


DATE REVISED	DATE FILMED	DATE REVISED	DATE FILMED	FED. NO. DSR. NO.	STATE	FED. AD PROJ. NO.	SHEET NO.	TOTAL SHEETS
10/22/15		1/18/17		6	AR			
2/19/16		6/13/17						
5/19/16								
				JOB No.	060907	1	67	
				GEYER SPRINGS R.R. GRADE SEPARATION (LITTLE ROCK) (S)				




GEYER SPRINGS R.R. GRADE SEPARATION (LITTLE ROCK) (S)

PULASKI COUNTY
JOB 060907
FED. AID PROJECT HPP-0346(1)

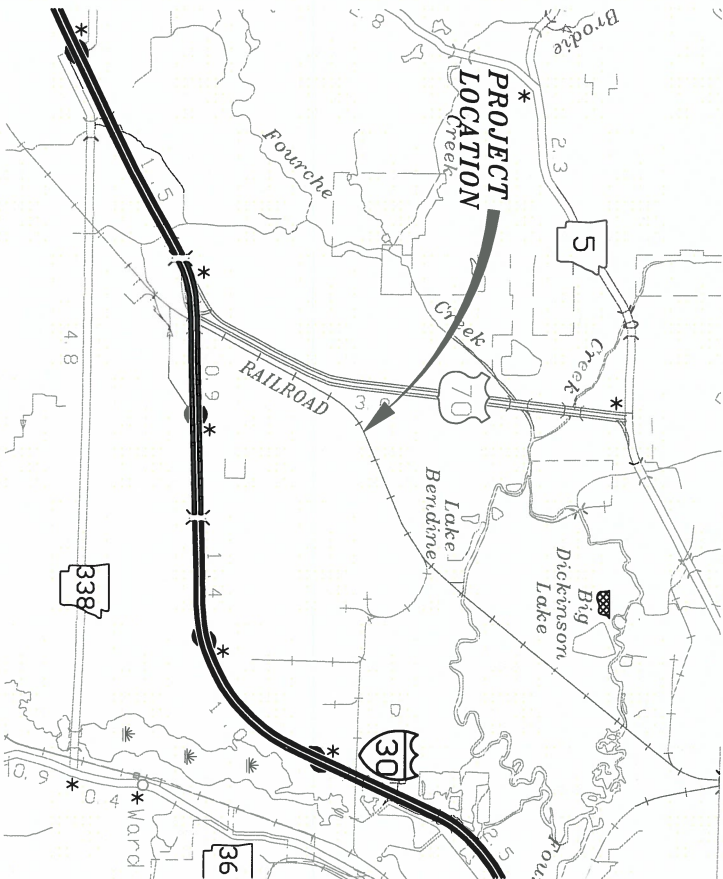

VICINITY MAP

STA. 6+24.22 BRIDGE BEGIN
BRIDGE NO. TBD
7'-8" COMPOSITE SIMPLE W-BEAM
127'-8" BRIDGE LENGTH
46'-10" WIDTH CL. RDWY
STA. 7+51.89 BRIDGE END

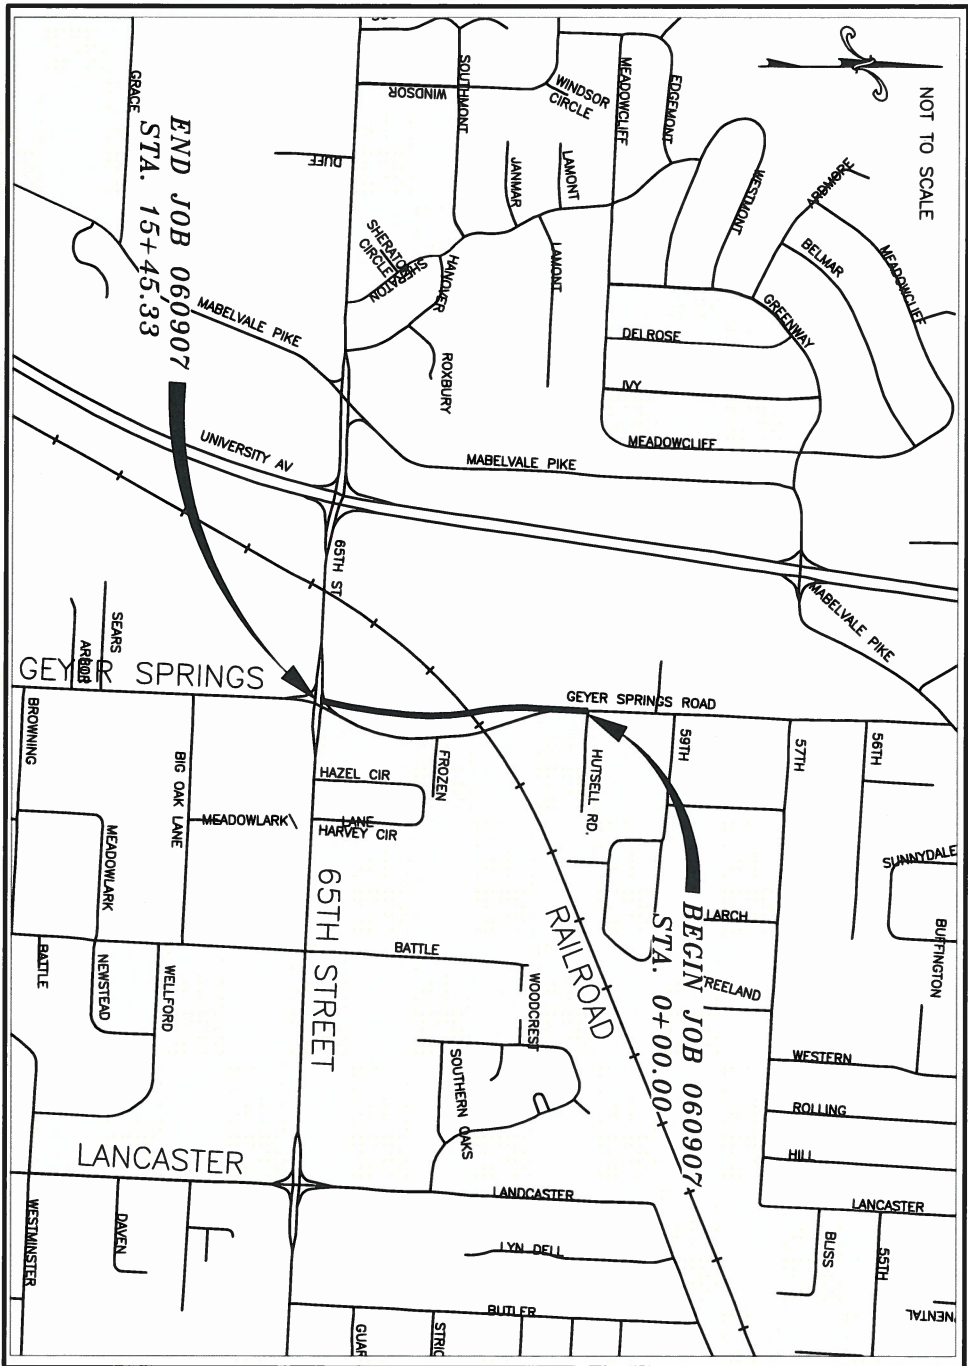

PROJECT LOCATION MAP

SECTION 12, T-1-N, R-13-W, PULASKI COUNTY, ARKANSAS

GROSS LENGTH OF PROJECT 1,549.57 FT. OR 0.293 MILES
NET LENGTH OF ROADWAY 1,417.66 FT. OR 0.268 MILES
GROSS LENGTH OF BRIDGES 127.67 FT. OR 0.024 MILES
NET LENGTH OF PROJECT 1,549.57 FT. OR 0.293 MILES

REVISION DATE


30% PLANS - 12/4/15
60% PLANS - 2/19/16
90% PLANS - 5/19/16
90% UPDATED - 1/16/17
100% PLANS - 6/13/17



DESIGN TRAFFIC DATA

DESIGN YEAR-----2036
2015 ADT-----12,000
2036 ADT-----15,000
DIRECTIONAL DISTRIBUTION -----0.60
TRUCKS-----3%
DESIGN SPEED-----35 MPH

ARKANSAS HIGHWAY DISTRICT 6

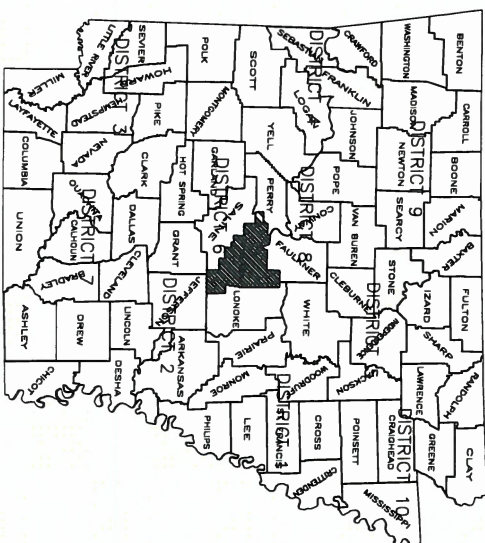

MEHLBURGER BRAWLEY
10 N. SHACKLEFORD PLAZA, SUITE 104
LITTLE ROCK, ARKANSAS 72211
(501) 375-5331 - FAX (501) 398-6481
CA # 2532 EXPIRES 12/31/17



MID-POINT OF PROJECT

LAT. N34°41'30"
LONG. W92°21'15"

P.E. JOB 060907

DATE REVISED	DATE FILMED	DATE REVISED	DATE FILMED	FED. RD. DIST. NO.	STATE	FED. AID PROJ. NO.	SHEET NO.	TOTAL SHEETS
10/22/15		1/16/17		6	AR	HPP-0346(1)		
2/19/16		6/15/17			JOB No.	060907	2	67
5/19/16				(2) INDEX OF SHEETS, GENERAL SPECIFICATIONS, GENERAL NOTES				

INDEX OF SHEETS

SHEET NO.	TITLE	DRAWING NO.	DATE
1	TITLE SHEET		
2	INDEX OF SHEETS, GOVERNING SPECIFICATIONS & GENERAL NOTES		
3-5	TYPICAL SECTIONS OF IMPROVEMENT		
6	BRIDGE CROSS SECTION		
7-23	SPECIAL DETAILS		
24	TEMPORARY EROSION CONTROL DETAILS & MAINTENANCE OF TRAFFIC		
25-26	PERMANENT PAVEMENT MARKINGS AND SIGNING DETAILS		
27-28	QUANTITY SHEETS		
29	SURVEY CONTROL DETAILS		
30-32	ROADWAY PLAN & PROFILES		
33-34	SIDE ROADS PLAN & PROFILE		
35-50	BRIDGE PLANS		
50A	GRADING PLAN		
51-57	MSE WALL PROFILE		
58	STANDARD DETAILS FOR CONCRETE RIPRAP	55002	2/27/2014
59	STANDARD DETAILS FOR TYPE D BRIDGE NAME PLATE	55010	2/27/2014
60	STANDARD DETAILS FOR TRANSITIONAL APPROACH RAILING	55013	2/11/2016
61	STANDARD DETAILS FOR METAL BRIDGE RAILING (TYPE H)	55014	2/11/2016
62	MAILBOX DETAILS	MB-1	11/18/2004
63	PAVEMENT MARKING DETAILS	PM-1	
64	STANDARD HIGHWAY SIGNS AND SUPPORT ASSEMBLIES	SHS-1	9/12/2013
65	U-CHANNEL POST ASSEMBLIES	SHS-2	2/27/2014
66	DETAILS OF SPECIAL ITEMS	SI-1	9/12/2013
67	CHAIN LINK FENCE	WF-3	11/17/2010
X1-X11	ROADWAY CROSS SECTIONS		

GOVERNING SPECIFICATIONS

NUMBER:	TITLE
ERRATA	ERRATA FOR THE BOOK OF STANDARD SPECIFICATIONS
FHWA-1273	REQUIRED CONTRACT PROVISIONS FEDERAL-AID CONSTRUCTION CONTRACTS
FHWA-1273	SUPPLEMENT - EQUAL EMPLOYMENT OPPORTUNITY - NOTICE TO CONTRACTORS
FHWA-1273	SUPPLEMENT - SPECIFIC EQUAL EMPLOYMENT OPPORTUNITY RESPONSIBILITIES (23 U.S.C. 140)
FHWA-1273	SUPPLEMENT - EQUAL EMPLOYMENT OPPORTUNITY - GOALS AND TIMETABLES
FHWA-1273	SUPPLEMENT - EQUAL EMPLOYMENT OPPORTUNITY - FEDERAL STANDARDS
FHWA-1273	SUPPLEMENT - POSTERS AND NOTICES REQUIRED FOR FEDERAL-AID PROJECTS
FHWA-1273	SUPPLEMENT - WAGE RATE DETERMINATION
JOB 060907	INSURANCE, CONSTRUCTION AND FLAGGING REQUIREMENTS ON RAILROAD PROPERTIES

GENERAL NOTES

- LITTLE ROCK'S CONTACT CONDITIONS & SPECIFICATIONS SHALL GOVERN IN CASE OF CONFLICT BETWEEN ARKANSAS STATE HIGHWAY COMMISSION STANDARD SPECIFICATIONS FOR HIGHWAY CONSTRUCTION AND CITY OF LITTLE ROCK'S CONTACT CONDITIONS & SPECIFICATIONS (DECEMBER, 2015 REVISION).
- THE TERM "ENGINEER" IN THE ARKANSAS STATE HIGHWAY COMMISSION STANDARD SPECIFICATIONS FOR HIGHWAY CONSTRUCTION IS RE-DEFINED AS THE CITY OF LITTLE ROCK'S CIVIL ENGINEERING MANAGER OF THE DEPARTMENT OF PUBLIC WORKS.
- ALL LAND MONUMENTS LOCATED WITHIN THE CONSTRUCTION AREA SHALL BE PROTECTED IN ACCORDANCE WITH SECTION 107.12 OF THE STANDARD SPECIFICATIONS.
- LEVEL DATUM BASED ON PULASKI AREA GEOGRAPHIC INFORMATION SYSTEM (PAGIS).
- GRADE LINE DENOTES FINISHED GRADE WHERE SHOWN ON PLANS.
- CONTRACTOR MAY BE REQUIRED TO ADJUST HORIZONTAL AND VERTICAL ALIGNMENTS TO MATCH EXISTING CONDITIONS AND TO ENSURE POSITIVE DRAINAGE.
- REFER TO CROSS SECTION SHEETS FOR FINISHED GRADE ELEVATIONS.
- ALL TREES THAT DO NOT DIRECTLY INTERFERE WITH THE PROPOSED CONSTRUCTION SHALL BE SPARED AS DIRECTED BY THE ENGINEER. CARE AND DISCRETION SHALL BE USED TO INSURE THAT ALL TREES NOT TO BE REMOVED SHALL BE HARMED AS LITTLE AS POSSIBLE DURING THE CONSTRUCTION OPERATIONS.
- NOTIFY ARKANSAS ONE-CALL SYSTEM, INC., FOR LOCATION OF EXISTING UTILITIES PRIOR TO BEGINNING CONSTRUCTION.
- CONTRACTOR TO BE RESPONSIBLE FOR SWPPP AND EROSION CONTROL DURING CONSTRUCTION AND SHALL MAINTAIN DEVICES FOR PROJECT DURATION.
- EXISTING STRUCTURES TO BE REMOVED AND DEBRIS SHALL BE DISPOSED OF IN ACCORDANCE WITH ALL LOCAL, STATE AND FEDERAL REGULATIONS.
- CITY OF LITTLE ROCK SHALL BE NOTIFIED FOR INSPECTIONS PRIOR TO PLACEMENT OF ANY BASE COURSE, ASPHALT OR STRUCTURES.
- ALL LOCAL CODES AND ORDINANCES SHALL APPLY. CONTRACTOR SHALL BE RESPONSIBLE FOR ANY APPLICABLE FEES OR PERMITS.
- LEVEL DATUM IS U.S.C. & G.S.
- GRADE LINE DENOTES FINISH GRADE WHERE SHOWN ON PLANS.
- ALL PIPE LINES, POWER, TELEPHONE & TELEGRAPH LINES TO BE MOVED OR LOWERED BY THE RESPECTIVE OWNERS AS PER AGREEMENT WITH SUCH OWNERS.
- ANY EQUIPMENT OR APPURTANCES THAT INTERFERES WITH THE PROPOSED CONSTRUCTION & WHICH MAY BE THE PROPERTY OF UTILITY SERVICE ORGANIZATIONS SHALL BE MOVED BY THE OWNERS UNLESS OTHERWISE PROVIDED.
- CONTRACTOR SHALL BE RESPONSIBLE FOR MAINTAINING U.S. MAILBOX WITHIN THE PROJECT LIMITS IN SUCH A MANNER THAT THE PUBLIC MAY RECEIVE CONTINUED MAIL SERVICE. PAYMENT WILL BE CONSIDERED INCLUDED IN THE PRICE BID FOR VARIOUS PAID ITEMS.
- THIS PROJECT IS COVERED UNDER A NATIONWIDE SECTION 14 PERMIT. REFER TO SECTION 110 OF THE STANDARD SPECIFICATIONS, EDITION 2014 FOR PERMIT REQUIREMENTS.
- STEEL AND IRON ITEMS ARE SUBJECT TO THE "BUY AMERICA." PROVISIONS OF 23 CFR SECT. 635.410, AND THE REQUIREMENTS AND RESTRICTIONS OF SECTION 106(b) OF THE ARKANSAS 2014 STANDARD SPECIFICATIONS.


SYMBOLS

	B.C.	
	RETAIN P.WMT., CURB & GUTTER	EXISTING BACK OF CURB
	TRAIL	NEW POWER LINE
	DEMOLITION	CENTERLINE CONSTRUCTION W/
	EDGE OF TRAIL	NEW SWALE
	EARTHWORK LIMIT	NEW LIGHT POLE
	5- FOOT CONTOUR LINE	EXISTING LIGHT POLE
	NEW YARD DRAIN	CONTROL POINT
	FLOODWAY LIMIT	NEW CULVERT PIPE
	REMOVABLE BOLLARDS	DROP-INLET SILT FENCE
	NOT TO SCALE	SILT FENCE
	NEW PVC CONDUIT	EDGE OF PAVEMENT
	COTTON PICKER SPINDLE	NEW TREATED WOOD POLE
	COE MON	BENCHMARK
	CORP. OF ENGINEERS MONUMENT	CONTROL POINT
		CP

BRIDGE ENGINEER

DRAWN BY: CDP DATE: 10/22/15 FILENAME: INDEX
CHECKED BY: DB DATE: 10/22/15 SCALE: NTS
DESIGNED BY: MB DATE: 10/22/15
BRIDGE NO. — DRAWING NO.

GEYER SPRINGS OVERPASS
ROUTE SEC.
CITY OF LITTLE ROCK
LITTLE ROCK, ARK

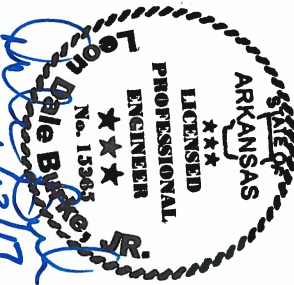


DATE REVISED	DATE FILED	DATE REVISED	DATE FILED	FED. RD. DIST. NO.	STATE	FED. AID PROJ. NO.	SHEET NO.	TOTAL SHEETS
10/22/15		1/16/17		6	AR			
2/19/16		6/13/17						
5/19/16								
				JOB No.		060907	5	67

2 TYPICAL SECTIONS

NOTE: LEFT LANE VARIES FROM A WIDTH OF 0' AT STA. 13+18.07 TO A WIDTH OF 11' AT STA. 11+08.62 THRU STA. 15+49.57


NOTE: PAINTED MEDIAN VARIES IN WIDTH FROM 12.50' AT STA. 12+70 TO 14.5' AT STA. 15+49.57

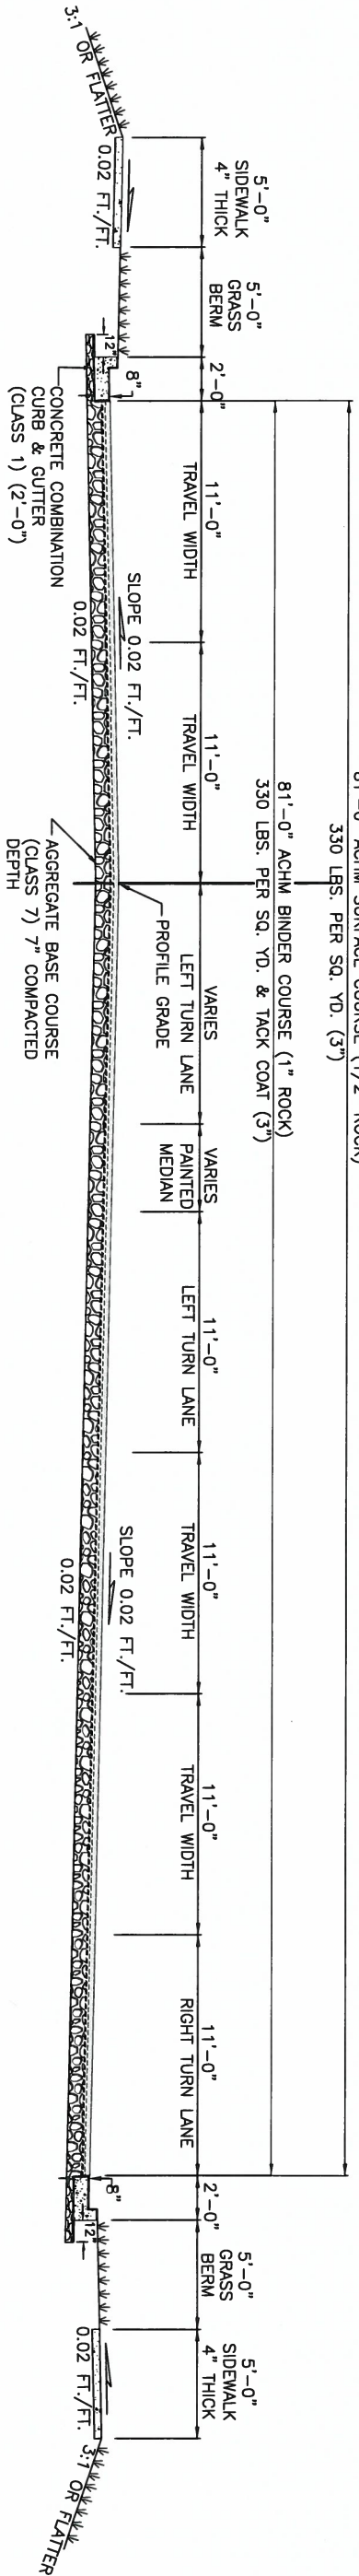

6 TYPICAL SECTION OF IMPROVEMENT GEYER SPRINGS ROAD

STA. 12+45.53 TO 15+49.57

SCALE: 1"=4'

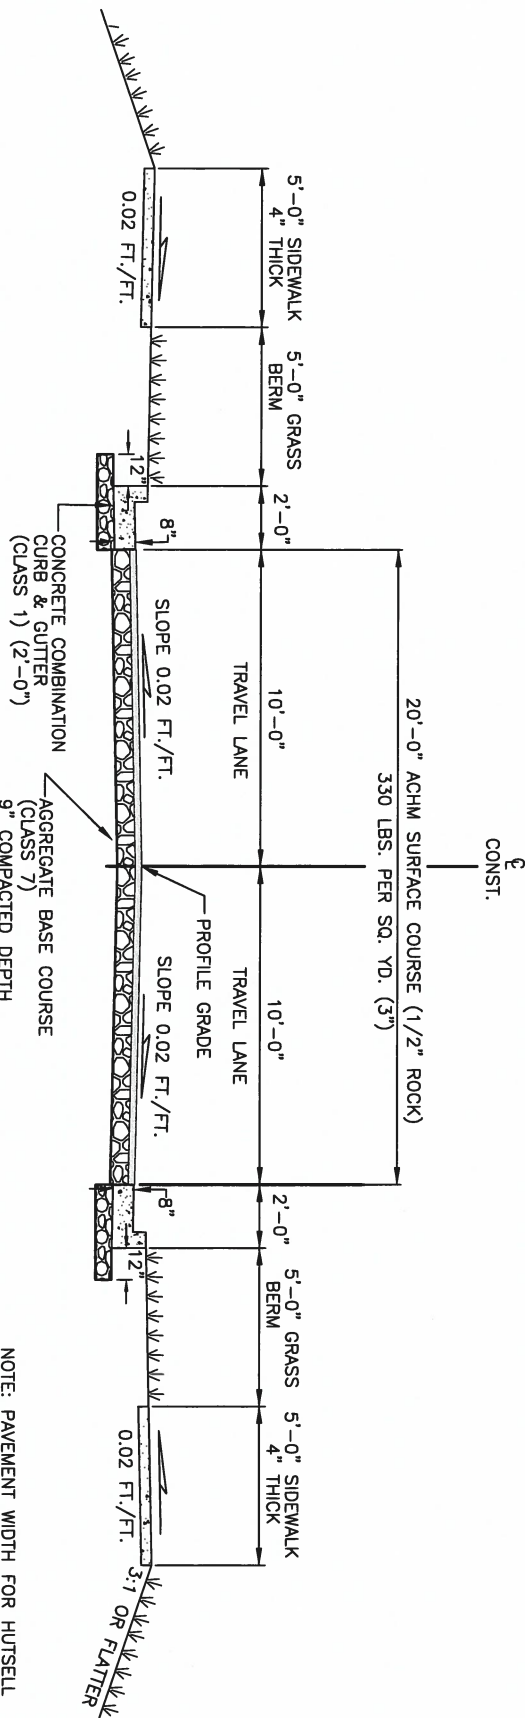

NOTE: PAVEMENT WIDTH FOR HUTSELL ROAD IS 20'. PAVEMENT WIDTH FOR FROZEN ROAD IS 40.26'


7 TYPICAL SECTION OF IMPROVEMENT HUTSELL & FROZEN ROAD

STA. 0+40.05 Geyer Springs Road & Hutsell Road

STA. 11+42.59 Geyer Springs Road & Frozen Road


SCALE: 1"=3'

1. REFER TO CROSS SECTIONS FOR DEVIATIONS FROM THE NORMAL SLOPES. NO CHANGES SHALL BE MADE FROM THE PLANNED SLOPES WITHOUT THE APPROVAL OF THE ENGINEER.
2. THE THICKNESS OF THE AGGREGATE BASE COURSE SHALL BE WITHIN PLUS OR MINUS ONE INCH(25mm) OF THE PLAN THICKNESS SHOWN. THE CONTRACTOR WILL CORRECT ANY DEFICIENT THICKNESS THAT DOES NOT MEET TOLERANCE INDICATED. PAYMENT WILL NOT BE MADE FOR MATERIAL PLACED IN EXCESS OF THE TOLERANCE INDICATED.

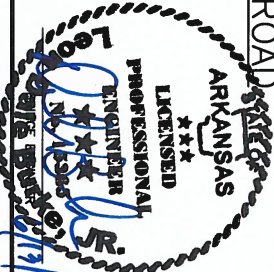

DATE	DATE	DATE	DATE	FED. ROAD DIST. NO.	STATE	FED. AID PROJ. NO.	SHEET NO.	TOTAL SHEETS
REVISED	FILED	REVISED	FILED	8	ARK			
10/22/15	1/16/17	6/13/17		JOB No.	060907	6	67	
2/19/16								
5/19/16								

① BRIDGE CROSS SECTION

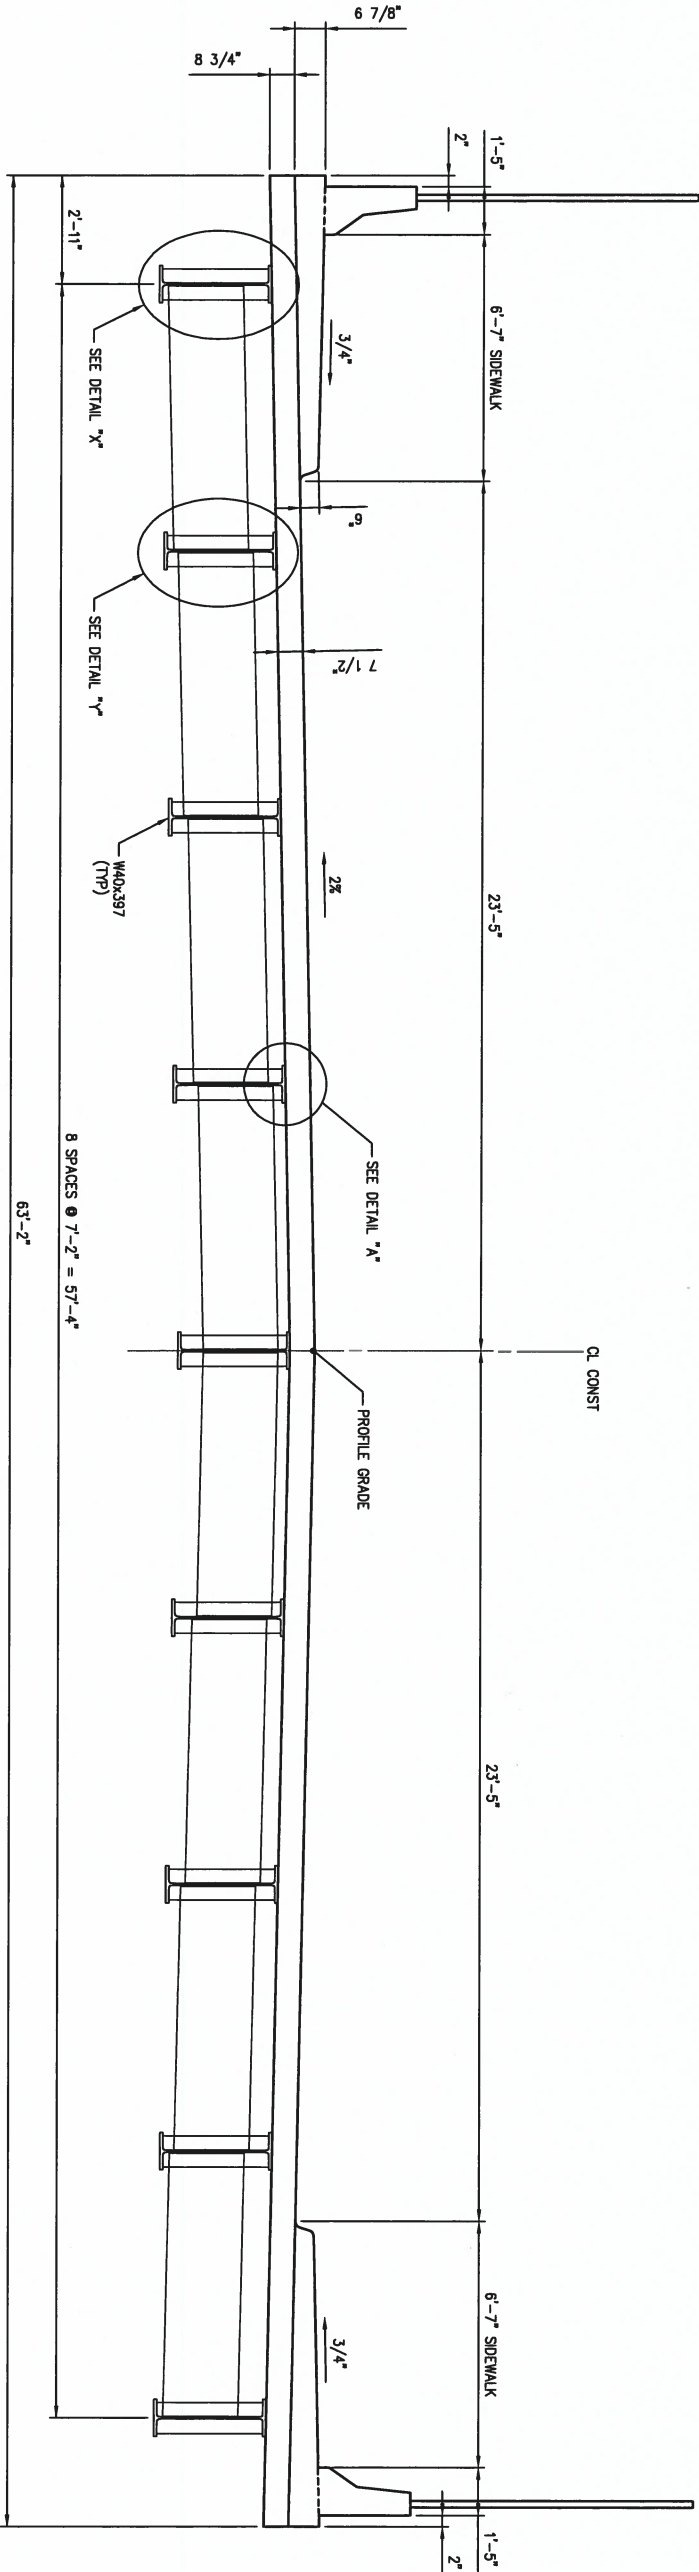


TYPICAL SECTION OF IMPROVEMENT
GEYER SPRINGS ROAD
BRIDGE SECTION (STA. 6+24.22 TO 7+64.18)



MEHLBURGER BRAWLEY

10 N. SHAGLEFORD PLAZA, SUITE 104
LITTLE ROCK, ARKANSAS 72211
(501) 375-5331 - FAX (501) 398-6481
CA # 2532 EXPIRES 12/31/17

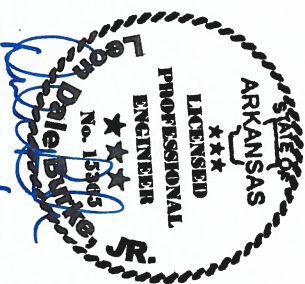

BRIDGE ENGINEER


GEYER SPRINGS OVERPASS (BR9)

ROUTE SEC.
CITY OF LITTLE ROCK

LITTLE ROCK, ARK

DRAWN BY: CDP DATE: 10/22/15 FILENAME: BRIDGE CROSS SECTION
CHECKED BY: SAP DATE: 10/22/15 SCALE: NTS
DESIGNED BY: ISG DATE: 10/22/15
BRIDGE NO. — DRAWING NO.


DATE REVISED	DATE FILMED	DATE REVISED	DATE FILMED	EST. NO. SHEET NO.	STATE	FED. AID PROJ. NO.	SHEET NO.	TOTAL SHEETS
10/22/15		1/16/17		6	AR			
2/19/16		6/13/17		JOB No.		060907	7	67
5/19/16				2 SPECIAL DETAILS				

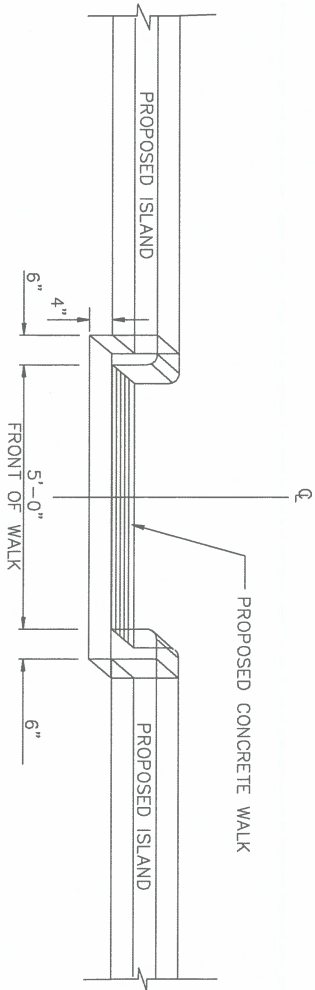


FACE SHALL MEET REQUIREMENTS
OF TYPE B CURB

NOTE: CONCRETE WALK THROUGH ISLAND SHALL BE POURED MONOLITHICALLY.
ALL MATERIALS REQUIRED TO CONSTRUCT CONCRETE WALK THRU ISLAND
SHALL BE INCLUDED IN THE PRICE BID FOR CONCRETE ISLAND.

CONCRETE WALK THROUGH ISLAND

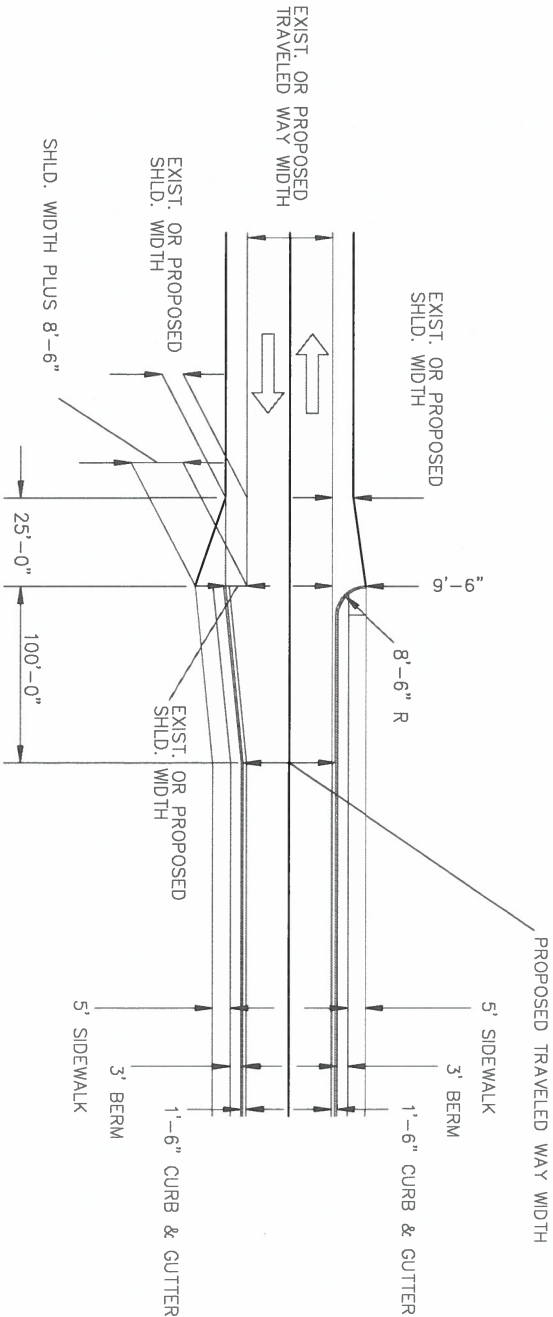


TRANSITION FROM OPEN SHOULDER TO CURB & GUTTER SECTION

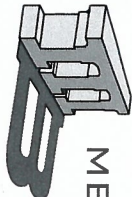

MEHLBURGER BRAWLEY

10 N. SHACKLEFORD PLAZA, SUITE 104
LITTLE ROCK, ARKANSAS 72211
(501) 375-5331 - FAX (501) 398-6481
CA # 2532 EXPIRES 12/31/17

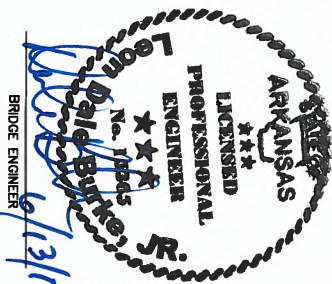

GEYER SPRINGS OVERPASS
ROUTE SEC.
CITY OF LITTLE ROCK
LITTLE ROCK, ARK

DRAWN BY: CDP DATE: 10/22/15 FILENAME: SPECIAL DETAILS
CHECKED BY: DB DATE: 10/22/15 SCALE: NTS
DESIGNED BY: MB DATE: 10/22/15
BRIDGE NO. — DRAWING NO.




DATE REVISED	DATE FILMED	DATE REVISED	DATE FILMED	FED. RD. DIST. NO.	STATE	FED. AID PROJ. NO.	SHEET NO.	TOTAL SHEETS
10/22/15		1/16/17		6	AR			
2/19/16		6/13/17		JOB No.		060907	8	67
5/19/16								

2 SPECIAL DETAILS




TITLE
RECTANGULAR CURB INLET
WITH THROAT EXTENSIONS

Issue Date	Revision Date
APR 2015	

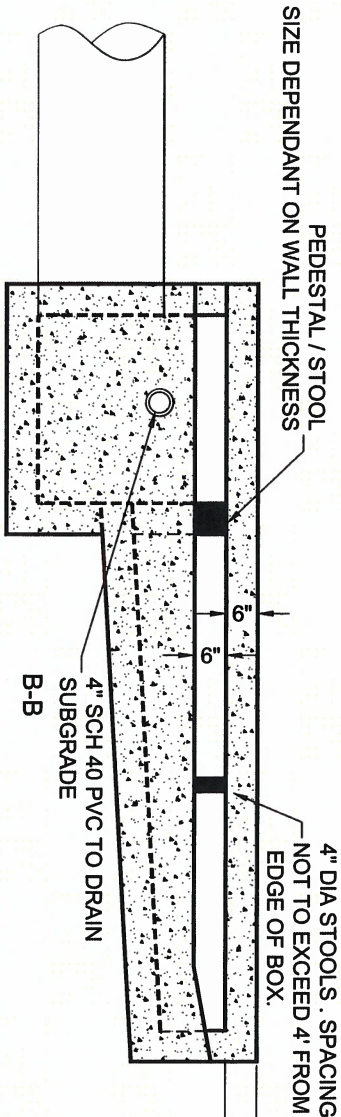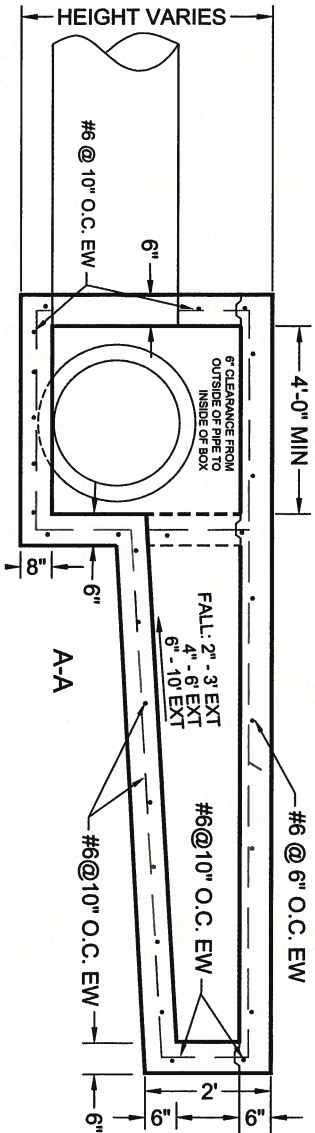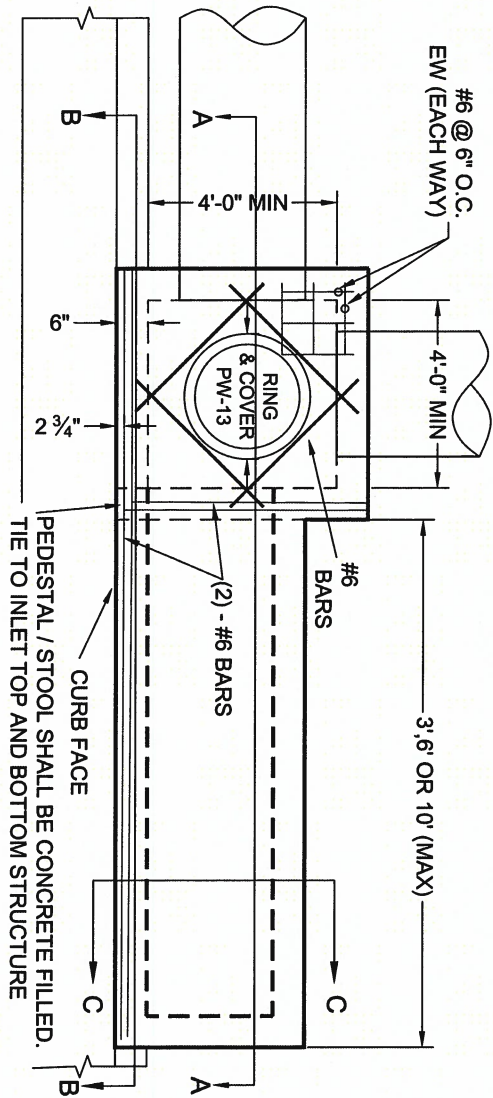

TITLE
RECTANGULAR CURB INLET
WITH THROAT EXTENSIONS

Issue Date	Revision Date
APR 2015	

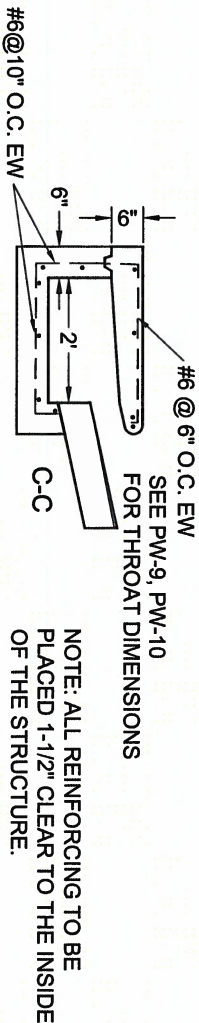

NOTE:

PRE-CAST STRUCTURES ARE ALLOWED. IT SHALL BE THE CONTRACTOR'S RESPONSIBILITY TO ASSURE COMPLIANCE OF PRE-CAST STRUCTURES TO STANDARD DESIGN DETAILS AND PLAN CONFIGURATIONS.



MEHLBURGER BRAWLEY

10 N. SHACKLEFORD PLAZA, SUITE 104
LITTLE ROCK, ARKANSAS 72211
(501) 375-5331 - FAX (501) 398-6481
CA # 2532 EXPIRES 12/31/17



GEYER SPRINGS OVERPASS

ROUTE SEC.

CITY OF LITTLE ROCK

LITTLE ROCK, ARK



DRAWN BY: CDP DATE: 10/22/15 FILENAME: SPECIAL DETAILS
CHECKED BY: DB DATE: 10/22/15 SCALE: NTS
DESIGNED BY: MB DATE: 10/22/15 DRAWING NO.

DATE REVISED	DATE FILMED	DATE REVISED	DATE FILMED	DES. NO. SHEET NO.	STATE	FED. AID PROJ. NO.	SHEET NO.	TOTAL SHEETS
10/22/15		1/16/17		6	AR			
2/19/16		6/13/17		JOB No.		060907	9	67
5/19/16				SPECIAL DETAILS				



TITLE
GUTTER DEPRESSION
DETAIL
TYPICAL DEPRESSION IS 4"

Issue Date
02/15
PW-3
Revision Date
APR 2015

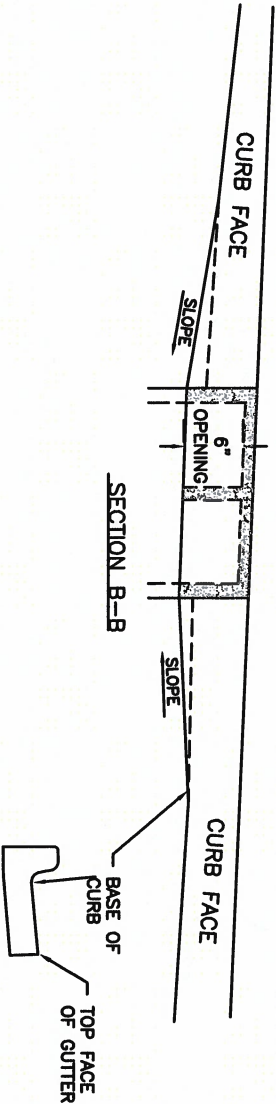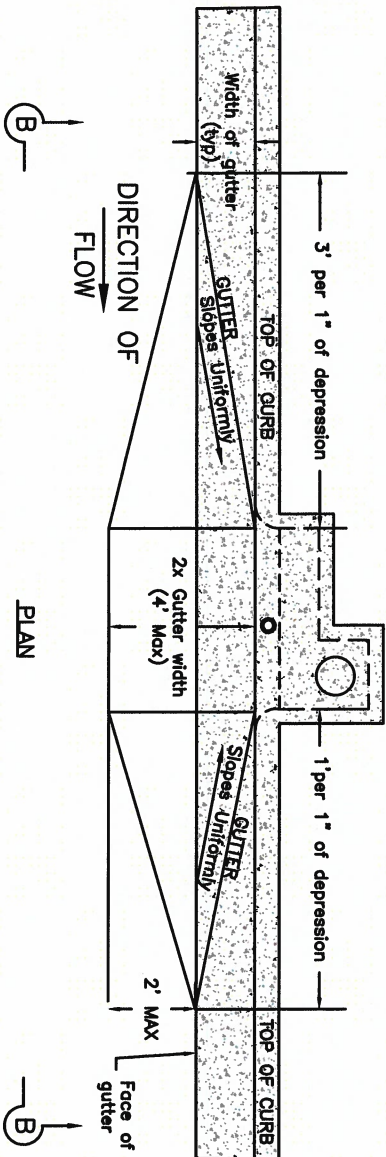

NOTE: LOW POINT /(SAG) INLETS : SLOPE SHALL BE
1 FT PER 1" OF DEPRESSION BOTH SIDES



GUTTER DEPRESSION DETAIL

NOTE: THE TOP FACE OF GUTTER SHALL DROP 1/2 OF
THE GUTTER DEPRESSION ACROSS THE INLET
OPENING.



TITLE
HEAD WALL DETAIL

Issue Date
APR 2015
PW-4
Revision Date

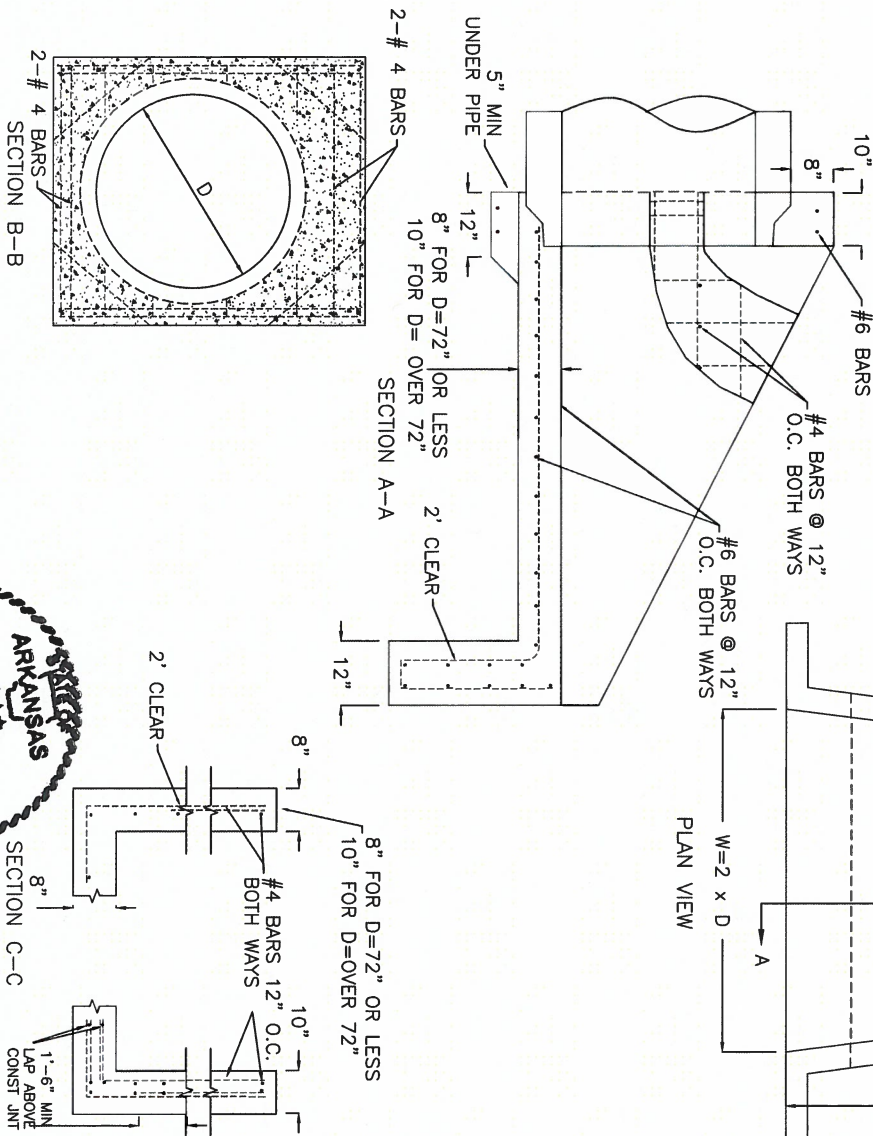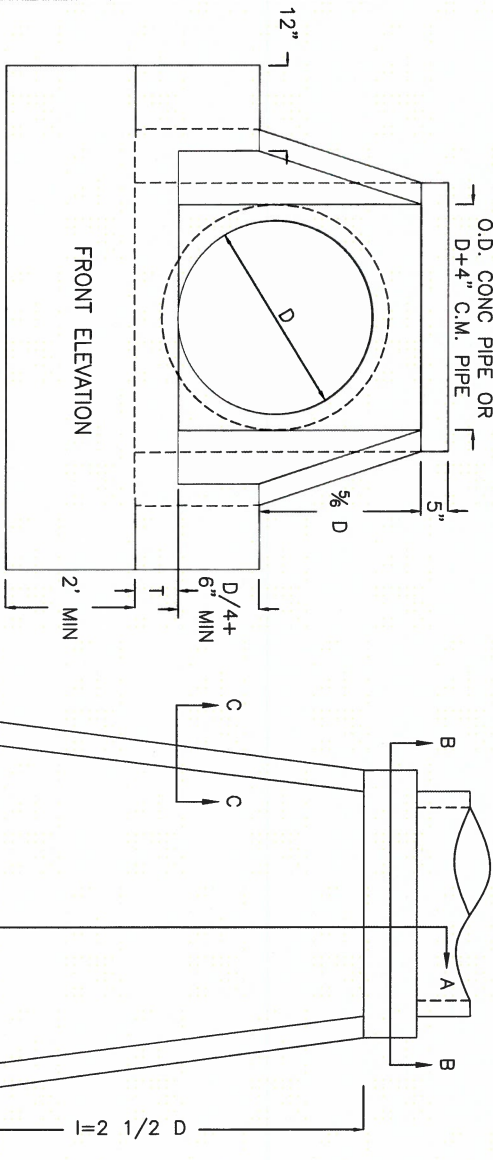


GEYER SPRINGS OVERPASS

ROUTE

SEC.


CITY OF LITTLE ROCK

LITTLE ROCK, ARK

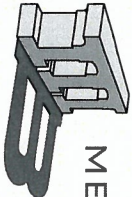

MEHLBURGER BRAWLEY

10 N. SHACKLEFORD PLAZA, SUITE 104
LITTLE ROCK, ARKANSAS 72211
(501) 375-5331 - FAX (501) 398-6481
CA # 2532 EXPIRES 12/31/17

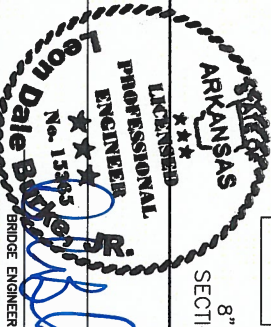

DRAWN BY: CDP DATE: 10/22/15 FILENAME: SPECIAL DETAILS
CHECKED BY: JB DATE: 10/22/15 SCALE: NTS
DESIGNED BY: MB DATE: 10/22/15
BRIDGE NO. — DRAWING NO.


DATE REVISED	DATE FILMED	DATE REVISED	DATE FILMED	FEED NO.	STATE	FEED AND PWDL NO.	SHEET NO.	TOTAL SHEETS
10/22/15		1/16/17		6	AR			
2/19/16		6/13/17						
5/19/16				JOB No.	060907		12	67

2 SPECIAL DETAILS




TITLE
DRAINAGE PIPE BACKFILL

Issue Date	PW-26
AUG, 2006	Revision Date
	APR 2015

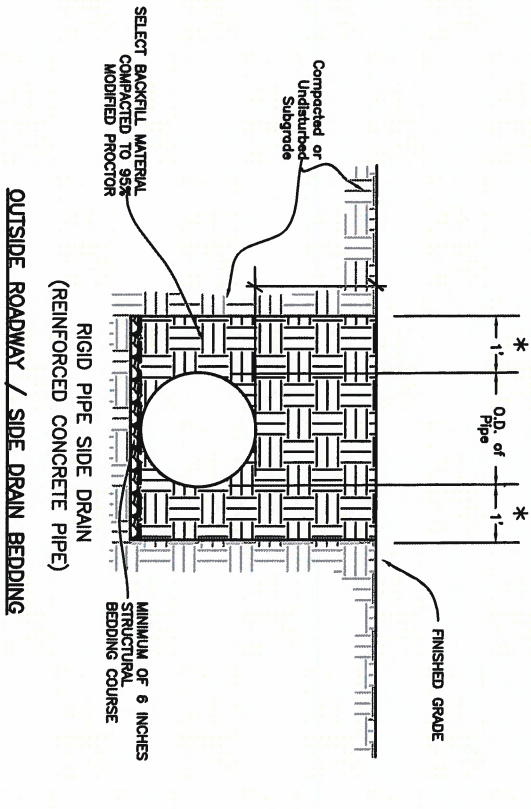

OUTSIDE ROADWAY / SIDE DRAIN BEDDING

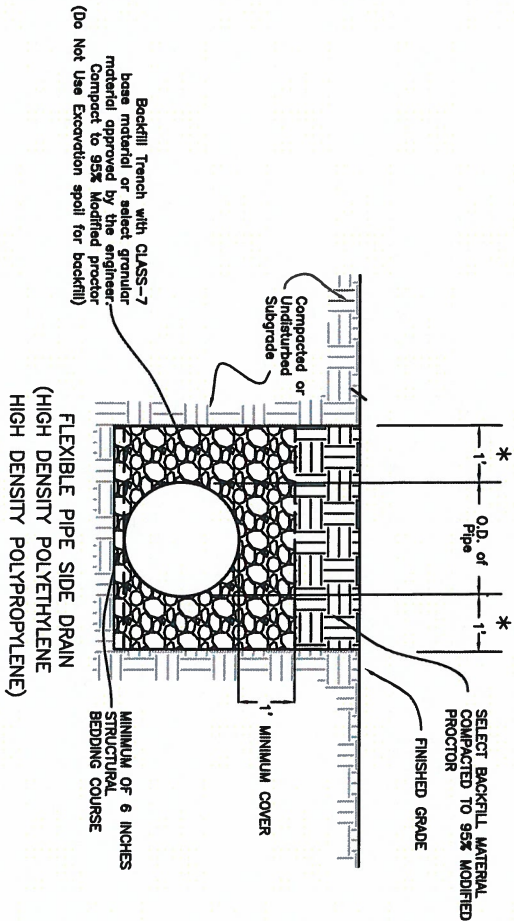


OUTSIDE ROADWAY / SIDE DRAIN BEDDING

* SEE PUBLIC WORKS STANDARD SPECIFICATIONS FOR TRENCH WIDTH AND DEPTH REQUIRED FOR STORM DRAIN APPLICATIONS.



TITLE
DRAINAGE PIPE BACKFILL

Issue Date	PW-26
AUG, 2006	Revision Date
	APR 2015

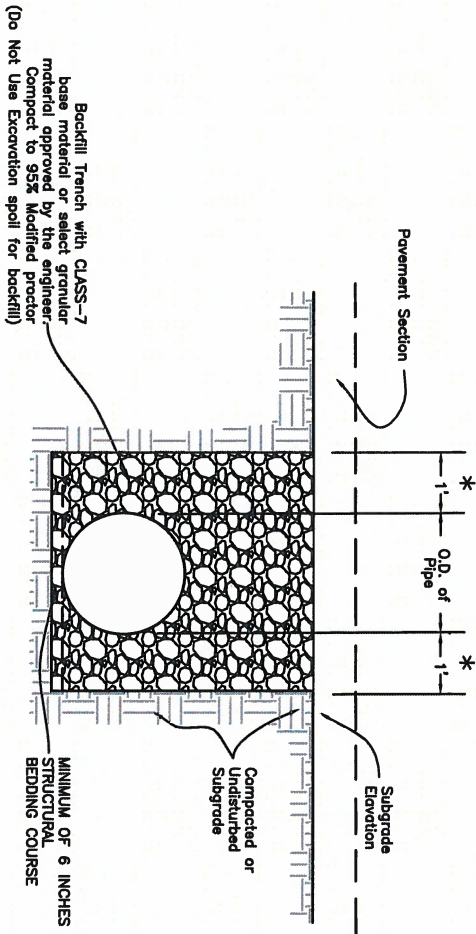

NOTE: Backfill above crown may be select backfill when approved by Public Works Department with density testing, two-year maintenance bond. See (PW-27)

UNDER ROADWAY / CROSS DRAIN BEDDING

* SEE PUBLIC WORKS STANDARD SPECIFICATIONS FOR TRENCH WIDTH AND DEPTH REQUIRED FOR STORM DRAIN APPLICATIONS.



10 N. SHACKLEFORD PLAZA, SUITE 104
LITTLE ROCK, ARKANSAS 72211
(501) 375-5331 - FAX (501) 398-6481
CA # 2532 EXPIRES 12/31/17

GEYER SPRINGS OVERPASS
ROUTE SEC.
CITY OF LITTLE ROCK
LITTLE ROCK, ARK



DRAWN BY: CJP DATE: 10/22/15 FILENAME: SPECIAL DETAILS
CHECKED BY: DB DATE: 10/22/15 SCALE: NTS
DESIGNED BY: MB DATE: 10/22/15
BRIDGE NO. — DRAWING NO.

DATE REVISED	DATE FILMED	DATE REVISED	DATE FILMED	FED. RD. DIST. NO.	STATE	FED. AID PROJ. NO.	SHEET NO.	TOTAL SHEETS
10/22/15		1/16/17		6	AR			
2/19/16		6/13/17						
5/19/16				JOB NO.		060907	13	67

2 SPECIAL DETAILS



TITLE
TRENCH BACKFILL REQUIREMENTS
(NEW STREETS)

Issue Date	PW-27 Revision Date
JAN. 2003	APR 2015

The City will allow Contractor to backfill utility and stormdrain installations under a planned new street with select material or approved borrow material providing Engineer of Record and Contractor comply with following:


- * Engineer of Record must submit a request in writing to Department of Public Works. Letter must note agreement with conditions of this memorandum.
- * Trench backfill with other than aggregate per current City standard is not allowed in cuts of existing street, on projects where street construction is a partial widening (boundary street widening), or a street extension less than 300 feet in length. Locations must be approved prior to start of construction.
- * A one year maintenance bond shall be provided and shall cover all construction associated with project (curbs, base, ACHM surface, drainage inlets, storm drain, sidewalks, and other improvements in right-of-way).
- * Trenches shall be a minimum of eighteen inches in width to allow for proper compaction.
- * Aggregate material (Class 7) shall be placed to subgrade elevation per PW-25.
- * Material used for backfilling shall be free of frozen material, trash, lumber, broken concrete having a dimension larger that two inches, or other debris. Such material shall be capable of being compacted to a density of not less than ninety-five (95) percent of maximum density, at optimum moisture, obtained in laboratory in accordance with AASHTO-Designation T-180. All tests are to be at expense of Developer or Contractor.
- * A letter certifying compaction of backfill in trenches shall be furnished for a minimum of every third lift with eight inch lifts maximum (one test per two feet of fill). Test locations shall be spaced no further than one hundred feet, one per street crossing, or as required by Engineer of Record or City staff.
- * Failure to provide satisfactory density testing of backfill for each trench will require one of three options of Contractor: A. Removal and re-compaction with certified testing. B. A maintenance bond for five (5) years shall be furnished for total project. C. A 3000 psi seven inch thick concrete cap two feet wider than trench may be installed below base course similar to Public Works Standard Detail PW-25.



TITLE
CURB & GUTTER SECTIONS
ARTERIAL STREETS

Issue Date	PW-28 Revision Date
AUG. 2006	APR 2015

UPRIGHT
CLASS I

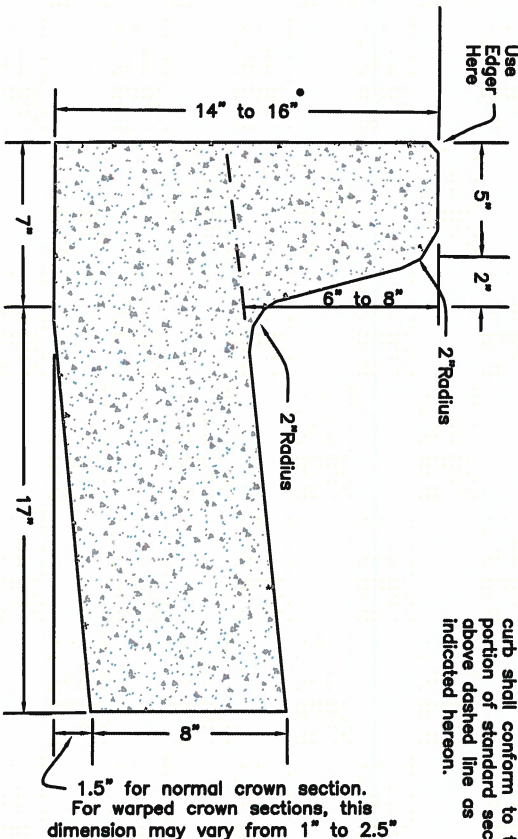

Standard section for integral curb shall conform to that portion of standard section above dashed line as indicated hereon.

Install 1/2" Bituminous Expansion Joint Material
At 100' Max. Intervals Or At Tie Ins To Boxes,
Radius Returns Or Driveway Aprons. Control Joints
15' Max. O.C.
Joint Sealant Shall be Sonneborn SL2 Self Leveling Sealant
as Manufactured by Chemrex or Equivalent.

GEYER SPRINGS OVERPASS

ROUTE SEC.
CITY OF LITTLE ROCK

DRAWN BY: CDP DATE: 10/22/15 FILENAME: SPECIAL DETAILS
CHECKED BY: DB DATE: 10/22/15 SCALE: NTS
DESIGNED BY: MB DATE: 10/22/15
BRIDGE NO. — DRAWING NO.

DATE REVISED	DATE FILMED	DATE REVISED	DATE FILMED	FED. NO. INT. NO.	STATE	FED. AID PROJ. NO.	SHEET NO.	TOTAL SHEETS
10/22/15		1/16/17		6	AR			
2/19/16		6/13/17						
5/19/16				JOB No.		060907	14	67

2 SPECIAL DETAILS



TITLE
RADIUS DRIVEWAY DETAIL
FOR COMMERCIAL DRIVEWAYS
(SIDEWALK AWAY FROM CURB)


Issue Date	Revision Date
AUG. 2006	APR 2015



TITLE
DRIVEWAY
MAXIMUM GRADE
DETAIL A

Issue Date	Revision Date
AUG. 2006	MAR 2016

MAXIMUM GRADES FOR DRIVEWAY WITH ABUTTING
5' SIDEWALK WHICH IS 5' OFF BACK OF CURB

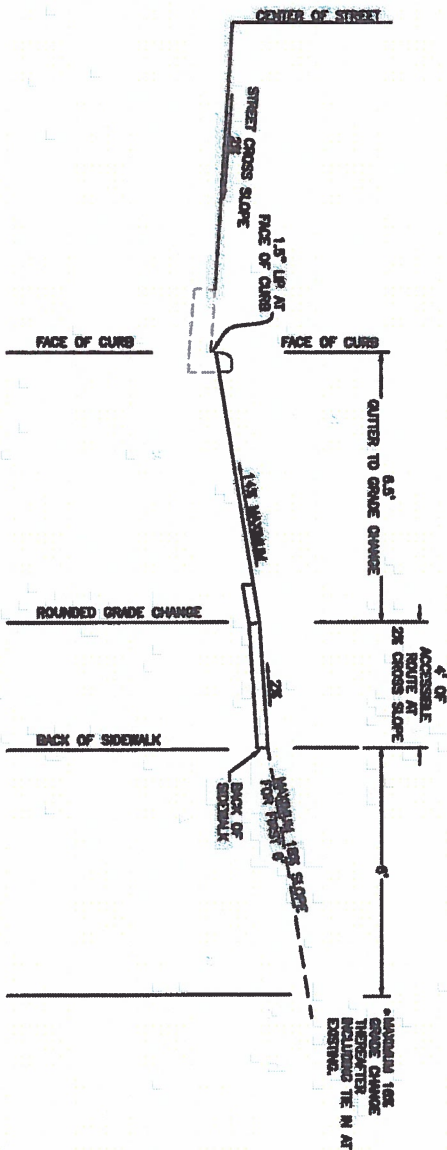


- NOTE: 1. ALL GRADE CHANGES SHALL BE ROUNDED OFF WITH A 2' RADIUS.
2. THE MAXIMUM GRADE CHANGE SHALL NOT EXCEED 16%.
3. THE GRADES SHOWN ARE THE MAXIMUM ALLOWED TO AVOID DRAGGING A VEHICLE.
THE GRADES SHALL NOT BE DESIGNED OR USED EXCEPT IN EXTREME CONDITIONS.

STATE OF
ARKANSAS



GEYER SPRINGS OVERPASS
ROUTE SEC.
CITY OF LITTLE ROCK
LITTLE ROCK, ARK


DRAWN BY:	CDP	DATE:	10/22/15	FILENAME:	SPECIAL DETAILS
CHECKED BY:	DB	DATE:	10/22/15	SCALE:	NTS
DESIGNED BY:	MB	DATE:	10/22/15		
BRIDGE NO.	—	DRAWING NO.			

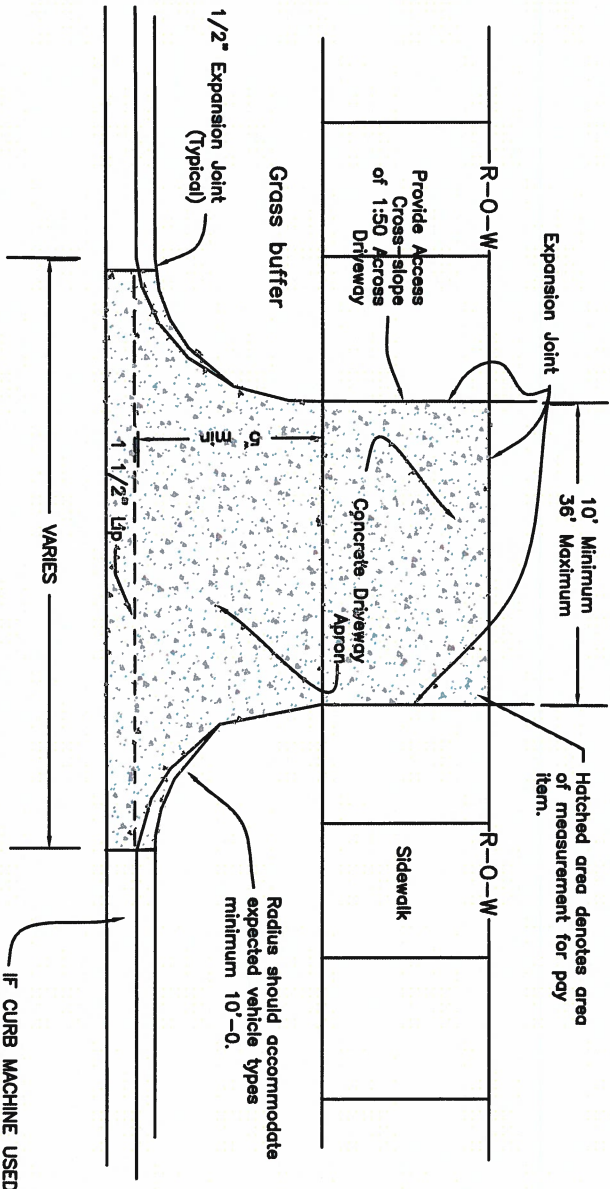

Thickness and reinforcements
are required for conditions &
expected wheel loading —
8" minimum thickness.

NOTE: Chenal Parkway Design Standards Required for
Commercial Drives on Chenal Parkway. (See Master
Street Plan)

DRIVEWAY GRADES SHALL BE DESIGNED BY ENGINEER
TO KEEP STORMWATER IN STREET, 2% MINIMUM SLOPE
AT SIDEWALK CROSSING, MAXIMUM % OF GRADE
CHANGE IS 16.

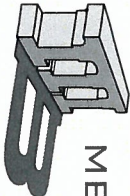

MEHLBURGER BRAWLEY

110 N. SHACKLEFORD PLAZA, SUITE 1104
LITTLE ROCK, ARKANSAS 72211
(501) 375-5331 • FAX (501) 398-6481
CA # 2532 EXPIRES 12/31/17

DATE REVISED	DATE FILMED	DATE REVISED	DATE FILMED	FED. RD. DIST. NO.	STATE	FED. AID PROJ. NO.	SHEET NO.	TOTAL SHEETS
10/22/15		1/16/17		6	AR		15	67
2/19/16		6/13/17						
5/19/16				JOB No.	060907			

2 SPECIAL DETAILS



TITLE
DRIVEWAY
MAXIMUM GRADES
DETAIL B


Issue Date	Revision Date
AUG. 2006	MAR 2016



TITLE
DRIVEWAY
MAXIMUM GRADES
DETAIL C


Issue Date	Revision Date
AUG. 2006	APR 2015

MAXIMUM GRADES FOR DRIVEWAY WITH
ABUTTING 5' SIDEWALK AT BACK OF CURB

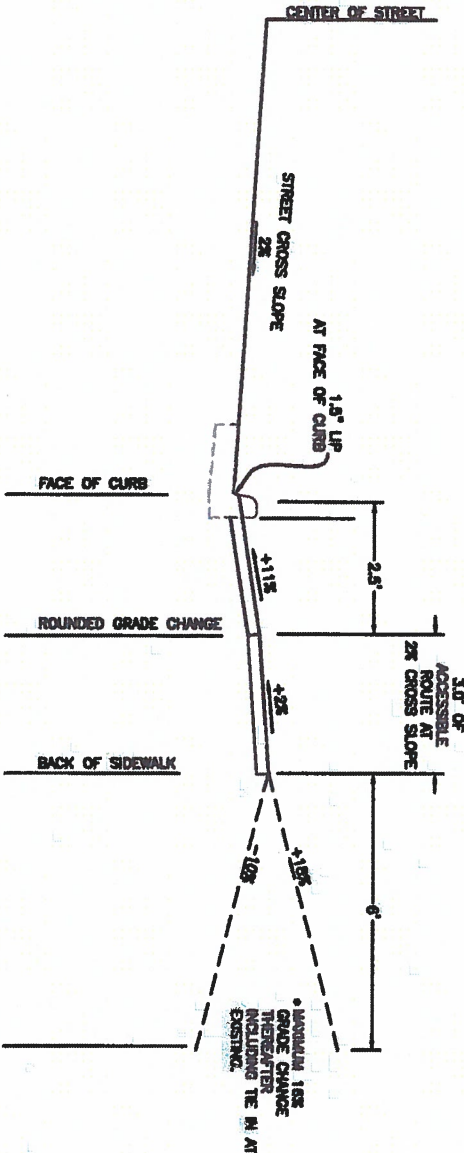


- NOTE: 1. ALL GRADE CHANGES SHALL BE ROUNDED OFF WITH A 2' RADIUS.
2. THE MAXIMUM GRADE CHANGE SHALL NOT EXCEED 16%.
3. GRADES SHOWN ARE THE MAXIMUM ALLOWED TO AVOID DRAGGING A VEHICLE.
THE GRADES SHALL NOT BE DESIGNED OR USED EXCEPT IN EXTREME CONDITIONS.

MAXIMUM GRADES FOR DRIVEWAY WHEN GROUND FALLS
AWAY FROM STREET WITH NO SIDEWALK

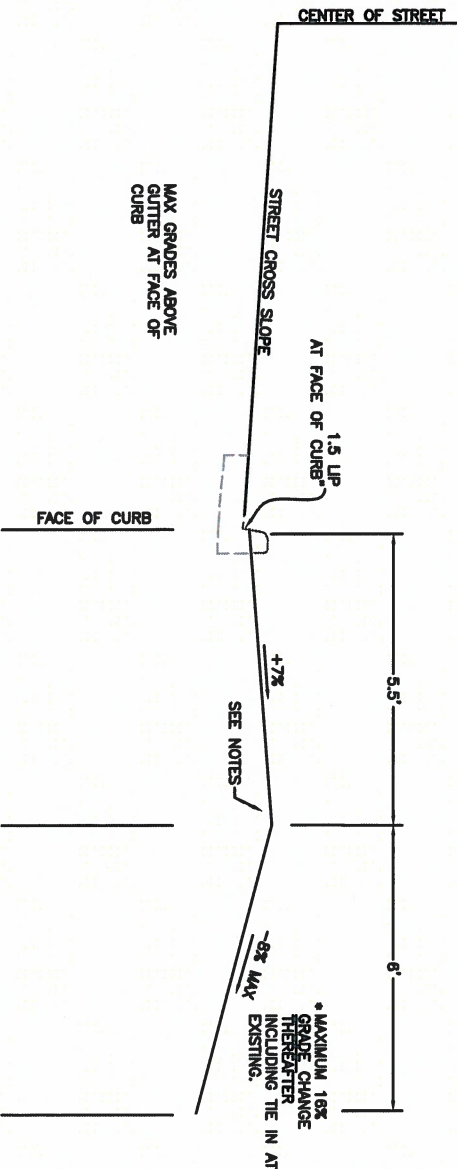

- NOTE (1) DRIVEWAY AT 5.5' FROM FACE OF CURB SHALL BE LEVEL WITH TOP OF CURB TO KEEP WATER IN STREET. ANY VARIATION REQUIRES APPROVAL FROM ENGINEER.
(2) ALL GRADE CHANGES SHALL BE ROUNDED OFF WITH A 2' RADIUS.
(3) THE MAXIMUM GRADE CHANGE SHALL NOT EXCEED 16%.
(4) THE GRADES SHALL NOT BE DESIGNED OR USED EXCEPT IN EXTREME CONDITIONS.

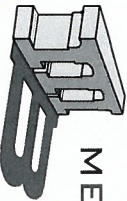

MEHLBURGER BRAWLEY

10 N. SHAGLEFORD PLAZA, SUITE 104
LITTLE ROCK, ARKANSAS 72211
(501) 375-5331 - FAX (501) 398-6481
CA # 2532 EXPIRES 12/31/17

GEYER SPRINGS OVERPASS

ROUTE SEC.

CITY OF LITTLE ROCK

LITTLE ROCK, ARK

PROFESSIONAL

ENGINEER

ARKANSAS

REGISTERED

No. 15285

LEON D. BRAWLEY

DRAWN BY: DBP DATE: 10/22/15 FILENAME: SPECIAL DETAILS

CHECKED BY: DB DATE: 10/22/15 SCALE: NTS

DESIGNED BY: MB DATE: 10/22/15

BRIDGE NO. — DRAWING NO.

BRIDGE ENGINEER


DATE REVISED	DATE FILMED	DATE REVISED	DATE FILMED	FED. NO. DIST. NO.	STATE	FED. AID PROJ. NO.	SHEET NO.	TOTAL SHEETS
10/22/15		1/16/17		6	AR			
2/19/16		6/13/17						
5/19/16								
2				SPECIAL DETAILS			17	67



TITLE
SIDEWALK DETAILS


Issue Date
AUG, 2006

PW-41
Revision Date
APR 2015

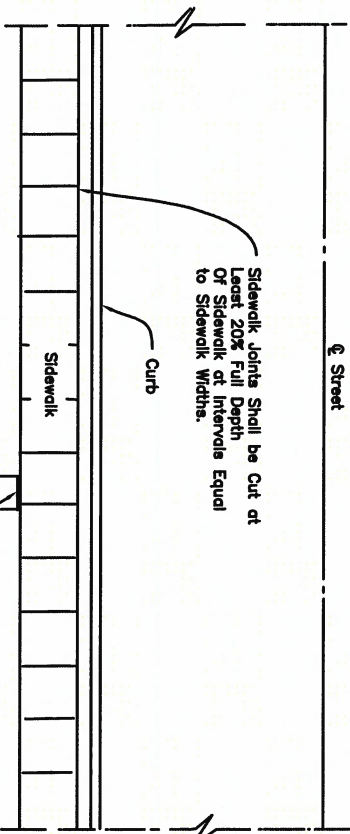


NOTE:

- (1) 1/2" Expansion Joint Spacing at 60' Or adjacent to Structures and Drives.
(2) Sidewalk Expansion Material Is Required Between Sidewalk and Curb.
(3) Dowel bars with Expansion Joint Material required at Inlets.
See PW-42.
- Existing Residential Walk Joint Sealed Shall be Sameborn SL2 Self Leveling Urethane as Manufactured by Chemnex or Equivalent.

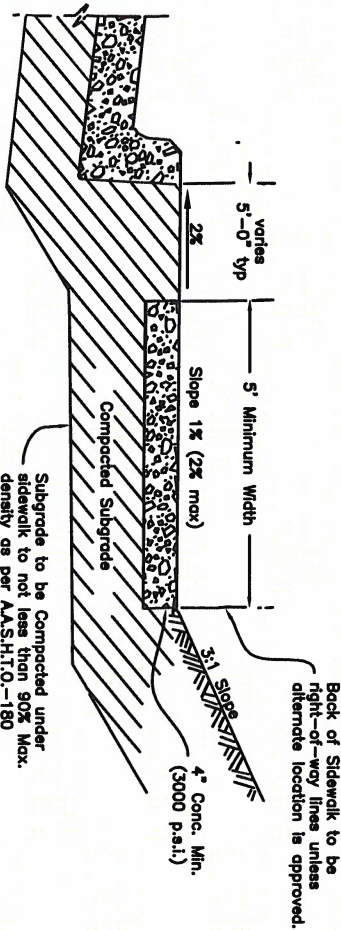

SECTION

Expansion joint shall be installed between public and private sidewalk, buildings or driveways.

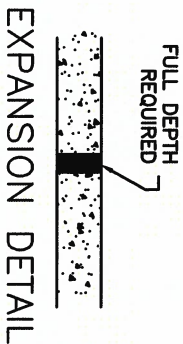

TITLE
ACCESS RAMP
(GENERAL NOTES & RAMP CRITERIA)


Issue Date
AUG, 2006

PW-48
Revision Date
APR 2015

- (A) THE SLOPE OF THE RAMP SHALL NOT EXCEED 1:12 (8.33%). CONTRACTORS SHOULD FORM RAMPS AT A GRADE LOWER THAN 8.33% TO ALLOW ROOM FOR CONSTRUCTION TOLERANCES. POURING AND FINISHING RAMPS WITHOUT THE AID OF A DIGITAL LEVEL IN CHECKING GRADES IS DISCOURAGED. BECAUSE CONTRACTORS WILL BE REQUIRED TO REMOVE ANY RAMP WITH GRADES EXCEEDING REQUIREMENTS SHOWN IN STANDARD DETAILS. RAMP SURFACE SHALL BE COURSE BROOMED TRANSVERSE TO THE SLOPE. GROOVES/JOINTS ARE NOT TO BE INSTALLED IN THE RAMP SURFACE.
- (B) THE MINIMUM THICKNESS OF RAMPS, SIDEWALKS AND LANDING AREAS SHALL BE 4 INCHES. CONCRETE TO BE MINIMUM 3000 P.S.I.. EXPOSED AGGREGATE CONCRETE SHALL NOT BE USED ON SURFACE RAMPS. WIRE REINFORCEMENT IS NOT REQUIRED IN RAMPS OR SIDEWALKS UNLESS SPECIFICALLY STATED IN DESIGN PLANS.
- (C) THE MAXIMUM RAMP AND LANDING CROSS-SLOPE SHALL BE 2.0% UNLESS THE STREET GRADE EXCEEDS 2.0%. THEN THE CROSS-SLOPE OF THE RAMP SHALL MATCH THE STREET RUNNING GRADE. DO NOT PROVIDE TRANSITIONAL WARPS IN THE GUTTER, RAMP SURFACE OR LANDING AREA. THE STREET RUNNING GRADE IS MEASURED DIRECTLY IN FRONT OF THE RAMP WITH A 4 FOOT DIGITAL LEVEL AND IS THE GRADE OF THE STREET PERPENDICULAR TO THE RAMP RUNNING SLOPE WHERE THE ASPHALT ABUTS THE GUTTER.
- (D) GUTTER SHALL NOT EXCEED 5.0% DIRECTLY IN FRONT OF A CURB RAMP. NO UP OR VERTICLE SEPARATION SHALL BE INSTALLED BETWEEN THE GUTTER AND THE RAMP.
- (E) THE MINIMUM RAMP WIDTH SHALL BE 4 FEET. A THREE FOOT WIDE RAMP IS ACCEPTABLE ONLY IN THE CASE OF AN OBSTRUCTION AND WITH PUBLIC WORKS WRITTEN APPROVAL. CURB RAMPS, SIDEWALKS, MEDIAN CUTS AND CROSSWALKS SHALL BE ALIGNED UNLESS NOT POSSIBLE TO AID IMPAIRED USERS.
- (F) RAMP SIDE FLARES SHALL NOT EXCEED 10.0% RELATIVE TO THE STREET. (EXAMPLE: IF THE STREET SLOPE IS 5.0% THEN THE SIDE FLARE SLOPE MAY BE UP TO 15.0% ON THE LOW SIDE TO ALLOW THE FLARE TO MATCH CURB HEIGHT IN A REASONABLE DISTANCE. THE SIDE FLARE SLOPE ON THE HIGH SIDE OF THE RAMP WOULD REMAIN AT 10.0% OR LESS GRADE SINCE IT WILL MATCH CURB HEIGHT QUICKLY).
- (G) A MINIMUM 3 FOOT LONG SIDEWALK TRANSITION SHALL BE PROVIDED WHEN MATCHING CURB RAMP/LEVEL LANDING TO EXISTING SIDEWALKS WITH CROSS SLOPE EXCEEDING 2.0%. ADDITIONAL TRANSITION LENGTH MAY BE REQUIRED WHEN MATCHING TO EXISTING SIDEWALK WITH SEVERE CROSS SLOPE.
- (H) MEDIAN CUTS SHALL BE 6 FEET WIDE FOR TWO-WAY PEDESTRIAN TRAFFIC ALIGNED WITH CROSSING. MEDIAN CUT CROSS SLOPE SHALL BE MAXIMUM 2.0% OR MATCH STREET GRADE WHEN ROADWAY SLOPE EXCEEDS 2.0%.
- (I) RAMP LENGTH IS LIMITED TO 15 FEET.

GENERAL NOTES FOR DETECTABLE WARNING DEVICES

THE DETECTABLE WARNING DEVICE SHALL BE LOCATED SO THAT THE NEAREST EDGE OF THE DEVICE IS 6 TO 8 INCHES FROM THE FACE OF CURB.
TRUNCATED DOMES IN THE DETECTABLE WARNING SURFACE SHALL MEET THE REQUIREMENTS OF THE GEOMETRIC CONFIGURATION SHOWN.
DOMES SHALL BE ALIGNED ON A SQUARE GRID IN THE PREDOMINANT DIRECTION OF TRAVEL TO PERMIT THE WHEELS TO ROLL BETWEEN DOMES.
DETECTABLE WARNING DEVICE SHALL BE 24 INCHES IN THE DIRECTION OF TRAVEL AND EXTEND THE FULL WIDTH OF THE CURB RAMP OR FLUSH SURFACE.
DETECTABLE WARNING DEVICE SHALL BE ON THE AHEAD QUALIFIED PRODUCTS LIST FOR CAST-IN-PLACE TACTILE PANELS (ADA DETECTABLE WARNING).

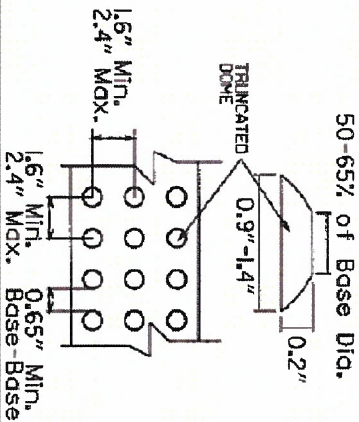


FIRST CHOICE	TYPE 1
	CORNER LOCATIONS WITH WALK ADJACENT TO CURB BOTH NEW CONSTRUCTION AND ALTERATIONS
TYPE 2	CORNER LOCATIONS WITH WALK OFFSET FROM CURB A DISTANCE INSUFFICIENT TO ALLOW REQUIRED RAMP SLOPE (BOTH NEW CONSTRUCTION AND ALTERATIONS)
	CORNER LOCATIONS WITH WALK OFFSET FROM CURB A DISTANCE SUFFICIENT TO ALLOW REQUIRED RAMP SLOPE (BOTH NEW CONSTRUCTION AND ALTERATIONS)
TYPE 4	TANGENT LOCATIONS (BOTH NEW CONSTRUCTION AND ALTERATIONS)
	TANGENT LOCATIONS (ALTERATIONS ONLY)
SECOND	TYPE 5
AR	

GEYER SPRINGS OVERPASS

ROUTE SEC.
CITY OF LITTLE ROCK
LITTLE ROCK, ARK

DRAWN BY: CDP DATE: 10/22/15 FILENAME: SPECIAL DETAILS
CHECKED BY: DB DATE: 10/22/15 SCALE: NTS
DESIGNED BY: MB DATE: 10/22/15
BRIDGE NO. — DRAWING NO.

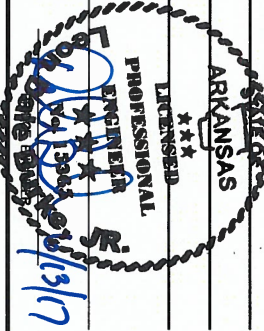


DATE	DATE	DATE	DATE	DES. NO.	STATE	DES. AND PROJ. NO.	SHEET NO.	TOTAL SHEETS
REVIEWED	FILED	REVIEWED	FILED	6	AR			
10/22/15	1/16/17	2/19/16	6/13/17					
5/19/16				JOB No.	060907	18	67	

SPECIAL DETAILS

	TITLE	PW-51
	ACCESS RAMP TYPE 3 EXPANSION JOINT ALTERNATE 1	Issue Date AUG. 2006

Ramp must cross street perpendicular to center line unless otherwise approved by the Public Works Department.

CURB THIS LOCATION MUST BE POURED WITH GUTTER AS MONOLITHIC UNIT.

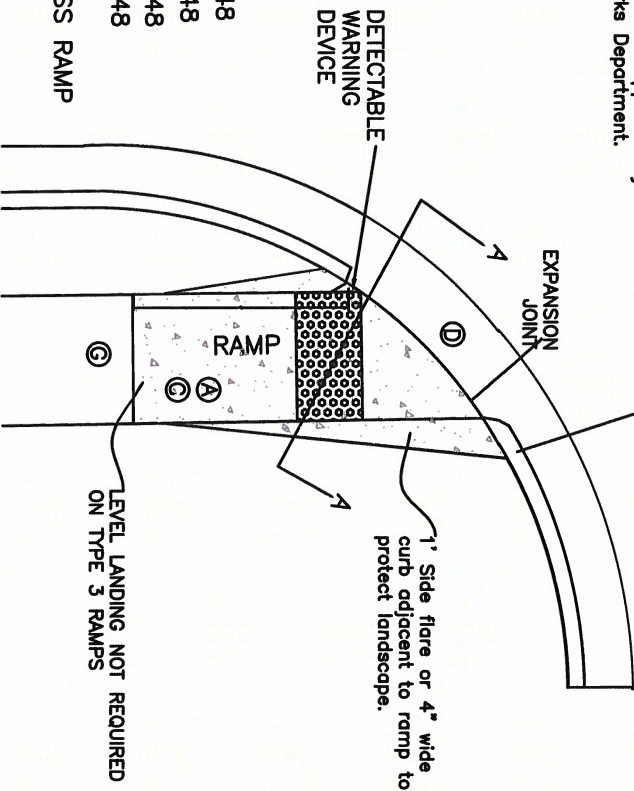


LEGEND

- Ⓐ SEE NOTE "A" ON PW-48
- Ⓑ SEE NOTE "C" ON PW-48
- Ⓒ SEE NOTE "D" ON PW-48
- Ⓓ SEE NOTE "G" ON PW-48
- DENOTES ACCESS RAMP UNIT PAY AREA

TYPE 3 RAMP PLAN

EXPANSION JOINT ALTERNATE 1

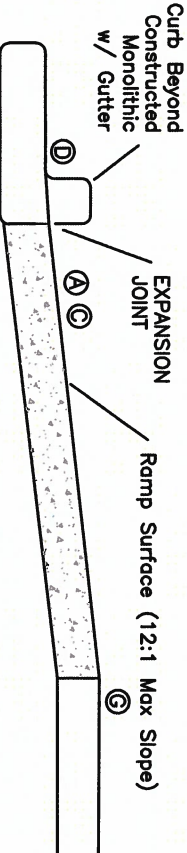


SECTION A-A

	TITLE	PW-52
	ACCESS RAMP TYPE 3 EXPANSION JOINT ALTERNATE 2	Issue Date AUG. 2006

Ramp must cross street perpendicular to center line unless otherwise approved by the Public Works Department.

CURB THIS LOCATION MUST BE POURED WITH GUTTER AS MONOLITHIC UNIT.

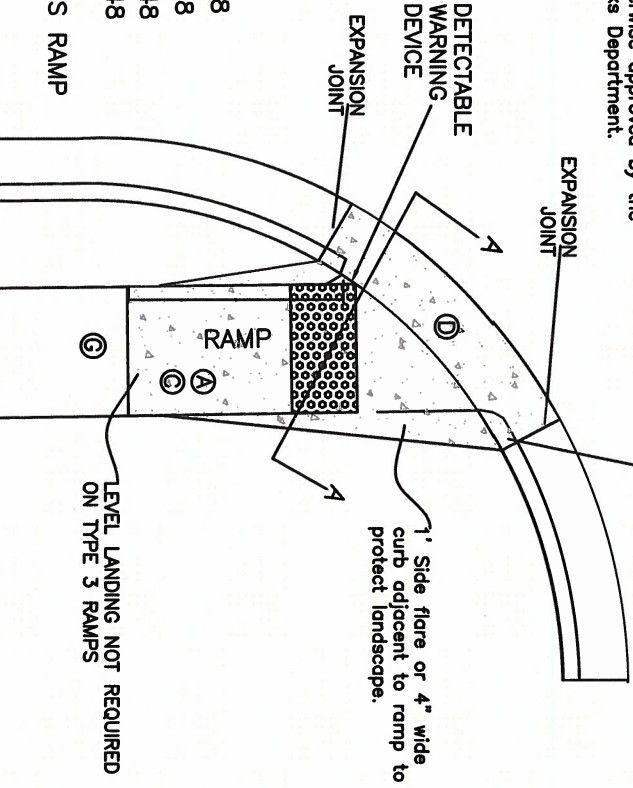


LEGEND

- Ⓐ SEE NOTE "A" ON PW-48
- Ⓑ SEE NOTE "C" ON PW-48
- Ⓒ SEE NOTE "D" ON PW-48
- Ⓓ SEE NOTE "G" ON PW-48
- DENOTES ACCESS RAMP UNIT PAY AREA

TYPE 3 RAMP PLAN

EXPANSION JOINT ALTERNATE 2

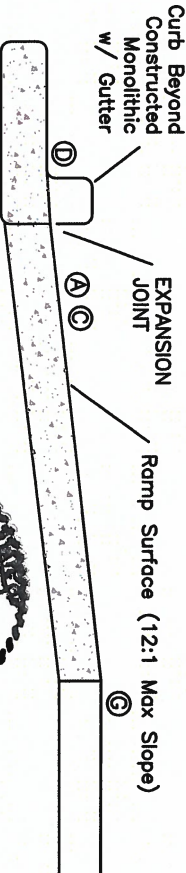

SECTION A-A

GEYER SPRINGS OVERPASS

ROUTE SEC.

CITY OF LITTLE ROCK

LITTLE ROCK, ARK

DRAWN BY: _____ DATE: 10/22/15 FILENAME: SPECIAL DETAILS
CHECKED BY: DB DATE: 10/22/15 SCALE: NTS
DESIGNED BY: MB DATE: 10/22/15
BRIDGE NO. — DRAWING NO. —

DATE REVISED	DATE FILMED	DATE REVISED	DATE FILMED	FEED. NO.	STATE	FEED. AID PROJ. NO.	SHEET NO.	TOTAL SHEETS
10/22/15		1/16/17		6	AR			
2/19/16		6/13/17						
5/19/16				JOB No.		060907	19	67

2 SPECIAL DETAILS

	TITLE	
	Issue Date	PW-63 Revision Date
	AUG, 2006	APR 2015

- NOTES:
1. GEOTEXTILE FABRIC (TYPE 4) IN ACCORDANCE WITH SECTION 625 (AHTD SPECS).
 2. TYPE A - USE ON SMALL DEVELOPMENTS WHERE THE LIFE OF THE PROJECT IS LESS THAN SIX MONTHS AND THE SLOPE GRADIENT IS LESS THAN 3:1.
 3. TYPE B - USE ON DEVELOPMENTS WHERE THE LIFE OF THE PROJECT IS GREATER THAN SIX MONTHS AND WHERE THE SLOPE GRADIENT IS 3:1 OR GREATER.
 4. TYPE C - USE WHERE SLOPES EXCEED A VERTICAL HEIGHT OF 20 FEET AND THE SLOPE GRADIENT IS STEEPER THEN 3:1.
 5. INSPECT BARRIERS AT THE END OF EACH WORKING DAY, OR AFTER EACH RAIN, AND REPAIR OR CLEAN AS NECESSARY.
 6. REMOVE SEDIMENT FROM BARRIER WHEN ONE HALF FULL.
 7. DISPOSE OF SEDIMENT AND STABILIZE IT WITH VEGETATION.
 8. REPLACE FILTER FABRIC WHEN DETEIORATED.
 9. DESIGN LIFE OF A SYNTHETIC SILT FENCE IS APPROXIMATELY 6 MONTHS.
 10. MAINTAIN UNTIL THE PROJECT IS VEGETATED OR OTHERWISE STABILIZED.
 11. REMOVE BARRIERS AND ACCUMULATED SEDIMENT AND STABILIZE THE EXPOSED AREA WHEN THE PROJECT IS STABILIZED.
 12. SILT FENCE SHALL BE INSTALLED ALONG THE CONTOUR, NEVER UP OR DOWN A SLOPE.
 13. THE MAXIMUM DRAINAGE AREA FOR A CONTINUOUS FENCE WITHOUT BACKING SHALL BE 1/4 ACRE PER 100 LINEAR FEET OF FENCE LENGTH, UP TO A MAXIMUM AREA OF 2 ACRES. THE MAXIMUM SLOPE LENGTH BEHIND THE FENCE ON THE UPSLOPE SIDE SHOULD BE 110 FEET (AS MEASURED ALONG THE GROUND SURFACE).
 14. THE MAXIMUM DRAINAGE AREA FOR A CONTINUOUS SILT FENCE WITH BACKING SHALL BE 1 ACRE PER 150 LINEAR FEET OF FENCE LENGTH. THE SLOPE LENGTH ABOVE THE SILT FENCE WITH BACKING SHOULD BE NO MORE THAN 300 FEET.



GEYER SPRINGS OVERPASS
ROUTE SEC.
CITY OF LITTLE ROCK
LITTLE ROCK, ARK

DRAWN BY: CJP DATE: 10/22/15 FILENAME: SPECIAL DETAILS
CHECKED BY: DB DATE: 10/22/15 SCALE: NTS
DESIGNED BY: MB DATE: 10/22/15
BRIDGE NO. — DRAWING NO.





TITLE
END SECTION
RIP RAP PLACEMENT



Issue Date
AUG, 2006

PW-62
Revision Date
APR 2015


Pipe Outlet to Flat Area-
No Well-defined Channel

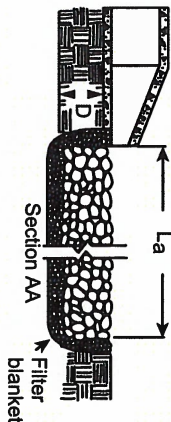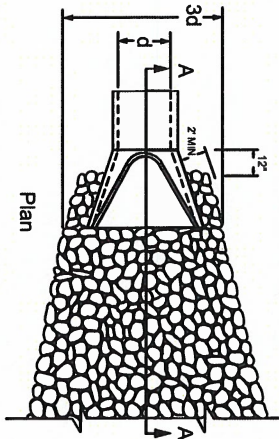

Pipe Outlet to Well-defined
Channel

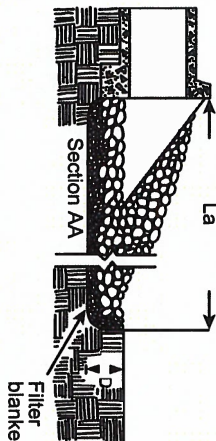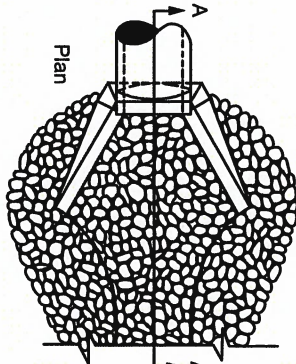

- Notes
1. L_a is the length of the riprap apron. Please see design plans for length.
 2. $D = 1.5$ times the maximum stone diameter but not less than 6".
 3. In a well-defined channel extend the apron up the channel banks to an elevation of 6" above the maximum tailwater depth of to the top of the bank, whichever is less.
 4. A filter blanket or filter fabric should be installed between the riprap and soil foundation complying with AASHTO M288.
 5. Please see detail PW-60 for grouting.

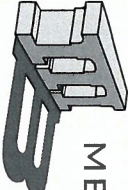
MEHLBURGER BRAWLEY
10 N. SHACKLEFORD PLAZA, SUITE 104
LITTLE ROCK, ARKANSAS 72211
(501) 375-5331 - FAX (501) 398-6481
CA # 2532 EXPIRES 12/31/17

DATE	DATE	DATE	DATE	REV. NO.	STAGE	REV. AND PROJ. NO.	SHEET NO.	TOTAL SHEETS
REVISION	FILED	REVISION	FILED					
10/22/15		1/16/17		6	AR			
2/19/16		6/13/17						
5/19/16								
				JOB No.	060907		20	67

3 SPECIAL DETAILS


		TITLE		PW-64
CONSTRUCTION EXIT		Issue Date	Revision Date	
		AUG. 2006	APR 2015	

1. LOCATE STONE STABILIZED PAD AT ANY POINT WHERE VEHICULAR TRAFFIC WILL BE LEAVING THE CONSTRUCTION SITE ONTO A PUBLIC RIGHT-OF-WAY, STREET, ALLEY, SIDEWALK, OR PARKING AREA OR ANY OTHER AREA WHERE THERE IS A TRANSITION FROM BARE SOIL TO A PAVED AREA.

2. WIDTH - 20'-0 MINIMUM BUT NOT LESS THAN FULL WIDTH OF ALL POINTS OF VEHICULAR EGRESS. LENGTH - 50'-0 MINIMUM.

3. MAINTAIN THE EXIT TO PREVENT TRACKING OR FLOW OF MUD ONTO PUBLIC RIGHTS-OF-WAY. PROVIDE PERIODIC TOP DRESSING WITH 1.5 - 3.5" STONE, AS CONDITIONS DEMAND. IMMEDIATELY REMOVE ALL MATERIALS SPILLED, DROPPED, WASHED, OR TRACKED FROM VEHICLE OR SITE ONTO ROADWAY OR INTO STORM DRAINS. CLEAN WHEELS TO REMOVE MUD PRIOR TO ENTRANCE ON TO PUBLIC RIGHTS-OF-WAY.

4. WHEN WASHING IS REQUIRED, DO SO ON AREAS STABILIZED WITH CRUSHED STONE DRAINING INTO AN APPROVED SEDIMENT TRAP OR SEDIMENT BASIN.

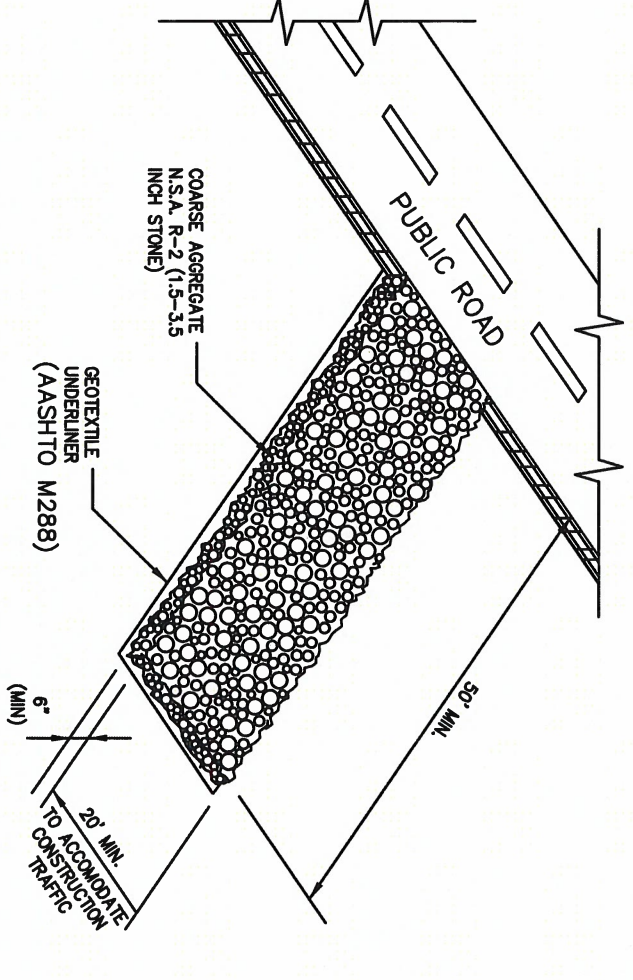


CO CONSTRUCTION EXIT

		TITLE		PW-63
SILT FENCE		Issue Date	Revision Date	
		AUG. 2006	APR 2015	


SF-A SILT FENCE (TYPE A)

NOTE: Use wood or steel posts

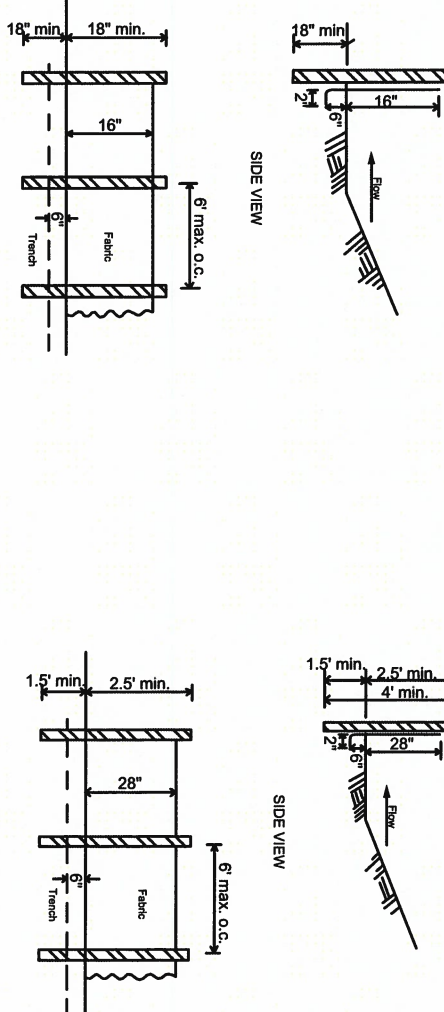


SF-B SILT FENCE (TYPE B)

NOTE: Use wood or steel posts

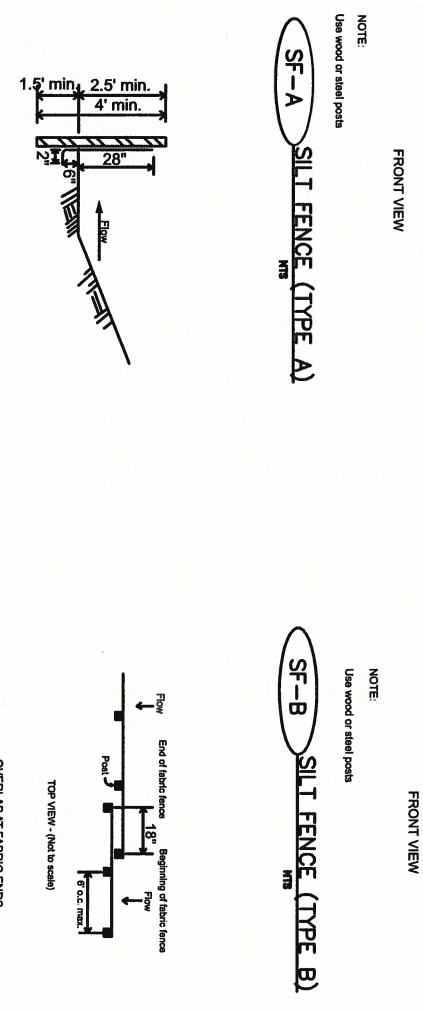

SF-C SILT FENCE (TYPE C)

NOTE: Use steel posts - only

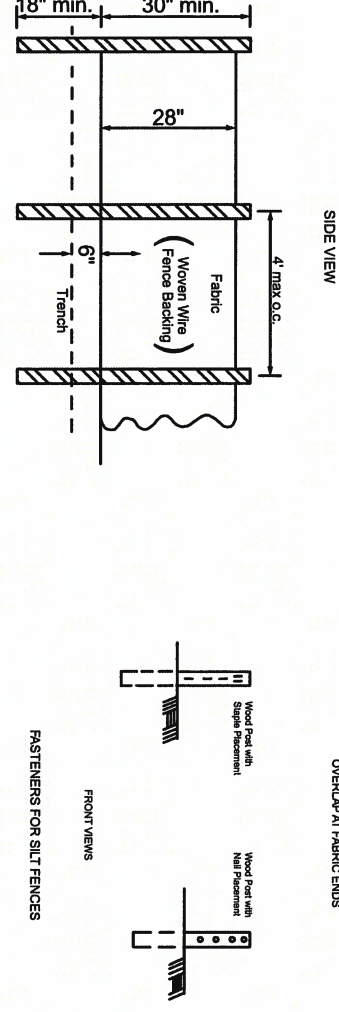


FASTENERS FOR SILT FENCES

DATE REVISED	DATE FILMED	DATE REVISED	DATE FILMED	FED. RES. DIST. NO.	STATE	FED. AID PROJ. NO.	SHEET NO.	TOTAL SHEETS
10/22/15	1/16/17			6	AR			
2/19/16	6/13/17				JOB No.	060907	21	67
5/19/16								

2 SPECIAL DETAILS

	TITLE	
	Issue Date AUG. 2006	PW-68 Revision Date APR 2015
CHECK DAM		

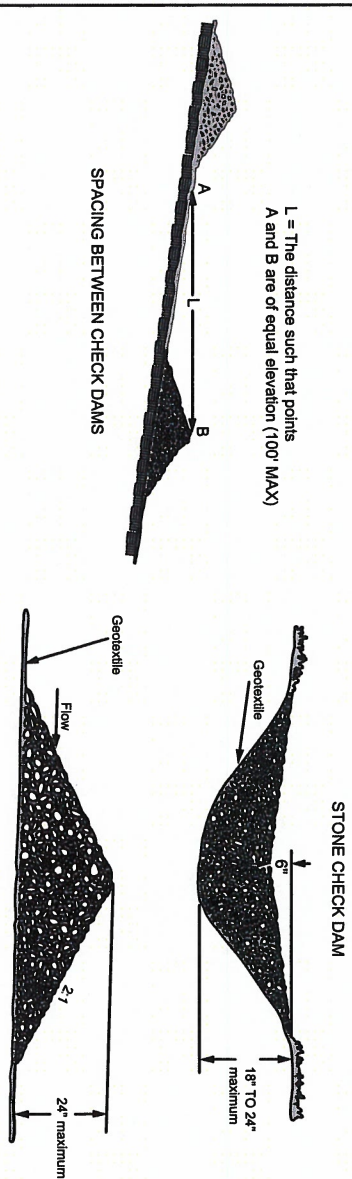

- NOTES:
1. PLACE IN SMALL, OPEN CHANNELS, NOT IN LIVE STREAMS.
 2. CONSTRUCT CENTER AT LEAST 6 INCHES LOWER THAN OUTER EDGES.
 3. EXTEND ACROSS ENTIRE WIDTH OF DITCH OR SWALE.
 4. MAKE SIDE SLOPES 2:1 OR FLATTER.
 5. DRAINAGE AREA NOT TO EXCEED 2 ACRES.
 6. CONSTRUCTED OF GRADED SIZE 2 IN-10 IN STONE.
 7. PERIODIC INSPECTION AND MAINTENANCE REQUIRED.
 8. REMOVE SEDIMENT WHEN IT REACHES A DEPTH OF ONE-HALF THE ORIGINAL DAM HEIGHT.
 9. SAND BAGS MAY BE USED AS AN ALTERNATE. GEOTEXTILE MAY BE OMITTED WHEN USING SAND BAGS

CD CHECK DAM



TITLE		PW-66 Revision Date
TEMPORARY STABILIZATION TEMPORARY GRASSING PERMANENT GRASSING		Issue Date AUG. 2006 APR 2015

TEMPORARY STABILIZATION

TS1

SPECIES	RATE / 1000 SF.	PLANTING DATES
STRAW MULCH	92 LB.	ANY TIME FOR TEMPORARY COVER.

TEMPORARY GRASSING


TS2

SPECIES	RATE / ACRE	PLANTING DATES	FERTILIZER	RATE / ACRE	MULCH RATE
MILLET	50 LB	JAN 21 TO AUG 14	10-20-10	500 LB	REFER TO TS-1
RYE	100 LB	AUG 15 TO JAN 20	10-20-10	500 LB	

PERMANENT GRASSING

TS3

SPECIES	RATE / ACRE	PLANTING DATES	FERTILIZER	RATE / ACRE	MULCH RATE
BERMUDA GRASS (UNHULLED)	5 LB.	MARCH 1 TO JUNE 15	10-20-10	800 LB.	REFER TO TS-1
BERMUDA GRASS (HULLED)	10 LB.				
LESPEDeza (KOBE)	10 LB.				
BERMUDA GRASS (UNHULLED)	5 LB.	JUNE 16 TO AUGUST 31	10-20-10	800 LB.	
BERMUDA GRASS (HULLED)	10 LB.				
BERMUDA GRASS (UNHULLED)	20 LB.	SEPTEMBER 1 TO FEBRUARY 29	10-20-10	800 LB.	
WHEAT	15 LB.				


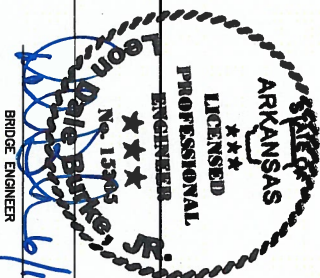


DATE REVISED	DATE FILMED	DATE REVISED	DATE FILMED	FED. NO. DIST. NO.	STATE	FED. AID PROJ. NO.	SHEET NO.	TOTAL SHEETS
10/22/15		1/16/17		6	AR			
2/19/16		6/13/17						
5/19/16				JOB No.		060907	22	67

2 SPECIAL DETAILS


		TITLE		PW-71 Revision Date
INLET PROTECTION		Issue Date AUG. 2006	APR 2015	

TITLE		Issue Date	PW-72 Revision Date
SEDIMENT BASIN		AUG. 2006	APR 2015

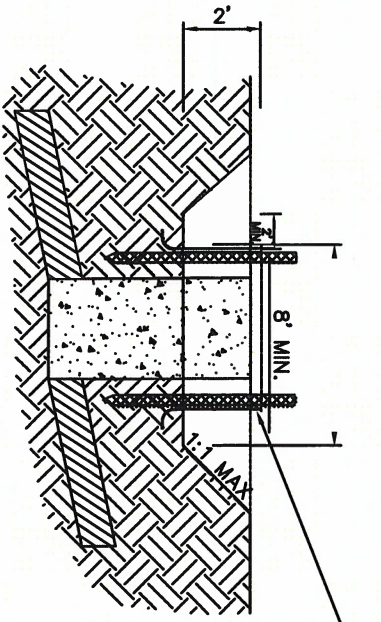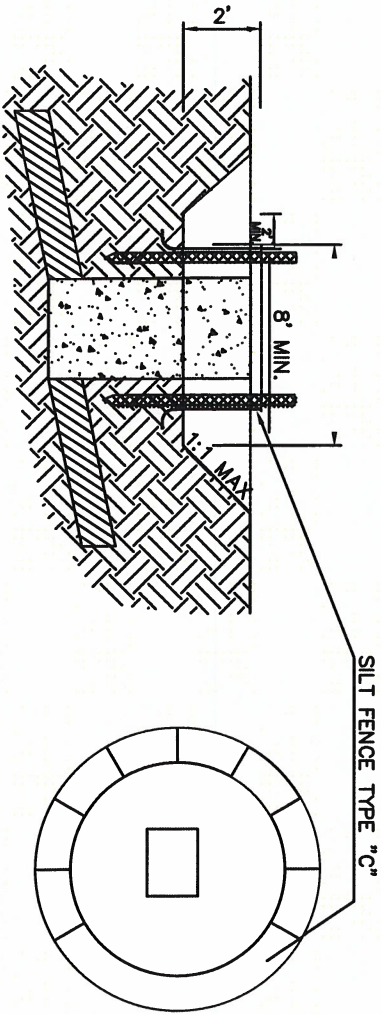

PROTECT INLETS DURING CONSTRUCTION. KEEP SEDIMENT OUT OF STORM DRAINAGE SYSTEM. USE HALF CIRCLE BEHIND CURB INLETS DURING STREET CONSTRUCTION. CIRCULAR SHAPE IS NOT ESSENTIAL - VARY SHAPE TO FIT DRAINAGE AREA AND TERRAIN. OBSERVE TO CHECK TRAP EFFICIENCY AND MODIFY AS NECESSARY TO TRAP SEDIMENT.

CLEAN WHEN SEDIMENT IS 6" BELOW RIM ELEVATION.

 


SB-2 INLET SEDIMENT TRAP
NTS

NOTES:


THE SEDIMENT STORAGE VOLUME OF THE BASIN, AS MEASURED TO THE ELEVATION OF THE CREST OF THE SPILLWAY SHALL BE AT LEAST 67 CUBIC YARDS PER ACRE FOR THE DISTURBED AREA DRAINING INTO THE BASIN (67 CUBIC YARDS IS EQUIVALENT TO 1/2 INCH OF SEDIMENT PER ACRE OF DRAINAGE AREA). THE ENTIRE DRAINAGE BASIN AREA SHOULD BE USED FOR THIS COMPUTATION, RATHER THAN THE DISTURBED AREA ALONE, TO HELP ENSURE ADEQUATE TRAPPING EFFICIENCY. SEDIMENT SHALL BE REMOVED FROM THE BASIN WHEN PROXIMATELY ONE-THIRD OF THE STORAGE VOLUME HAS BEEN LOST TO SEDIMENT ACCUMULATION. THIS VOLUME SHALL BE MARKED ON THE RISER OR BY SETTING A MARKED POST NEAR THE RISER.

		TITLE		PW-71 Revision Date
INLET PROTECTION		Issue Date AUG. 2006	APR 2015	

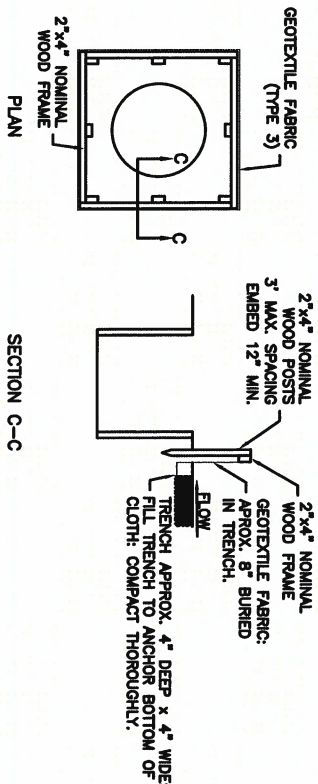


SECTION C-C


SD-1 SILT FENCE
NTS

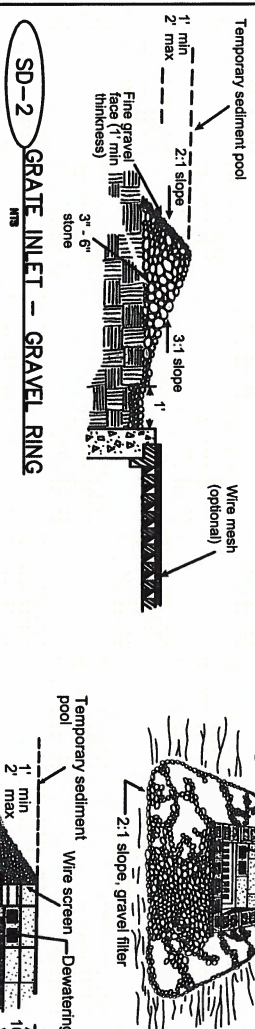

SD-2 GRATE INLET - GRAVEL RING
NTS

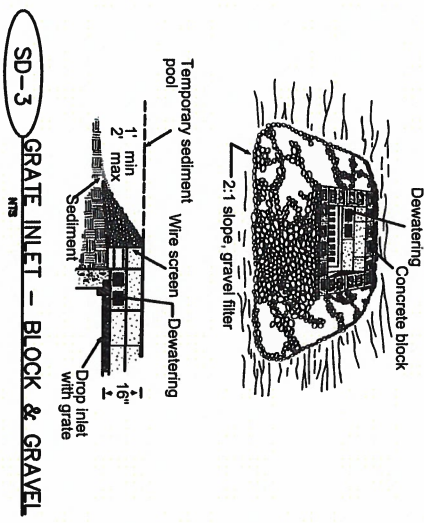

SD-3 GRATE INLET - BLOCK & GRAVEL
NTS

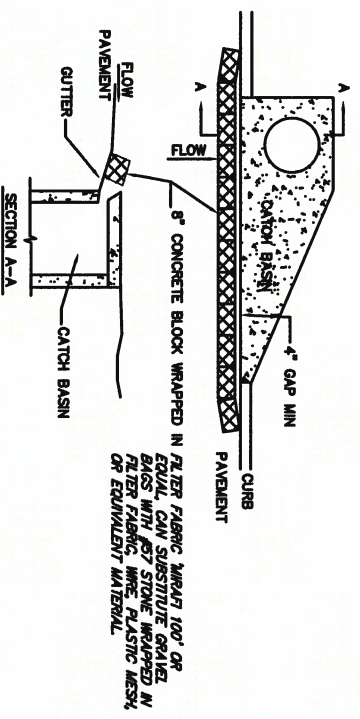

SD-4 CURB INLET - BLOCK
NTS

NOTE: INSTALL FILTER AFTER ANY ASPHALT PAVING


DATE REVISED	DATE FILMED	DATE REVISED	DATE FILMED	FED. NO. SHEET NO.	STATE	FED. AID PROJ. NO.	SHEET NO.	TOTAL SHEETS
10/22/15		1/16/17		6	AR			
2/19/16		6/13/17						
5/19/16								
2 SPECIAL DETAILS				JOB NO.	060907		23	67



TITLE
FRAME BARRICADE TYPE 3
PERMANENT INSTALLATION


Issue Date	Revision Date
AUG. 2006	APR 2015

NOTE:
FASTEN TREATED LUMBER WITH $\frac{3}{4}$ "x6" LAG
SCREWS, WITH WASHERS 2 EACH SIDES
BARRICADE SHALL CONFORM TO THE
MANUAL ON UNIFORM TRAFFIC CONTROL
DEVICES, SECTION 3f.01

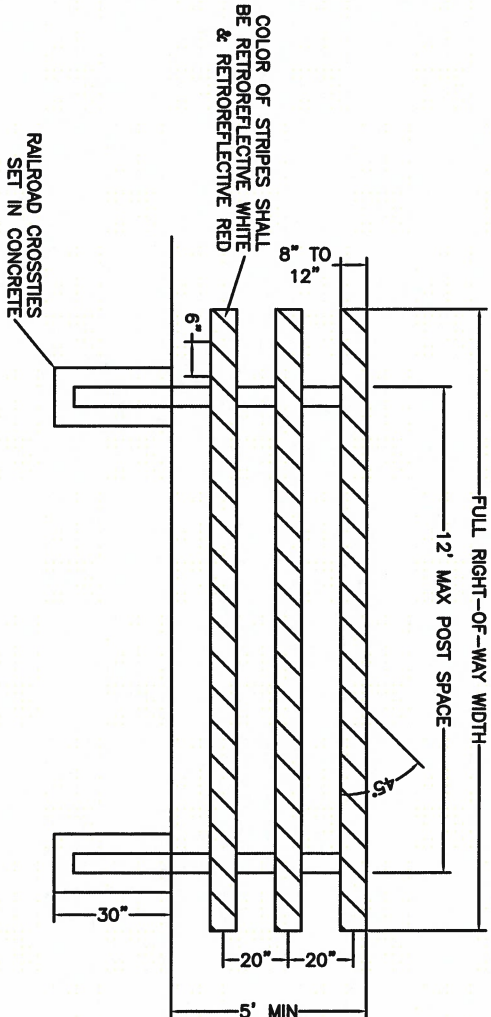

MEHLBURGER BRAWLEY

10 N. SHACKLEFORD PLAZA, SUITE 104
LITTLE ROCK, ARKANSAS 72211
(501) 375-5331 - FAX (501) 398-6481
CA # 2532 EXPIRES 12/31/17

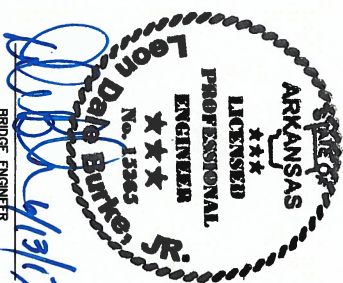

BRIDGE ENGINEER

DRAWN BY: GP DATE: 10/22/15 FILENAME: SPECIAL DETAILS
CHECKED BY: DB DATE: 10/22/15 SCALE: NTS
DESIGNED BY: MB DATE: 10/22/15
BRIDGE NO. — DRAWING NO.

GEYER SPRINGS OVERPASS
ROUTE SEC.
CITY OF LITTLE ROCK
LITTLE ROCK, ARK



CONSTRUCTION – ENTRANCE/EXIT

CHECK DAM

SEDIMENT BARRIER – BLOCK

SILT FENCE - TYPE B

✓BORING LOCATIONS

•DISTURBED AREA STABILIZATION – PERMANENT GRASSING

- MILE MARKER 351 1/4

APPROX. 130.31 L.F. FROM CL EXISTING GEYER SPRINGS ROAD /
APPROX. 274.09 L.F. FROM CL PROPOSED GEYER SPRINGS ROAD

BENCHMARK

DEMOLITION AREA
AND GRADE TO
DRAIN //

BENCHMARK 2

-DEMOLITION AREA
AND GRADE TO
DRAIN

REMOVE
EXISTING
ISLAND
& PATCH
PVT - 7

—BEGINNING OF PROJECT
STA. 0+00

—PROPOSED RIGHT OF WAY

✓ PROPOSED RIGHT OF WAY

M. S.

1

-PROPOSED RIGHT OF WAY

END OF PROJECT
STA. 15+49.57

NOTE: EROSION CONTROL DEVICES SHOWN ON THIS SHEET ARE A SUGGESTED LAYOUT AND SHALL BE INSTALLED IN SUCH A SEQUENCE AS TO DETOUR EROSION AND SEDIMENTATION OF U.S. WATERWAYS AS EXPLAINED BY THE NATIONAL POLLUTANT DISCHARGE ELIMINATION SYSTEM PERMIT.

SUGGESTED PHASED CONSTRUCTION SUMMARY

PHASE 1 - STATIONS 4+50 - 10+00

PHASE 2 - STATIONS 10+00 - 15+49.57

PHASE 3 - STATIONS 0+00 - 4+50
PHASE 4 - DEMOLITION

DATE REVISED	DATE FILMED	DATE REVISED	DATE FILMED	FED. RD. DIST. NO.	STATE	FED. AID PROJ. NO.	SHEET NO.	TOTAL SHEETS
10/22/15		1/16/17		6	AR			
2/19/16		6/13/17						
5/19/16				JOB No.		060907	24	67
(2) TEMPORARY EROSION CONTROL/DEMOLITION								

② TEMPORARY EROSION CONTROL/DEMOLITION






MEHLBURGER BRAWLEY

10 N. SHAKLEFORD PLAZA SUITE 104
LITTLE ROCK, ARKANSAS 72211
(501) 375-5331 - FAX (501) 398-6481
CA # 2532 EXPIRES 12/31/17


DRAWN BY: <u>GP</u>	DATE: <u>10/22/15</u>	FILENAME: <u>EROSION CONTROL</u>
CHECKED BY: <u>DB</u>	DATE: <u>10/22/15</u>	SCALE: <u>1" = 50'</u>
DESIGNED BY: <u>MB</u>	DATE: <u>10/22/15</u>	
BRIDGE NO. <u>—</u>	DRAWING NO. <u> </u>	

BRIDGE NO.	—	DRAWING NO.
1		1
2		2
3		3
100		100

DATE	DATE	DATE	DATE	FED. RD. DIST. NO.	STATE	FED. AID PROJ. NO.	SHEET NO.	TOTAL SHEETS
10/22/15	FILED	1/16/17	FILED	6	AR		25	67
2/19/16		6/13/17						
5/19/16								
				JOB No. 060907		STIRLING PLAN		

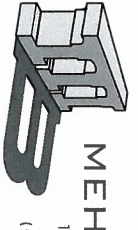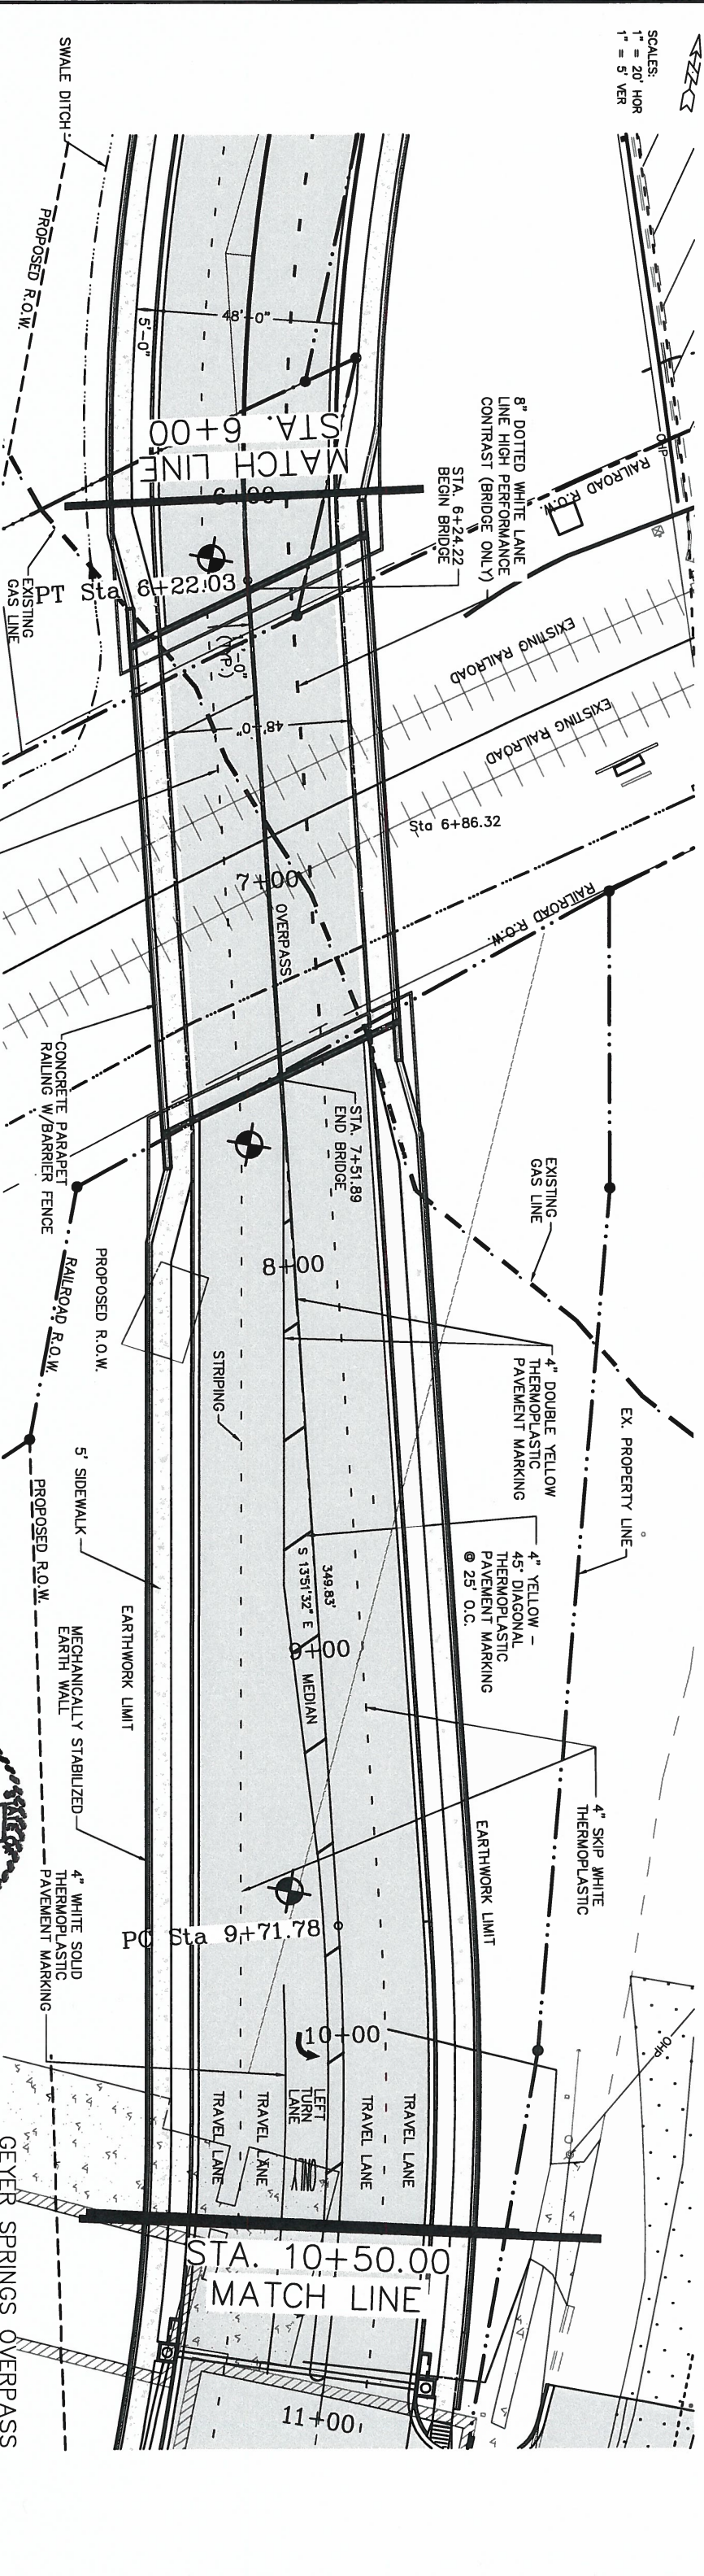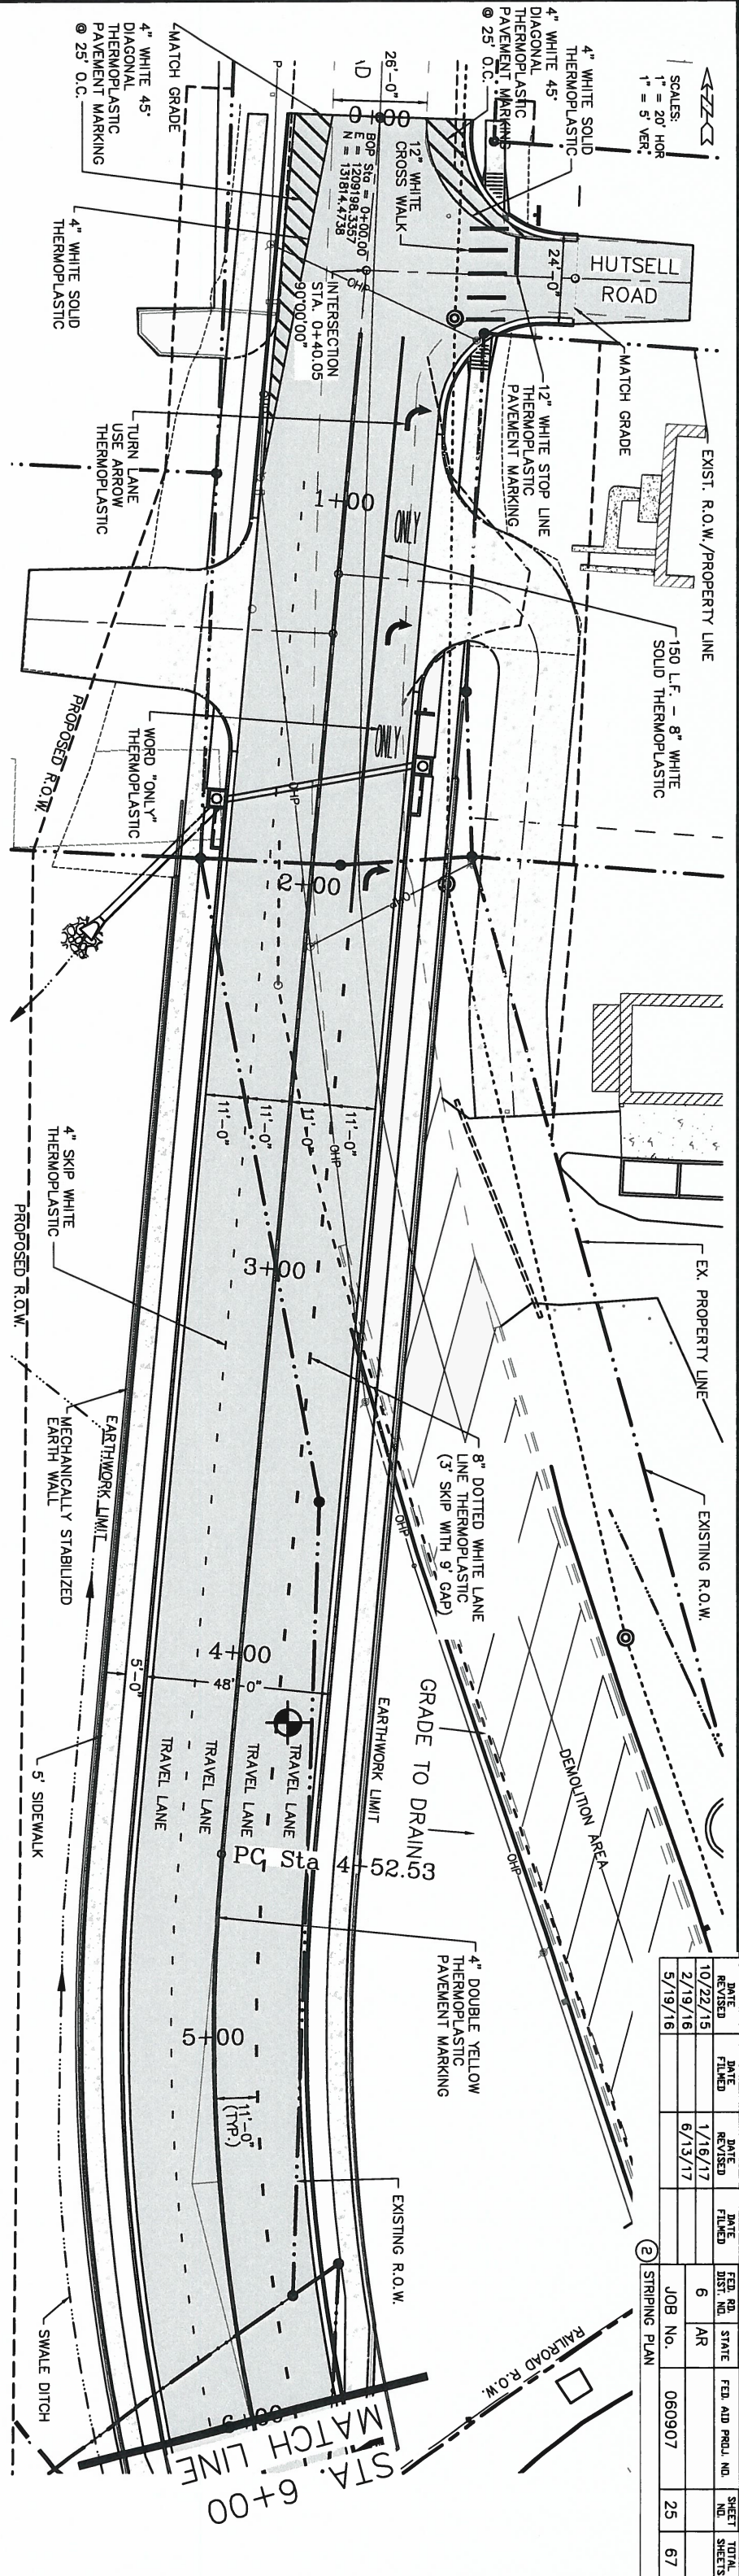


MEHLBURGER BRAWLEY
110 N. SHACKLEFORD PLAZA, SUITE 104
LITTLE ROCK, ARKANSAS 72211
(501) 375-5331 - FAX (501) 398-6481
CA # 2532 EXPIRES 12/31/17


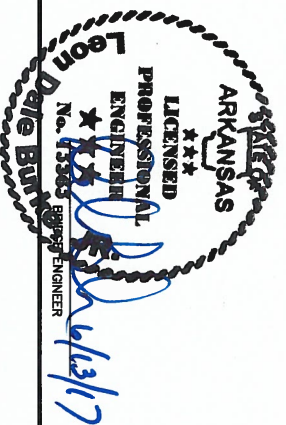


DRAWN BY: CDP DATE: 10/22/15 FILENAME: STIRLING 1
CHECKED BY: DB DATE: 10/22/15 SCALE: 1" = 20'
DESIGNED BY: MB DATE: 10/22/15
BRIDGE NO. - - DRAWING NO.

CITY OF LITTLE ROCK
ROUTE SEC.
LITTLE ROCK, ARK
GEYER SPRINGS OVERPASS

 

4 STRIPING PLAN
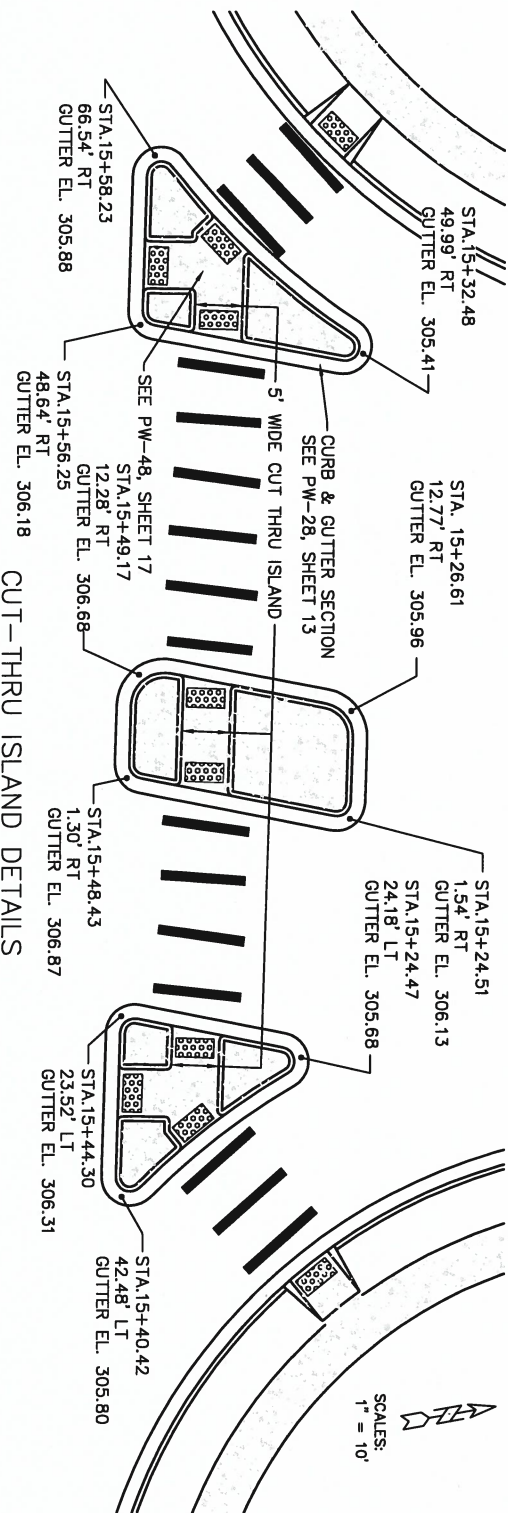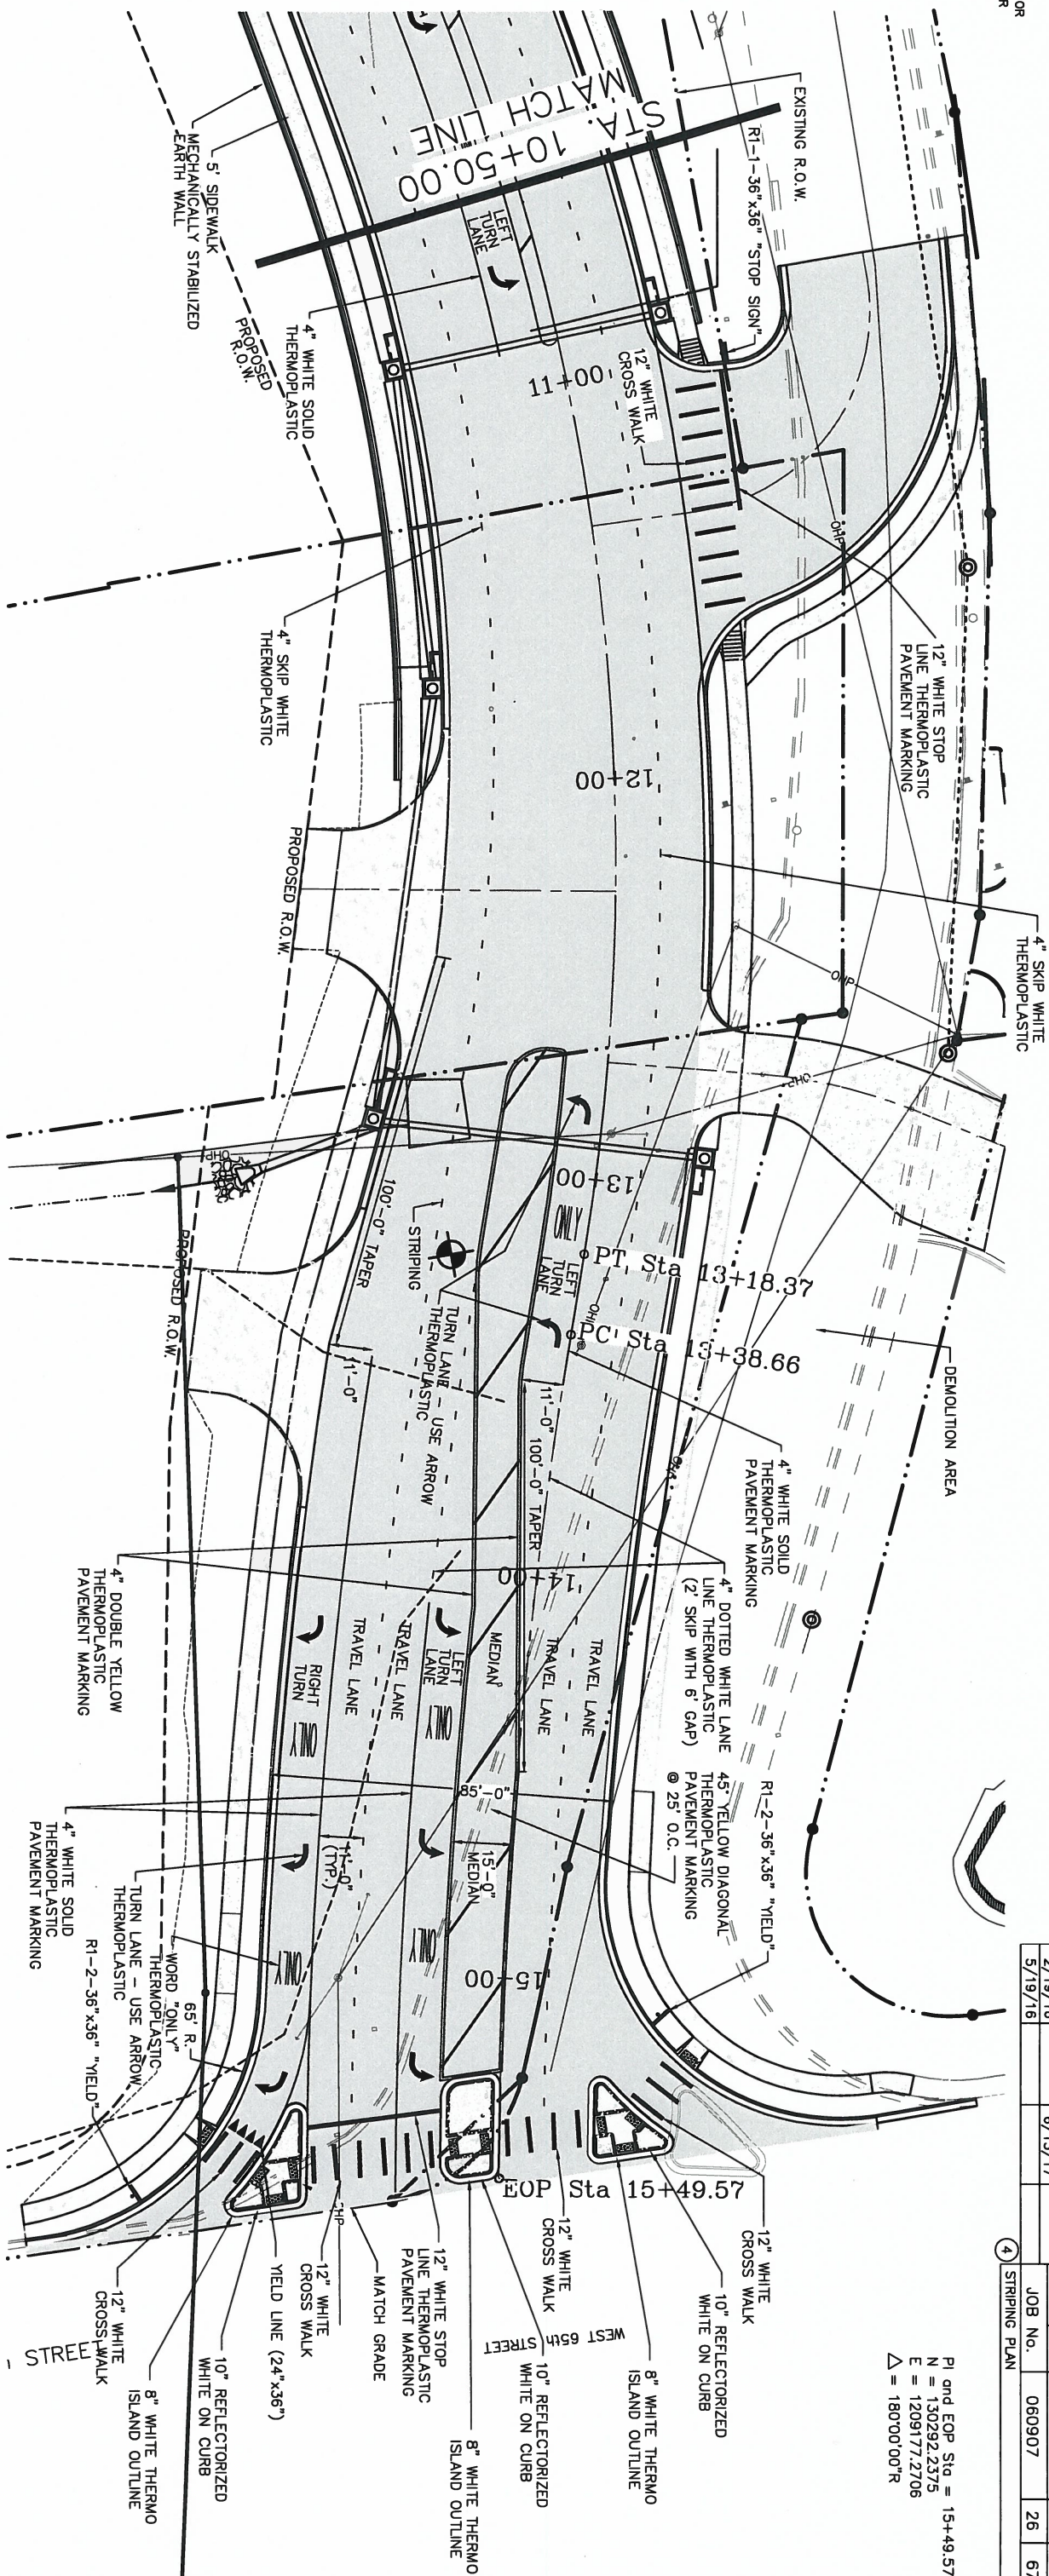
$$\Delta = 180^{\circ}00'00''R$$


10 N. SHACKLEFORD PLAZA, SUITE 104
LITTLE ROCK, ARKANSAS 72211
(501) 375-5331 - FAX (501) 398-6481
CA # 2532 EXPIRES 12/31/17



DRAWN BY: CDP	DATE: 10/22/15	FILENAME: STRIPING 2
CHECKED BY: DB	DATE: 10/22/15	SCALE: 1" = 20'
DESIGNED BY: MB	DATE: 10/22/15	
BRIDGE NO. —		DRAWING NO.


LITTLE ROCK, ARK

DATE REVISED	DATE FILMED	DATE REVISED	DATE FILMED	FED. RD. DIST. NO.	STATE	FED. AID PROJ. NO.	SHEET NO.	TOTAL SHEETS
10/22/15		1/16/17		6	AR	HPP-0346(1)		
2/19/16		6/13/17						
5/19/16					JOB No.	060907	27	67
② QUANTITY SHEETS								

QUANTITIES

Item	Description	Unit	Qty
2.01	SITE PREPARATION (INCL. MOBILIZATION)	LS	1
3.01	UNCLASSIFIED EXCAVATION	CY	4,884
3.06	BORROW MATERIAL	CY	28,751
4.01	AGGREGATE BASE COURSE (CLASS 7)	TON	46,253
5.01	TACK COAT	GAL	575
6.01	ASPHALT SURFACE COURSE	TON	1,560
6.02	ASPHALT BINDER COURSE	TON	1,490
7.06	CONCRETE DRIVE AND APRON, 6"	SF	9,200
8.01	CONCRETE CURB AND GUTTER (CLASS 1)	LF	2,925
9.01	CONCRETE SIDEWALK, 4'	SF	13,115
10.02	CURB INLET - 4' BOX	EA	7
10.10	WING 6' EXTENSION	EA	4
10.14	WING 10' EXTENSION	EA	3
13.18C	STORM DRAIN PIPE, 18" RCP (GROSS DRAIN)	LF	579
13.18S	STORM DRAIN PIPE, 18" RCP (SIDE DRAIN)	LF	756
14.01	SOLID SODDING, SPECIAL	SY	5,000
16.01	MAINTENANCE OF TRAFFIC	LS	1
17.01	CUT AND REPAIR EXIST. STREET SURFACE	SY	10
18.10	WATER FOR DUST CONTROL	GAL	10,000
18.45	RIP RAP	CY	2
19.01	FINAL CLEANUP	LS	1
22.01	MALBOX RELOCATION	EA	2
24.01	CONSTRUCTION ENTRANCE (CO)	EA	1
24.01	SILT FENCE - TYPE B (SFB)	LF	2,050
24.02	CHECK DAM (CD)	CY	4
24.09	SEDIMENT BARRIER, BLOCK (SD4)	EA	7
24.18	DISTURBED AREA STABILIZATION - PERMANENT GRASSING (TS3)	AC	2
24.20	TEMPORARY SEEDING	AC	1
26.01	TRENCH & EXCAVATION SAFETY SYSTEMS	LS	1
27.07	COLD MILLING ASPHALT PAVEMENT	SY	200
29.10	PROJECT INFORMATION KIOSK (PW-18)	LS	1
32.18	FLARED END SECTION, 18"	EA	2
49.00	TOPSOIL	CY	1,000

Item	Description	Unit	Qty
632.01	CONCRETE ISLAND	SY	11
641.00	WHEELCHAIR RAMPS (TYPE 3)	SY	35
719.04W	THERMOPLASTIC PAVEMENT MARKING WHITE (4")	LF	1,729
719.04Y	THERMOPLASTIC PAVEMENT MARKING YELLOW (4")	LF	4,440
719.08W	THERMOPLASTIC PAVEMENT MARKING WHITE (8")	LF	520
719.50	THERMOPLASTIC PAVEMENT MARKING WORDS	EA	4
719.60	THERMOPLASTIC PAVEMENT MARKING ARROWS	EA	10
719.80	THERMOPLASTIC PAVEMENT MARKING (YIELD LINES)(WHITE)	LF	120
726.01	STANDARD SIGN	SF	50
729.01	CHANNEL POST SIGN SUPPORT	EA	6
601	MOBILIZATION	LS	1
619	7'-0" STEEL CHAIN LINK FENCE	LF	251
802	CLASS S CONCRETE - BRIDGE	CY	123
802	CLASS S(AE) CONCRETE - MSE WALL	CY	1,066
802	CLASS S(AE) CONCRETE - BRIDGE	CY	241
803	CLASS 1 PROTECT SURF. TREATMENT	GAL	21
804	REINFORCING STEEL - MSE WALL (GRADE 60)	LB	134,100
804	REINFORCING STEEL - BRIDGE (GRADE 60)	LB	9,180
804	EPOXY COATED REINFORCING STEEL - (GRADE 60)	LB	61,800
805	STEEL PILING (HP 14X73)	LF	740
805	PRE BORING	LF	81
806	METAL BRIDGE RAILING (TYPE H)	LF	1,656
806	TRANSTIONAL APPROACH RAILING	EA	4
807	STRUCTURAL STEEL IN BEAM SPANS (M270, GRADE 50W)	LB	489,800
808	ELASTOMERIC BEARINGS	CU IN	6,820
809	SILICONE JOINT SEALANT	LF	136
812	BRIDGE NAME PLATE (TYPE C)	EA	1
816	CONCRETE RIPRAP	CY	16
SP	RAILROAD COORDINATION & FLAGGING	LS	1
SP	MSE WALL	SF	50,242

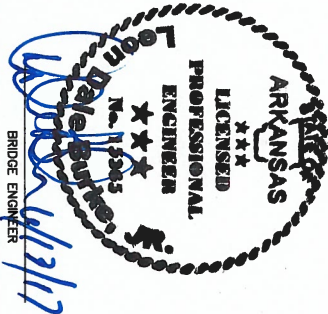

DATE REVISED	DATE FILMED	DATE REVISED	DATE FILMED	FED. RD. DIST. NO.	STATE	FED. AID PROJ. NO.	SHEET NO.	TOTAL SHEETS
10/22/15		1/16/17		6	AR	HPP-0346(1)		
2/19/16		6/13/17						
5/19/16					JOB No.	060907	28	67


② QUANTITY SHEETS

SCHEDULE OF BRIDGE QUANTITIES - JOB NO. 060907

E	619	802	802	803	804	804	805	807	808	809	812	816	805
UNIT OF STRUCTURE	7'-0" STEEL CHAINLINK FENCE	CLASS S CONCRETE BRIDGE	CLASS S (AE) CONCRETE BRIDGE	CLASS 1 PROTECTIVE SURFACE TREATMENT	REINFORCING STEEL - BRIDGE (GRADE 60)	EPOXY COATED REINFORCING STEEL - (GRADE 60)	STEEL PILING (HP 14X73)	STRUCTURAL STEEL IN BEAM SPANS (M270, GRADE 50W)	ELASTOMERIC BEARINGS	SILICONE JOINT SEALANT	BRIDGE NAME PLATE (TYPE C)	CONCRETE RIPRAP	PREBORING
	LN. FT.	CU. YD.	CU. YD.	GAL.	LB	LB	LF	LB	CU IN	LF	EA	CY	LF
BENT NO. 1		61.50		0.50	4,590.00		387.00	1,100.00	3,410.00			8.00	45.00
BENT NO. 2		61.50		0.50	4,590.00		351.00	1,100.00	3,410.00			8.00	36.00
125'-3.5"	251.00		241.00	19.80		61,800.00		487,600.00		136.00	1.00		
TOTALS	251.00	123.00	241.00	20.80	9,180.00	61,800.00	738.00	489,800.00	6,820.00	136.00	1.00	16.00	81.00

SCHEDULE OF MSE WALL QUANTITIES - JOB NO. 060907

	802	804	806	806
UNIT OF STRUCTURE	CLASS S (AE) CONCRETE BRIDGE	EPOXY COATED REINFORCING STEEL - (GRADE 60)	METAL BRIDGE RAILING (TYPE H)	TRANSITIONAL APPROACH RAILING
	CU. YD.	LB	LF	EA
MSE PARAPET	177.50	44,500.00	1,656.00	4.00
MSE SIDEWALK	171.00	10,100.00		
MSE MOMENT SLAB	717.00	79,500.00		
TOTALS	1,065.50	134,100.00	1,656.00	4.00

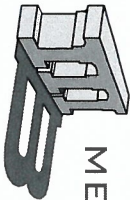

MEHLBURGER BRAWLEY

10 N. SHACKLEFORD PLAZA, SUITE 104
LITTLE ROCK, ARKANSAS 72211
(501) 375-5331 • FAX (501) 398-6481
CA # 2532 EXPIRES 12/31/17



GEYER SPRINGS OVERPASS

ROUTE SEC.

CITY OF LITTLE ROCK

LITTLE ROCK, ARK

DRAWN BY: CDP DATE: 10/22/15 FILENAME: QUANTITIES 2

CHECKED BY: DB DATE: 10/22/15 SCALE: NOT TO SCALE

DESIGNED BY: MB DATE: 10/22/15


BRIDGE NO. — DRAWING NO.

BRIDGE ENGINEER




SCALES:
1" = 20' HOR
1" = 5' VER

NOTE:
1. EX. UTILITIES TO BE REMOVED
& REPLACED BY OTHERS.

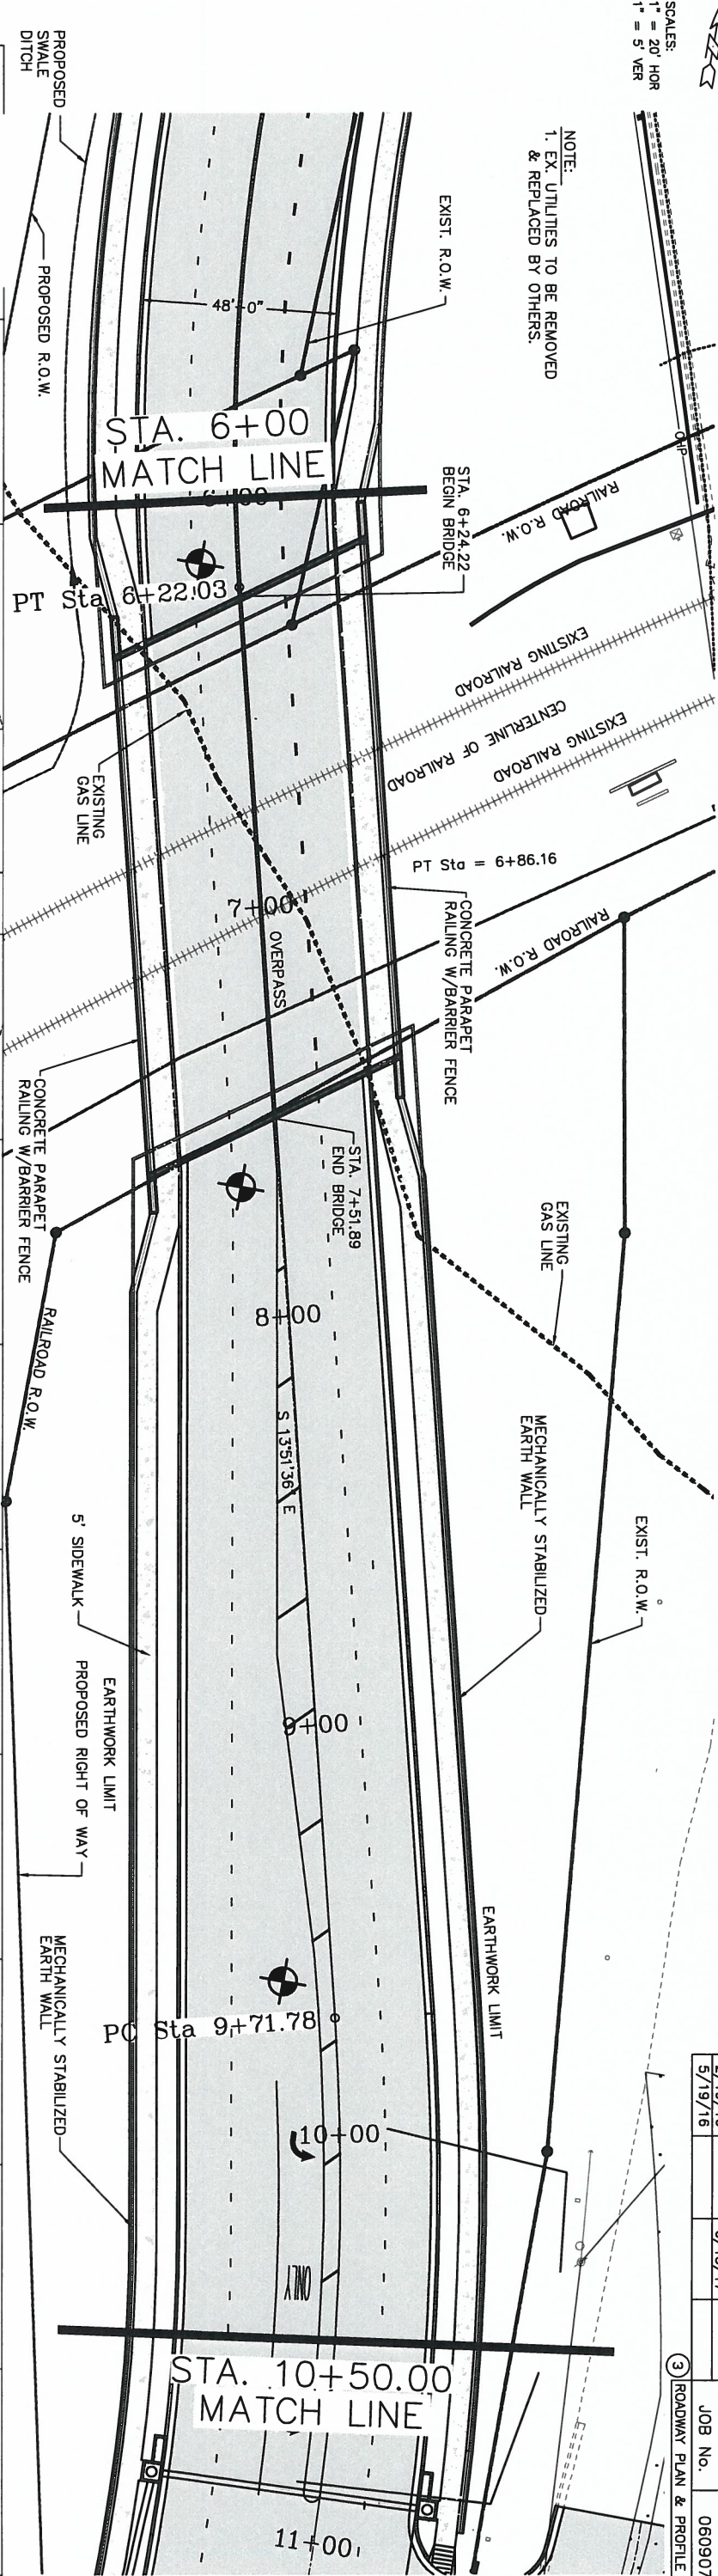

DATE	DATE	DATE	DATE	FED. RD. DIST. NO.	STATE	FED. AID PROJ. NO.	SHEET NO.	TOTAL SHEETS
10/22/15	1/16/17	6/13/17		6	AR			
2/19/16								
5/19/16								
JOB NO. 060907							31	73


ROADWAY PLAN & PROFILE

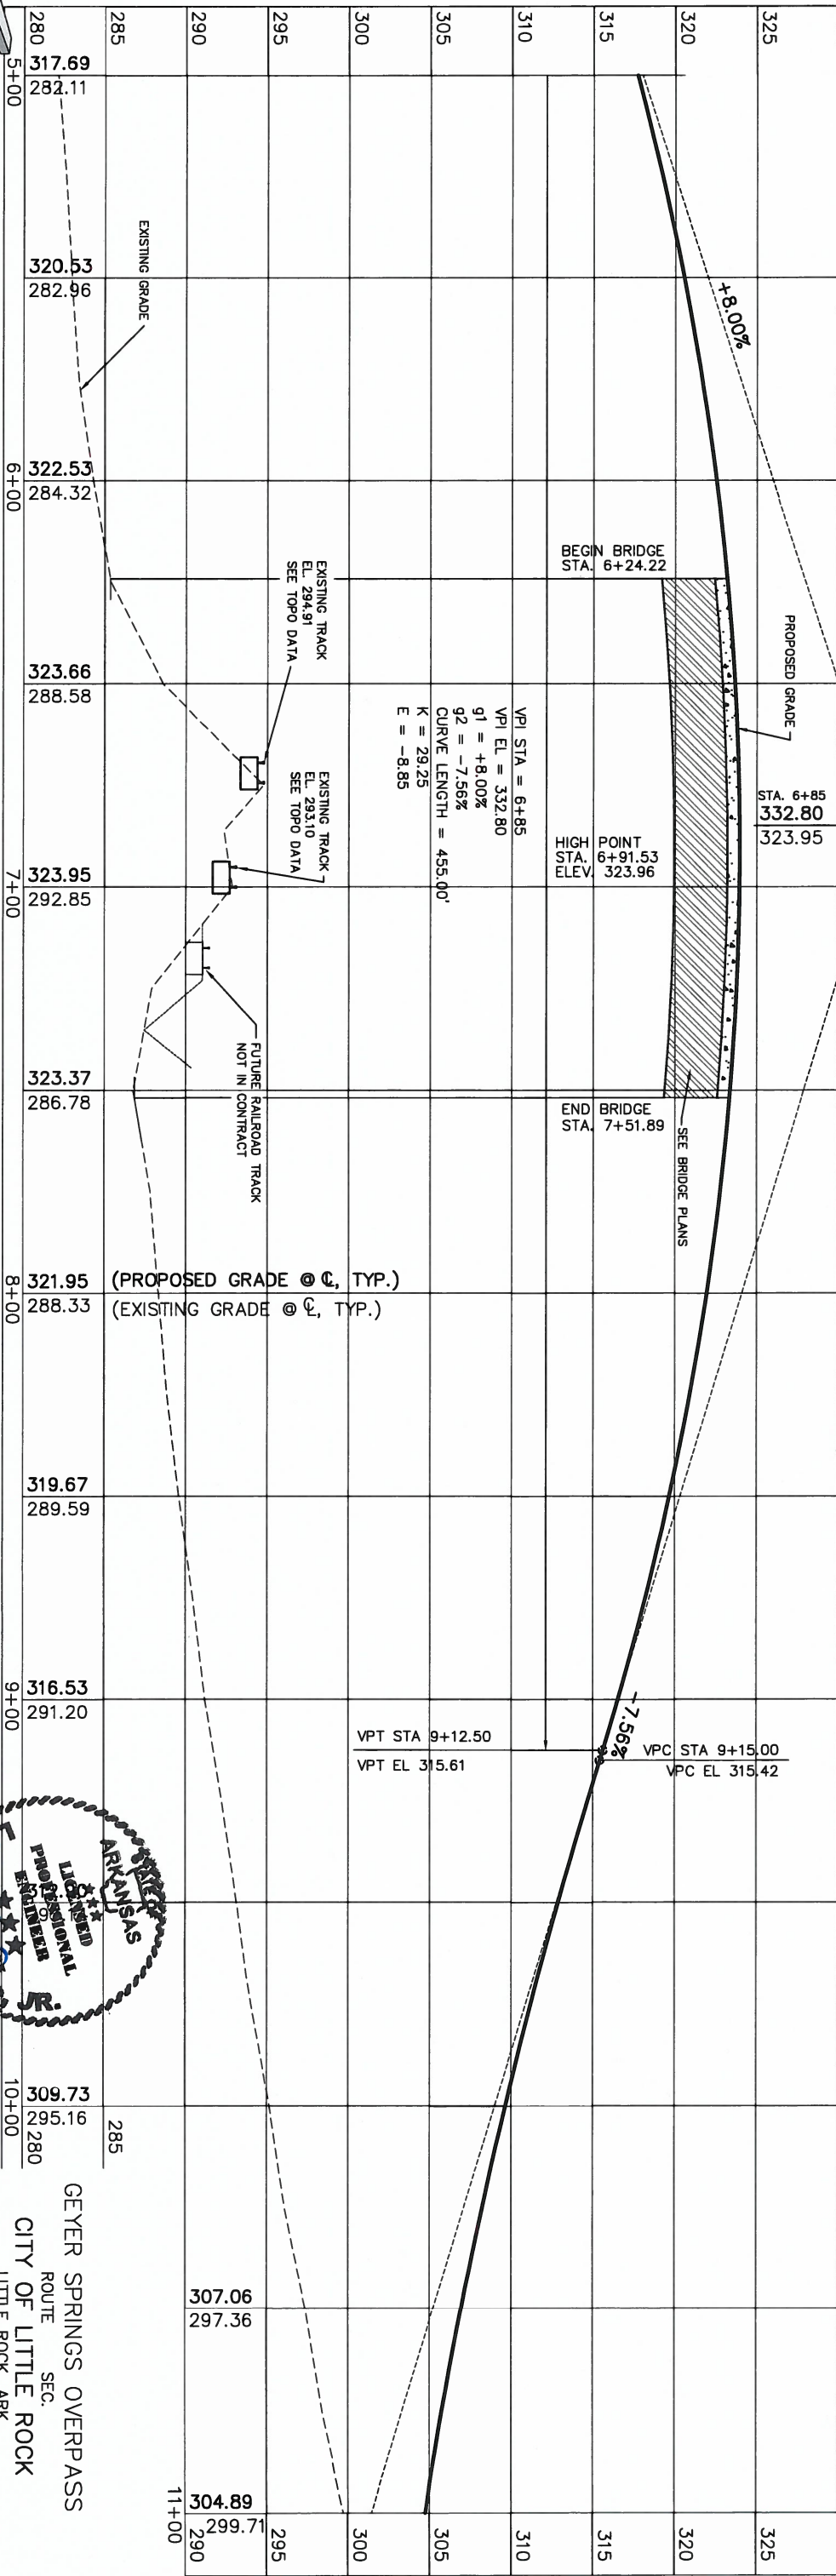

VP1 STA = 6+85
VP1 EL = 332.80
g1 = +8.00%
g2 = -7.56%
CURVE LENGTH = 455.00'
K = 29.25
E = -8.85


VPT STA 9+12.50
VPT EL 315.61
VPC STA 9+15.00
VPC EL 315.42

307.06
297.36
304.89
299.71

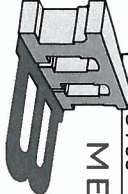


MEHLBURGER BRAWLEY

10 N. SHACKLEFORD PLAZA, SUITE 100
LITTLE ROCK, ARKANSAS 72211
(501) 375-5331 - FAX (501) 398-6481
CA # 2532 EXPIRES 12/31/17

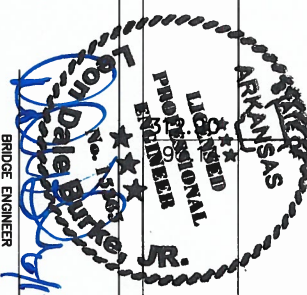


DRAWN BY: CDP DATE: 10/22/15 FILENAME: ROADWAY PLAN & PROFILE2
CHECKED BY: DB DATE: 10/22/15 SCALE: 1" = 20'
DESIGNED BY: MB DATE: 10/22/15
BRIDGE NO. - DRAWING NO.

GEYER SPRINGS OVERPASS
ROUTE SEC.
CITY OF LITTLE ROCK
LITTLE ROCK, ARK

 

CIRCULAR CURVE No.3
Pl Sta = 14+44.32
N = 130396.1379
E = 1209196.4908
 $\Delta = 08^{\circ}45'25''$
Da = 04.09,07"
T = 105.66'
R = 1380.00'
L = 210.91'
E = 4.04
M = 4.03
Pc = 13+38.66
Pt = 15+49.57
NO SUPER

PI and EOP Sta = 15+49.57
N = 130292.2375
E = 1209177.2706
Δ = 180°00'00"R

 

HW-2 (18" FLARED END SECTION
STA. 13+08.76, 82.26' RT.
FL 295.50
N: 130550.0008
E: 1209162.9899

FLARED END
1 CY RIP RAP
DITCH









1.5%
LIMITS OF CONSTRUCTION
PROPOSED R.O.

PROPOSED POWER POLE
INSTALLED BY OTHERS

CONSTRUCT TYPE
3 WHEEL CHAIR
RAMP (PW-51)

CDP	DATE: 10/22/15	FILENAME: ROADWAY PLAN AND PROFILES
DB	DATE: 10/22/15	SCALE: 1" = 20'
MB	DATE: 10/22/15	
NO.	DRAWING NO.	

DATE	DATE	DATE	DATE	FED. RD. DIST. NO.	STATE	FED. AID PROJ. NO.	SHEET NO.	TOTAL SHEETS
REVISION	FILED	REVISED	FILED	6	AR			
10/22/15	1/16/17	6/13/17						
2/18/16				JOB No.	060907		33	67
5/19/16				PLAN & PROFILES - SIDE ROADS				

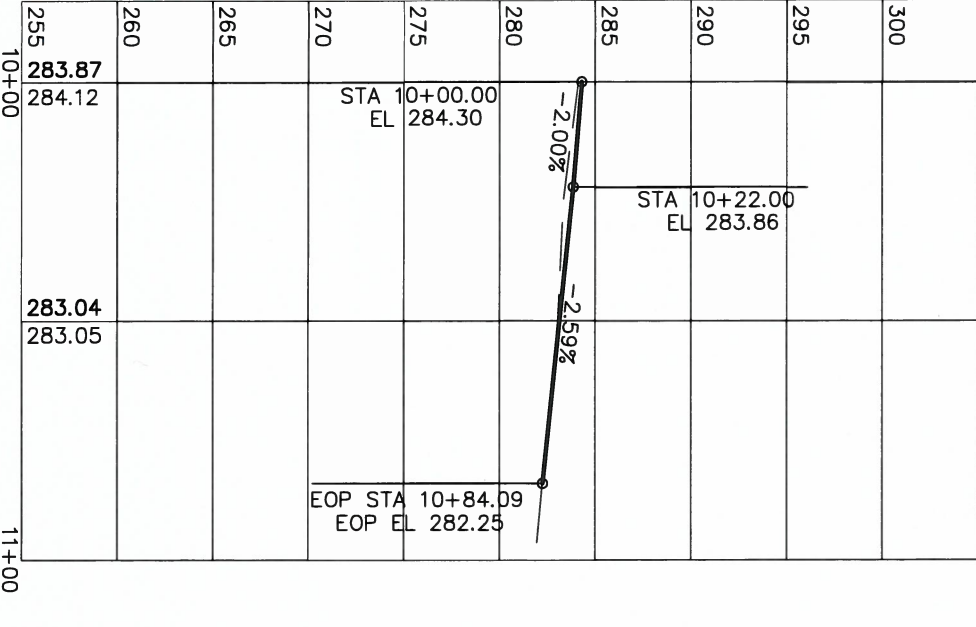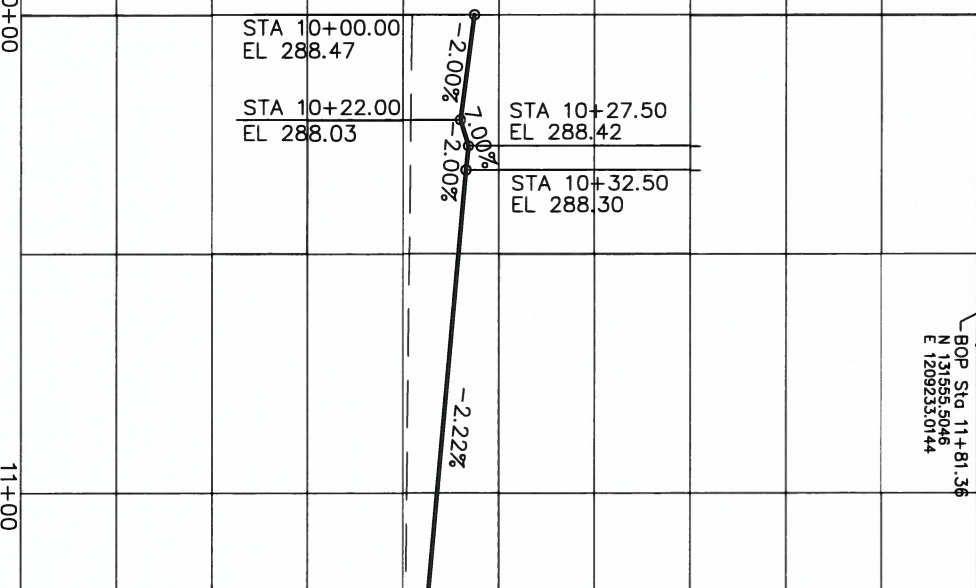
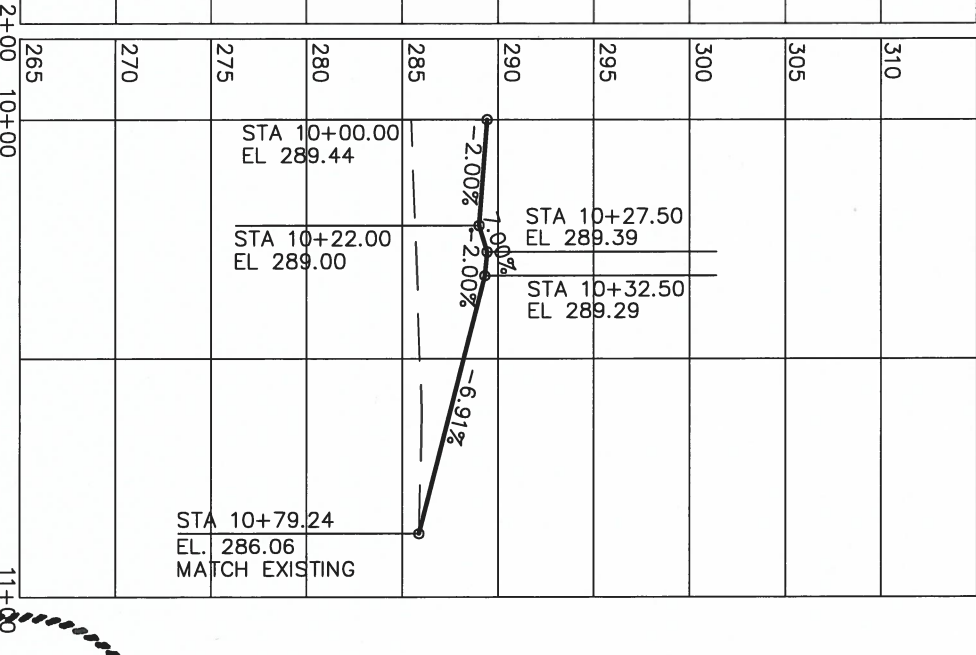
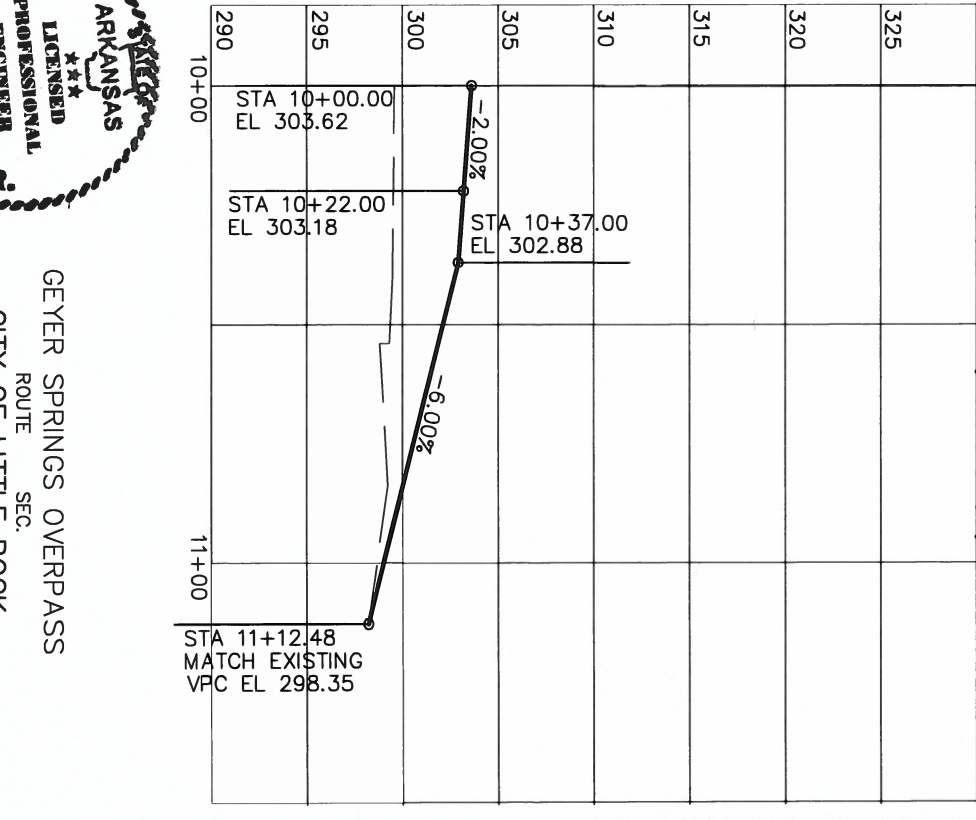
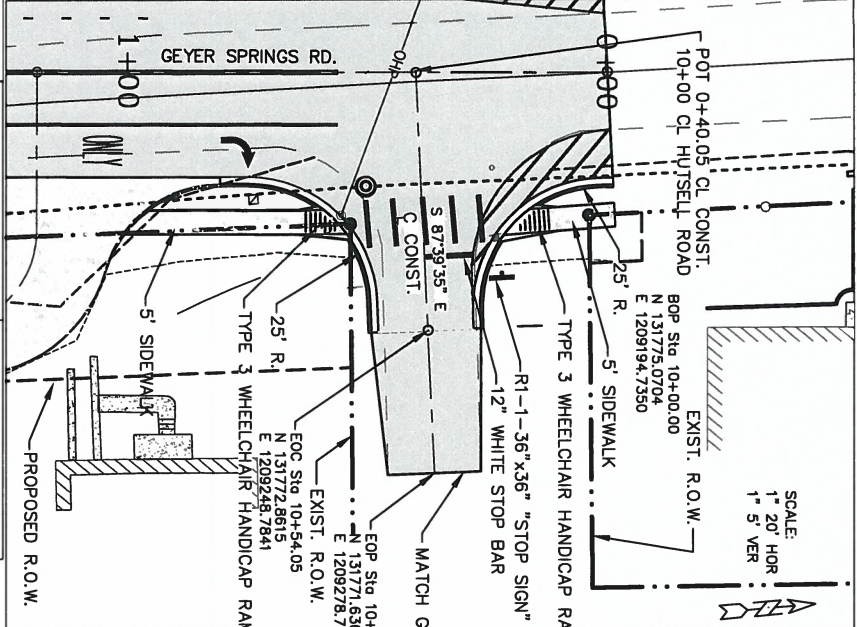
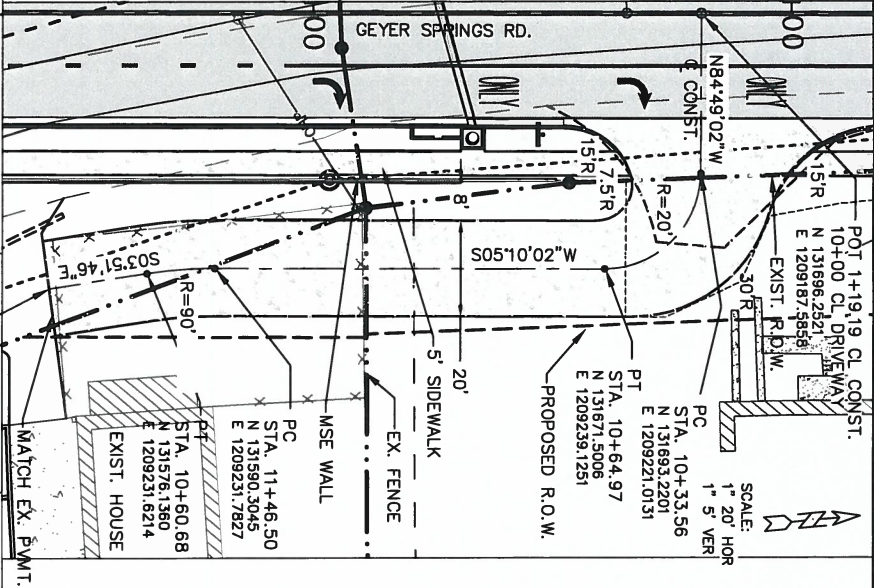
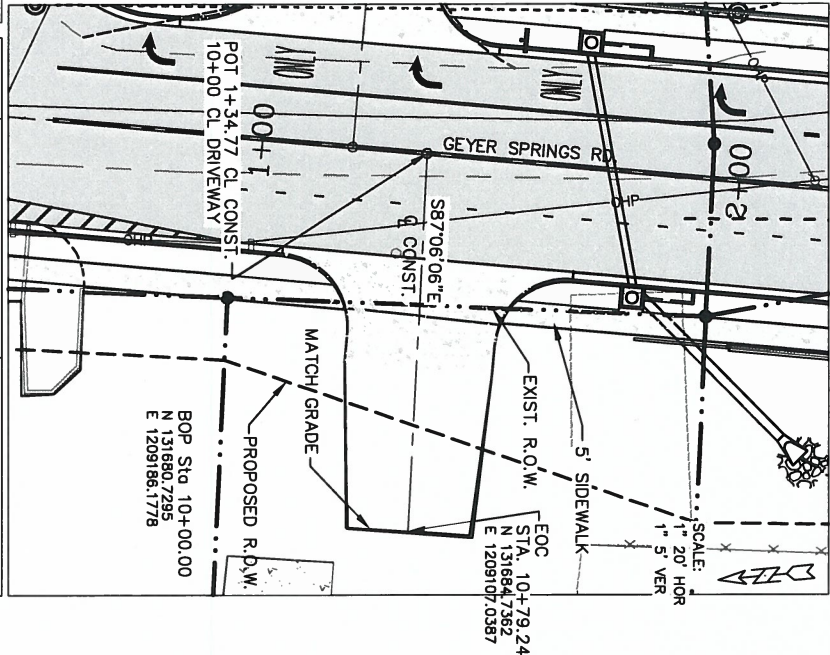
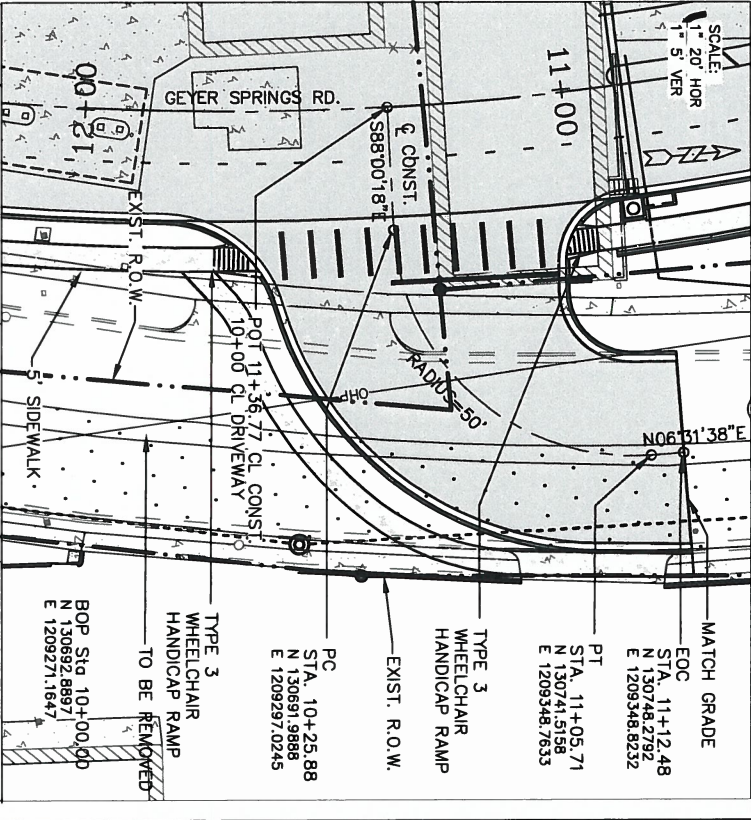


MEHLBURGER BRAWLEY
10 N. SHACKLEFORD PLAZA, SUITE 104
LITTLE ROCK, ARKANSAS 72211
(501) 375-5331 - FAX (501) 398-6481
CA # 2532 EXPIRES 12/31/17

ARIZONA
STATE
ENGINEER
No. 13363
Leon Dale Brawley
Professional Engineer

GEYER SPRINGS OVERPASS
ROUTE SEC.
CITY OF LITTLE ROCK
LITTLE ROCK, ARK
DRAWN BY: CDP DATE: 10/22/15
CHECKED BY: DB DATE: 10/22/15
DESIGNED BY: MB DATE: 10/22/15
BRIDGE NO. — DRAWING NO.

DATE	DATE	DATE	DATE	FED. RD. DIST. NO.	STATE	FED. AID PROJ. NO.	SHEET NO.	TOTAL SHEETS
10/22/15	FILED	1/16/17	FILED	6	AR			
2/19/16		6/13/17		JOB NO.	060907		34	67
5/19/16				PLAN & PROFILES - SIDE ROADS				

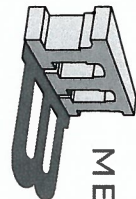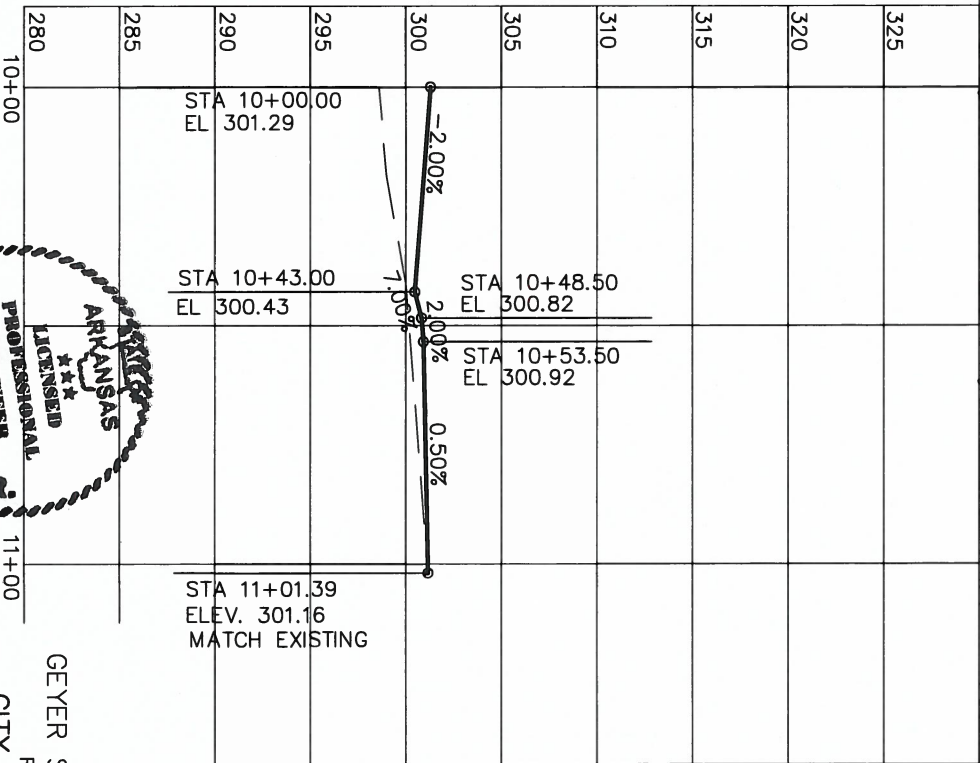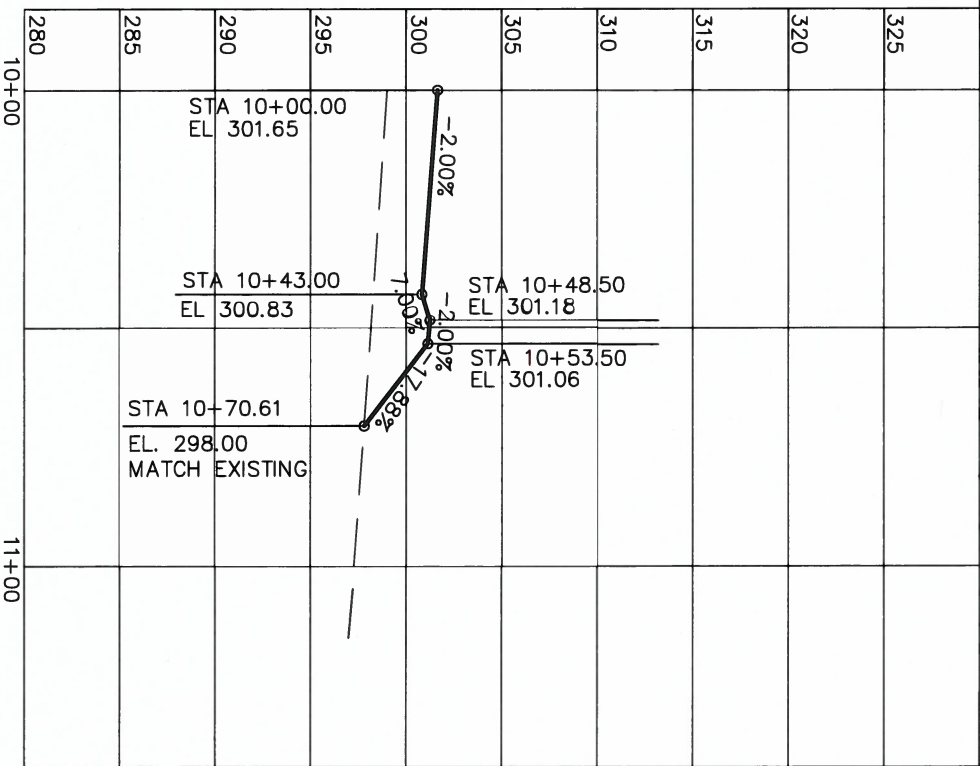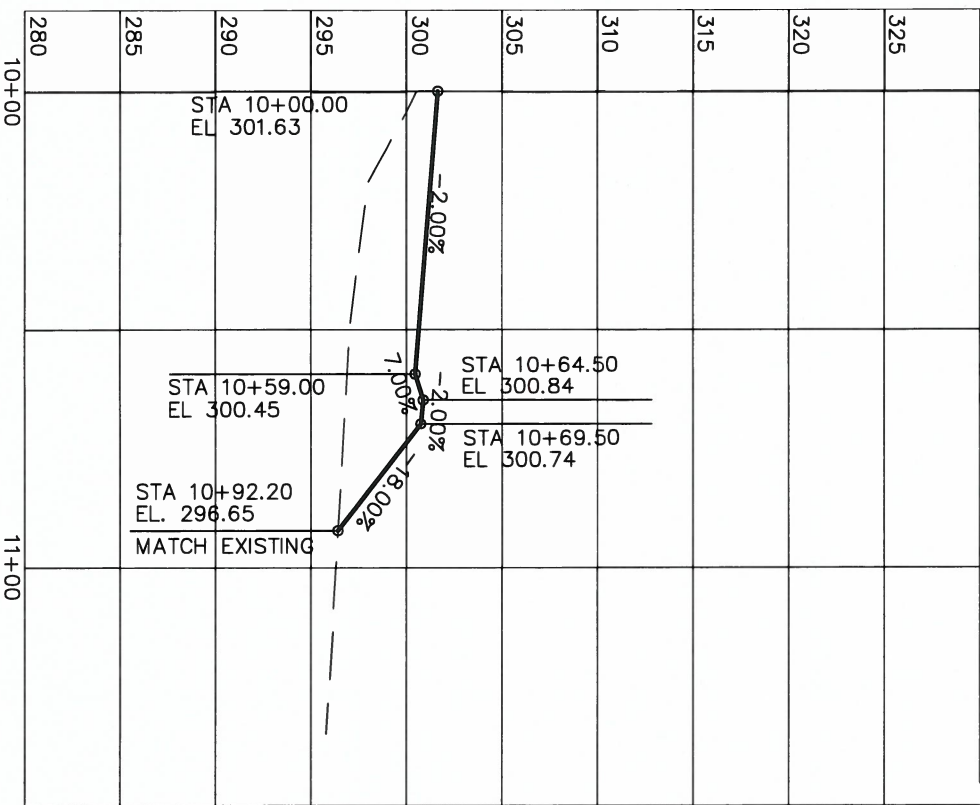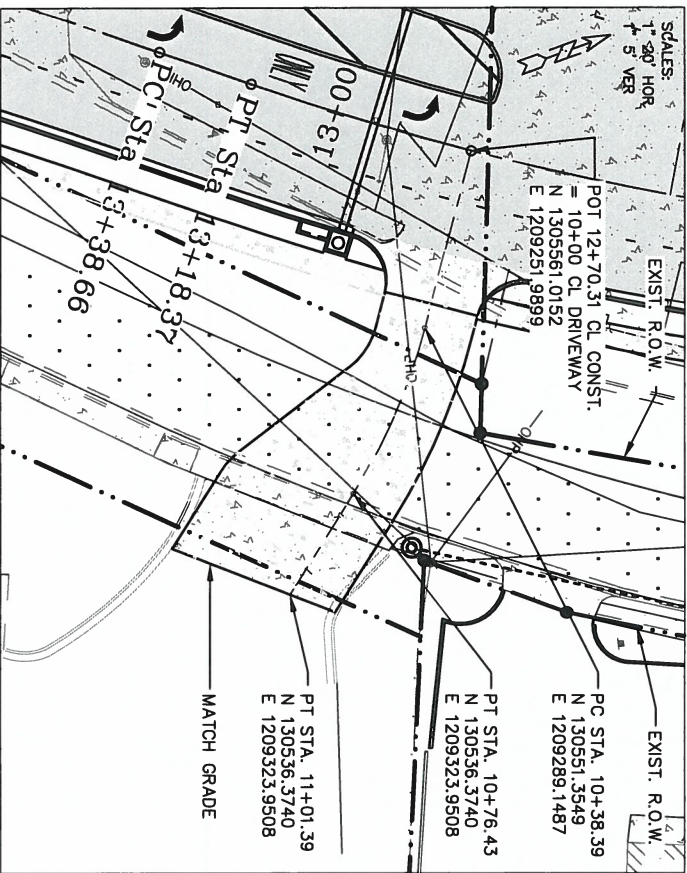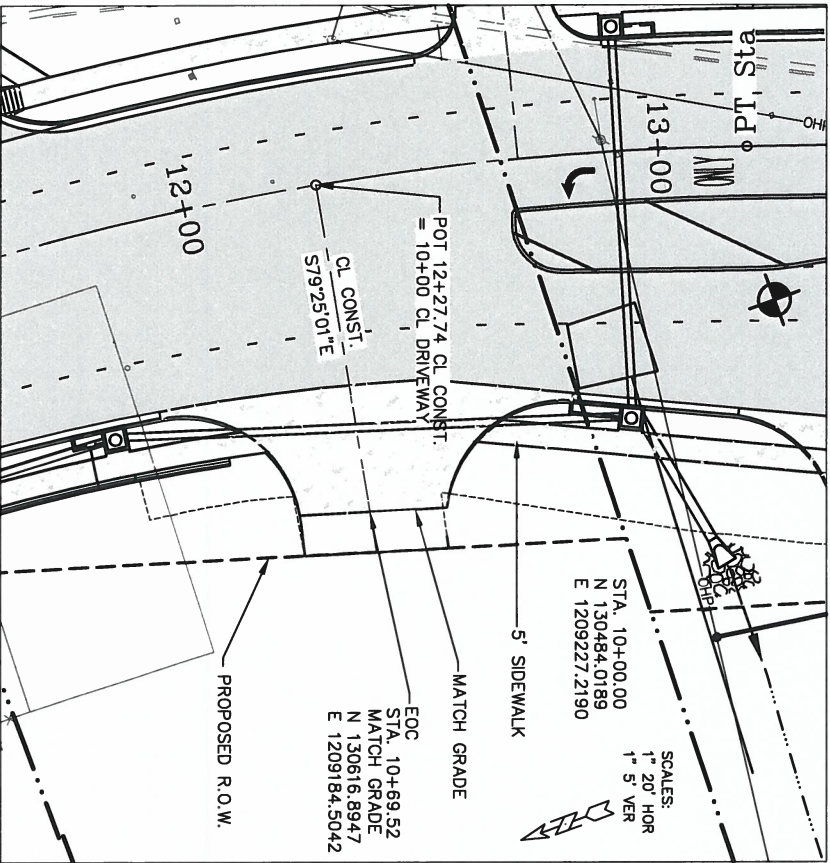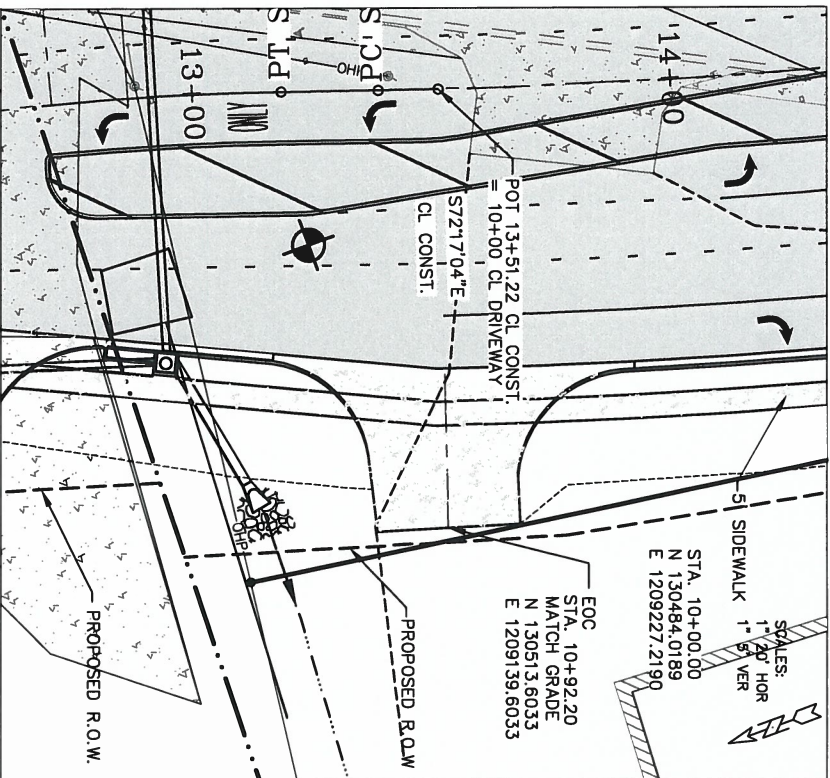

MEHLBURGER BRAWLEY
10 N. SHACKLEFORD PLAZA, SUITE 104
LITTLE ROCK, ARKANSAS 72211
(501) 375-5331 - FAX (501) 398-6481
CA # 2532 EXPIRES 12/31/17



GEYER SPRINGS OVERPASS
ROUTE SEC.
CITY OF LITTLE ROCK
LITTLE ROCK, ARK
DRAWN BY: GPP DATE: 10/22/15 FILENAME: SIDEROAD PLAN AND PROFILE
CHECKED BY: DB DATE: 10/22/15 SCALE: 1" = 20'
DESIGNED BY: MB DATE: 10/22/15
BRIDGE NO. - DRAWING NO.

NOTE: STA. 0+00 IS THE C.L. OF EXISTING
GEYER SPRINGS & RAILROAD TRACKS


<u>STATION</u>	<u>LEFT ELEV.</u>	<u>RIGHT ELEV.</u>
----------------	-------------------	--------------------

STATION	LEFT ELEV.	RIGHT ELEV.
0+00	255.16	254.87
0+07 EAST	254.72	254.49
2+04 EAST	254.23	253.91
3+34 EAST	253.79	253.51
4+52 EAST	253.35	253.07
5+57 EAST	252.67	252.67
7+61 EAST	252.30	252.28
8+46 EAST	252.08	252.09
10+23 EAST	251.98	251.97

1°-05 WEST	295.59	295.27
2°-45 WEST	296.12	295.92
3°-70 WEST	296.61	296.33
4°-05 WEST	297.01	295.76
5°-25 WEST	297.61	297.23
6°-40 WEST	298.02	297.68
7°-40 WEST	298.50	298.03
8°-75 WEST	298.83	298.33
10°-00 WEST	299.83	299.53

THE TOP OF RAIL INFORMATION LISTED ABOVE IS BASED ON THE NORTH LINE OF THE RAILROAD & THE NEW PROPOSED GELTER SPRINGS CENTRALINE.


NOTE: THE ELEVATIONS OF THE EXISTING TOP OF RAIL PROFILE SHALL BE VERIFIED BY THE CONTRACTOR PRIOR TO BEGINNING OF CONSTRUCTION.

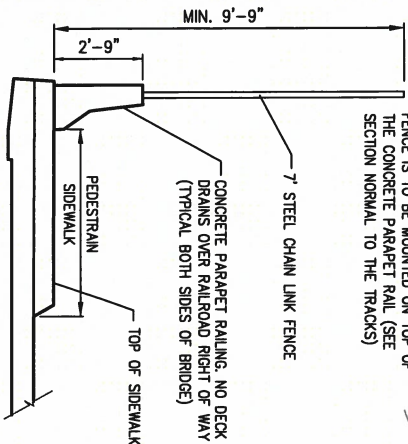

NOTE: A CHAIN LINK FENCE IS REQUIRED ON BOTH SIDES OF THE BRIDGE. THE FENCE IS TO BE MOUNTED ON TOP OF THE CONCRETE PARAPET RAIL (SEE SECTION NORMAL TO THE TRACKS)

TYPICAL SECTION SHOWING
CHAIN LINK FENCE


NO SCALE

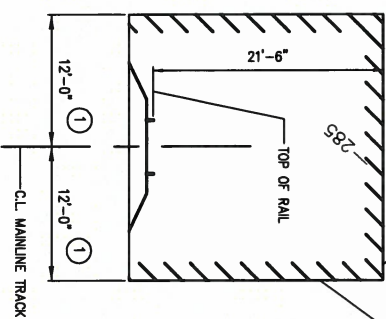


MINIMUM CONSTRUCTION CLEARANCES

NO SCALE

- ① MEASURED NORMAL TO THE TRACK
① NO EXCAVATION IN THIS AREA

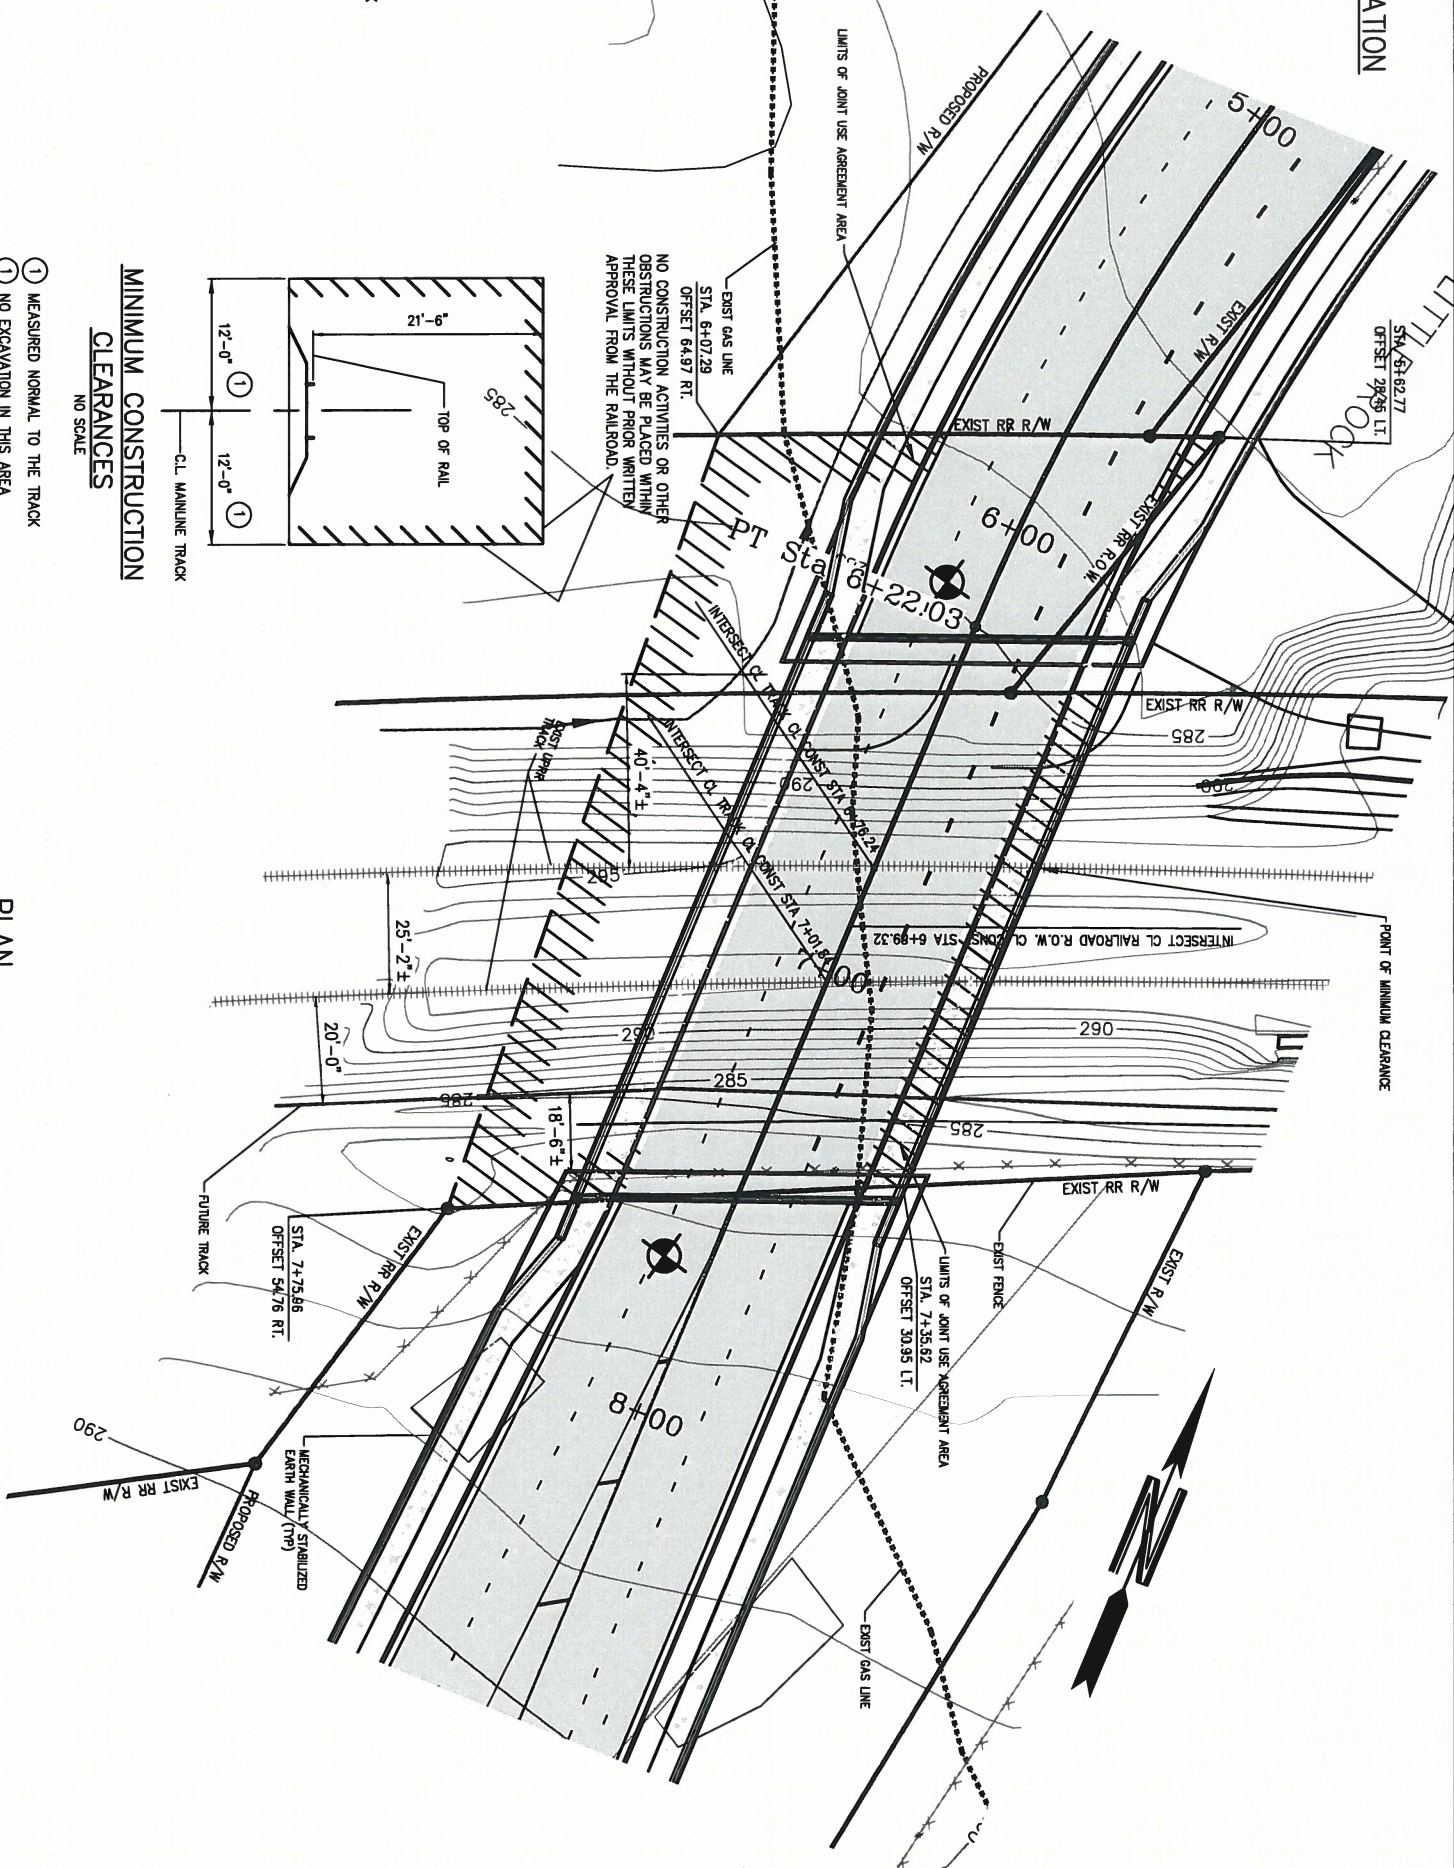

SECTION NORMAL TO TRACKS

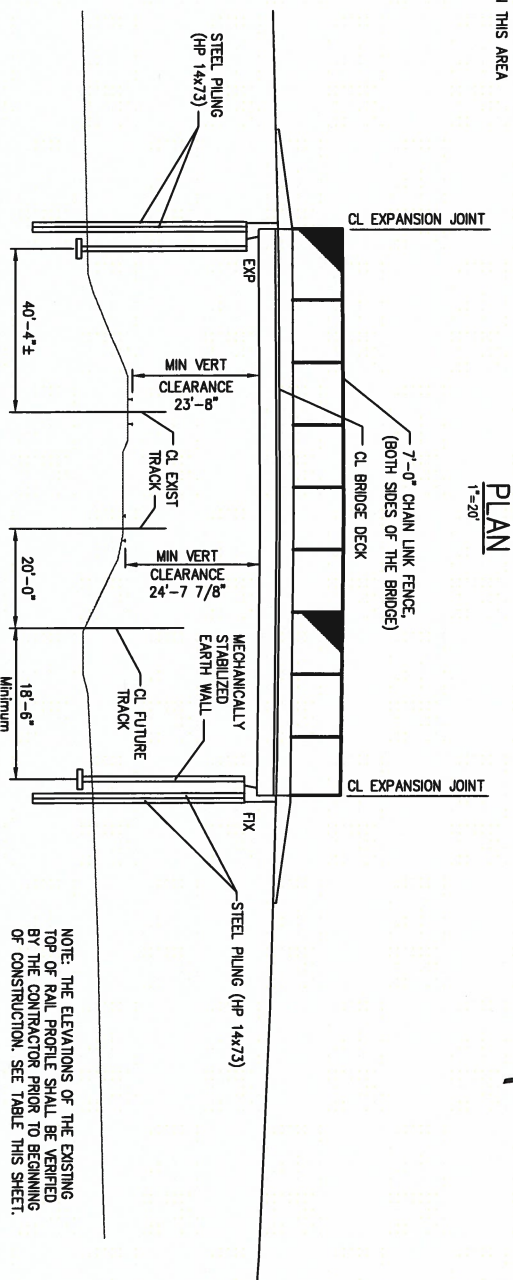

NOTE: THE ELEVATIONS OF THE EXISTING TOP OF RAIL PROFILE SHALL BE VERIFIED BY THE CONTRACTOR PRIOR TO BEGINNING OF CONSTRUCTION. SEE TABLE THIS SHEET.

DATE REMOVED	DATE FILMED	DATE REMOVED	DATE FILMED	6	AR	JOB NO.	SHEET NO.	TOTAL SHEETS
10/22/15		1/16/17						
2/19/16		6/13/17				060907	37	67
5/19/16								

① BRIDGE LAYOUT

1. All Demolitions within the Railroad right-of-way and/or demolitions that may impact the railroad tracks or operations shall comply with the Railroad's demolitions requirements.

2. Erections over the Railroad's right-of-way shall be designed to cause no interruptions to the Railroad's operations. Erection over the Railroad's track shall be developed such that it enables the track to remain open to traffic per the Railroad's requirements.

3. The Contractor must submit a proposed method of erosion and sediment control and have the method approved by the Railroad prior to beginning any grading on the project site.

4. Railroad requirements do not allow work within 50 feet of the tracks centerline when a train passes the work site and all personnel must clear the area within 25 feet of the track centerline and secure all equipment when trains are present.

5. The following statement is in the "State Rail Agreement", The State shall not plow ice, snow, or sleet over the sides of the structure. In consideration of this practice, the Carrier waives its request for the State to attach splash boards to sides of the structure.

6. Shorting shall comply with the Union Pacific Railroad requirements. Construction shall comply with the requirements of SP Job 060907 "Insurance Construction and Flagging requirements on Railroad property (UPRR)". Railroad review and approval of Shorting, Erection and Falsework is required. Allow a minimum of four weeks for the review and approval of each submittal.

7. Currently there are no know utilities on the Railroad right-of-way other than shown.


8. A chain link fence is required on both sides of the Bridge. The Fence is to be mounted on top of the concrete parapet rail and shall extend the full width of the Railroad right-of-way on end of the bridge, whichever is longer.

9. The proposed Bridge construction will not change the quantity and/or characteristics of the flow within the Railroad right-of-way.

10. The Bridge shall have Closed Parapet Rail without openings or deck drains on both sides over Railroad right-of-way.

11. All permanent clearances shall be verified before project closing

12. For Railroad Coordination refer to the Railroad Minimum Requirements of SP Job 060907 "Insurance, Construction and Flagging Requirements on Railroad Property (UPRR)".

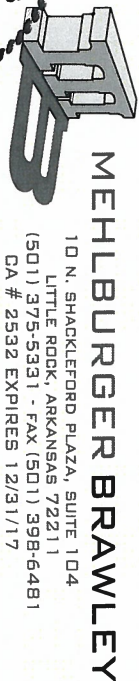

10 N. SHACKLEFORD PLAZA, SUITE 104
LITTLE ROCK, ARKANSAS 72211
(501) 375-5331 - FAX (501) 398-648
CA # 2532 EXPIRES 12/31/17

GEYER SPRINGS OVERPASS (BR3)

ROUTE SEC.
CITY OF LITTLE ROCK

LITTLE ROCK, ARK



 DRAWN BY: CP DATE: 10/22/15 FILENAME: R-R & BRIDGE PAD


 CHECKED BY: DB DATE: 10/22/15 SCALE: NTS

 DESIGNED BY: MB DATE: 10/22/15

 BRIDGE NO. 613/17 DRAWING NO.

32'-8"

- ① See Rounding Detail on Sheet 44 (BR10)
② Elevation at Working Point

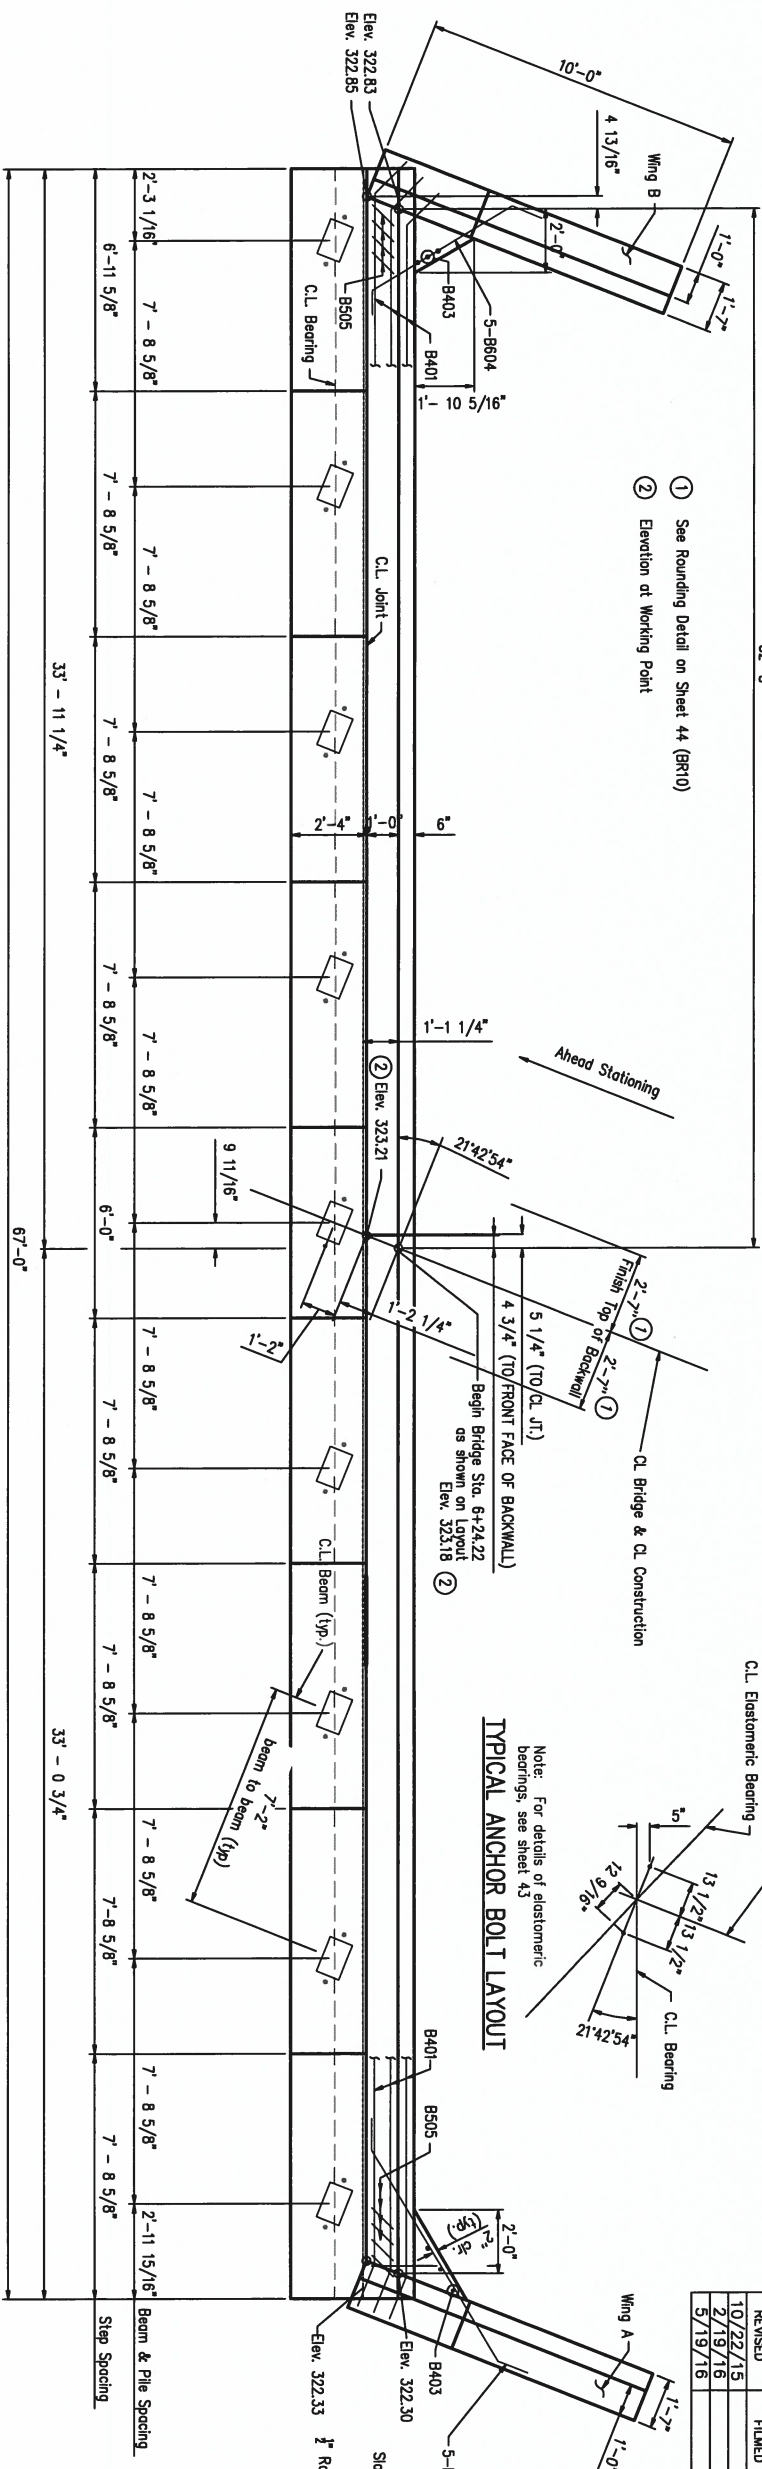

PLAN - BENT 1


1" = 6'

NOTE: The Backwall above the required construction joint shall not be poured until the beams are in place. Backwall may be placed prior to placing the adjacent concrete deck only if the optional backwall construction joint is used. See sheet 43, Section thru joint at End Bents for additional information.

DETAIL Z

N.T.S.

Notes: For additional joint details, see Dwg No. 49 (BR15). Concrete shall be hand packed under the joint armor in the backwall.

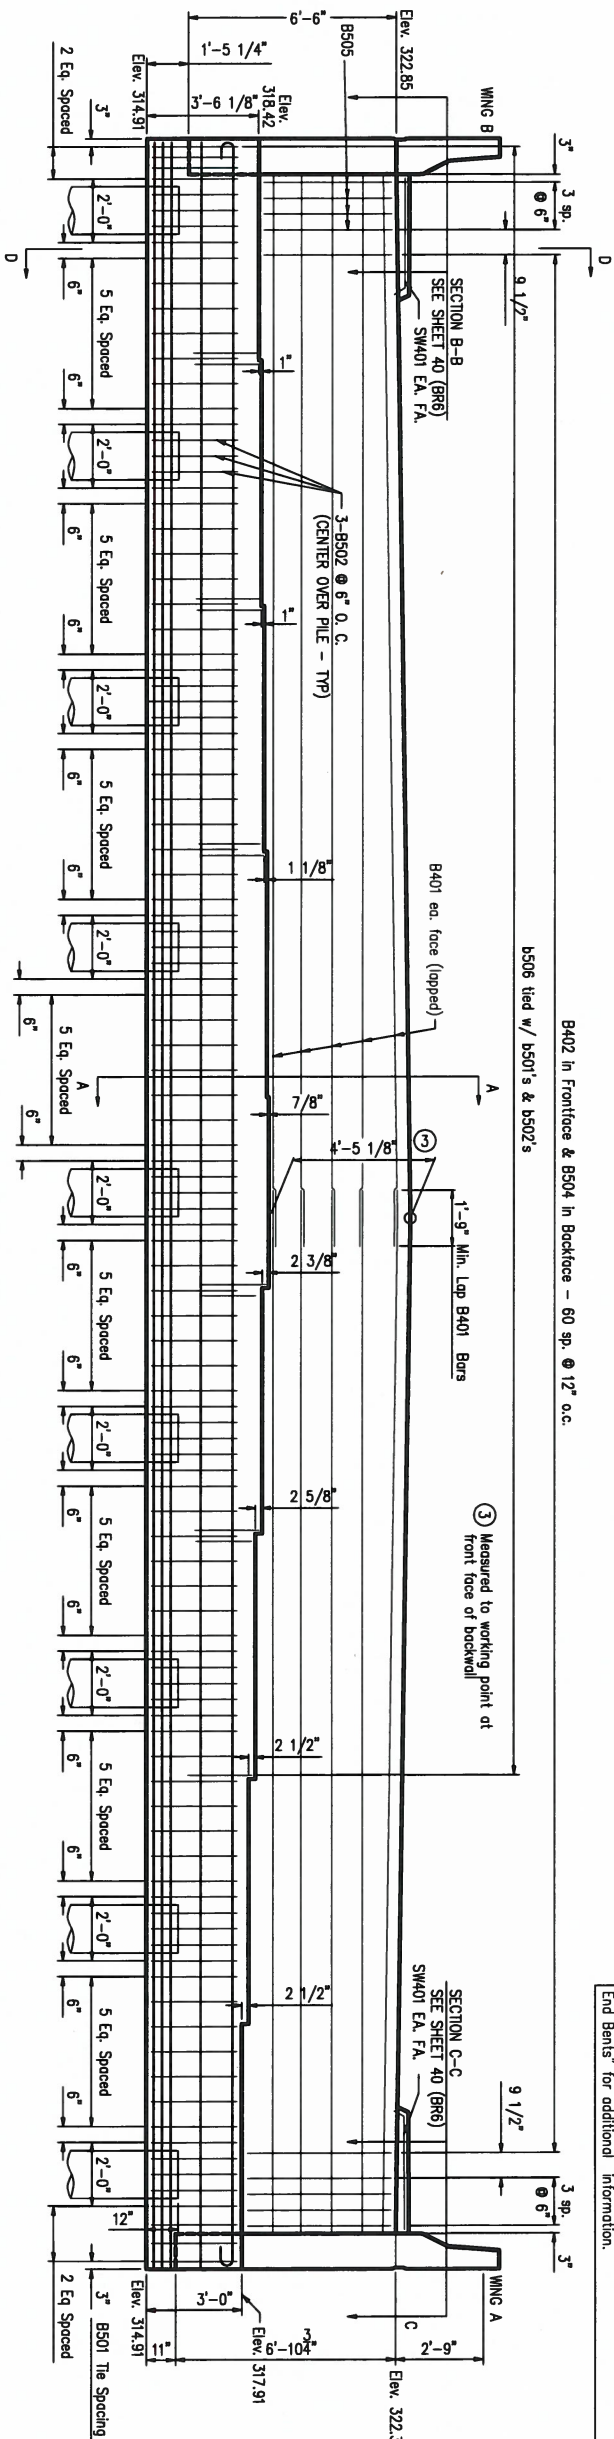


ELEVATION - BENT 1

1" = 6'


SECTION A-A 9 1/2" AND SECTION D-D 13 1/2"

1" = 3'

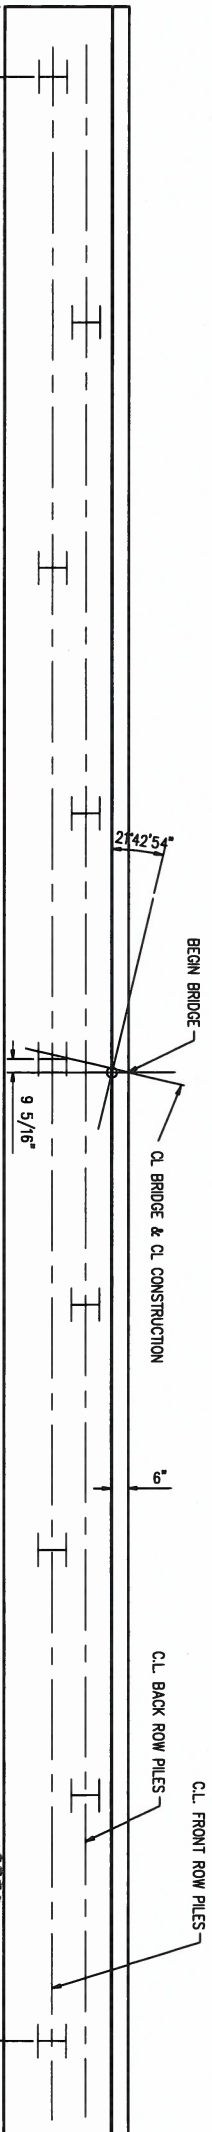

LAYOUT OF PILES

1" = 6'

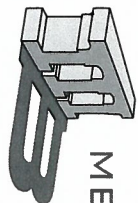

MEHLBURGER BRAWLEY

10 N. SHACKLEFORD PLAZA, SUITE 100
LITTLE ROCK, ARKANSAS 72211
(501) 375-5331 - FAX (501) 398-6481
CA # 2532 EXPIRES 12/31/17

SHEET 1 OF 3

DETAILS OF END BENTS (BR5)

CITY OF LITTLE ROCK

LITTLE ROCK, ARK

DRAWN BY: GDP DATE: 10/22/15 FILENAME: END BENTS
CHECKED BY: DB DATE: 10/22/15 SCALE: 1" = 6'
DESIGNED BY: MB DATE: 10/22/15
BRIDGE NO. - DRAWING NO.




DATE	DATE	DATE	FED. ROAD DIST. NO.	STATE	FED. AND PROJ. NO.	SHEET NO.	TOTAL SHEETS
10/22/15	10/22/15	10/22/15	6	AR			
2/19/16	2/19/16	2/19/16					
5/19/16	5/19/16	5/19/16					
			JOB NO.		060907	39	67


① END BENTS

DATE	DATE	DATE	FED. ROAD DIST. NO.	STATE	FED. AID PROJ. NO.	SHEET NO.	TOTAL SHEETS
REVISED	FILED	REVISED	FILED				
10/22/15		1/16/17	6	AR			
2/16/16		6/13/17					
3/19/16			JOB. NO.	060907	42	67	

① SIDEWALK DETAILS

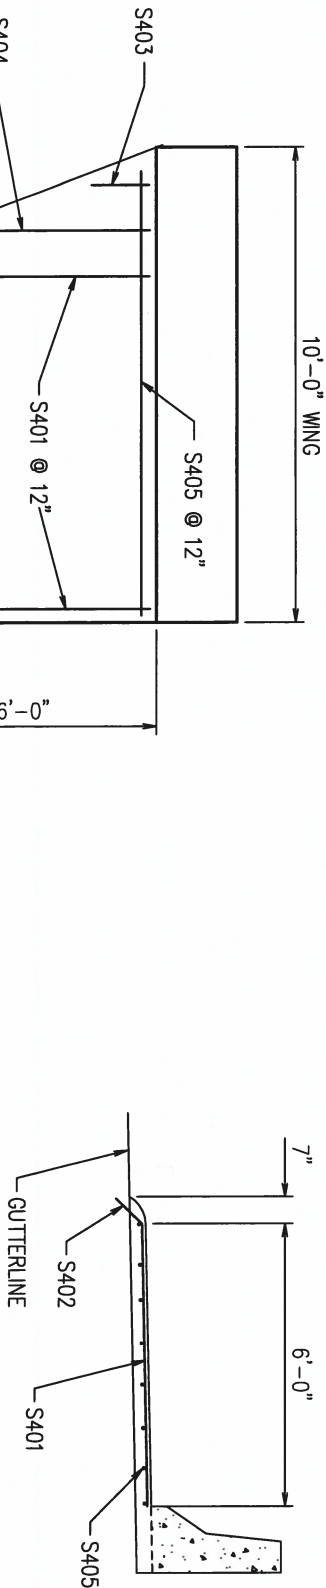

ELEVATION

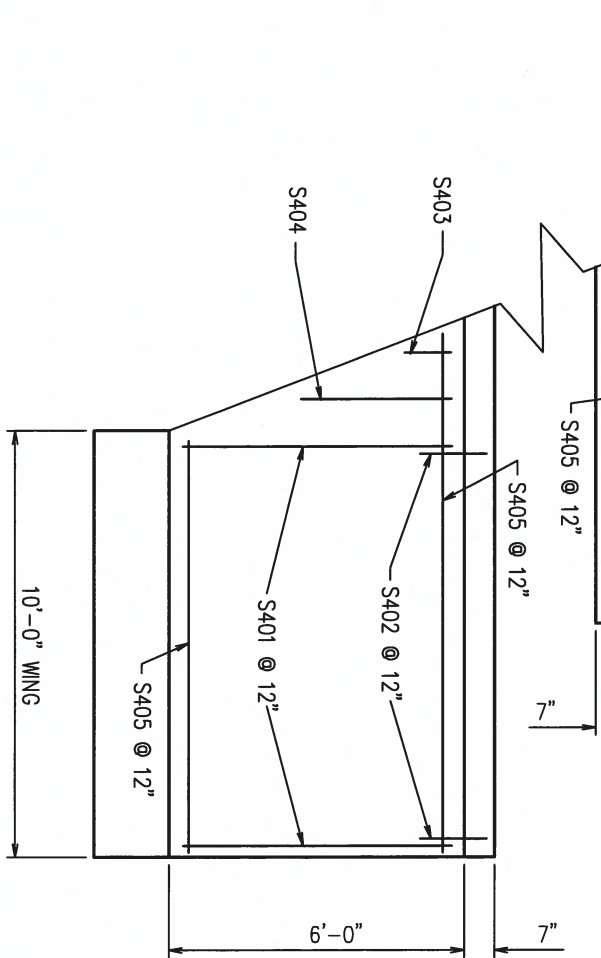

PLAN VIEW

SIDEWALK OVER WINGS REINFORCING
SCALE: NTS

BAR LIST - 4 WINGS

MARK	NO.	REQ'D.	LENGTH	P.D.	BENDING DIAGRAMS
S401	32	5'-10"	STR		
S402	32	2'-6"	2"		
S403	4	2'-1"	STR.		
S404	4	4'-7"	STR		
S405	28	Var.	STR		

7'-3 5/16" to 9'-8" (N.W. & S.E. WINGS)
9'-8" to 12'-1" (N.E. & S.W. WINGS)

MEHLBURGER BRAWLEY
110 N. SHACKLEFORD PLAZA, SUITE 100
LITTLE ROCK, ARKANSAS 72211
(501) 375-5331 - FAX (501) 398-6481
CA # 2532 EXPIRES 12/31/17


ARIZONA

LEON DALE BUIKE, JR.
LICENSED PROFESSIONAL ENGINEER
No. 13365
6/13/17
BRIDGE ENGINEER

DETAILS (BR8)
ROUTE SEC.
CITY OF LITTLE ROCK
LITTLE ROCK, ARK
DRAWN BY: DB DATE: 10/22/15 FILENAME: SIDEWALK DETAILS
CHECKED BY: MB DATE: 10/22/15 SCALE: NTS
DESIGNED BY: MB DATE: 10/22/15
BRIDGE NO. DRAWING NO.

DATE	DATE	DATE	FED. ROAD DIST. NO.	STATE	FED. AID PROJ. NO.	SHEET NO.	TOTAL SHEETS
REVISED	FILED	REVISED	FILED				
10/22/15		1/16/17		6	AR		
2/19/16		6/13/17					
5/19/16				JOB. NO.	060907	43	67

① ELASTOMERIC BEARINGS

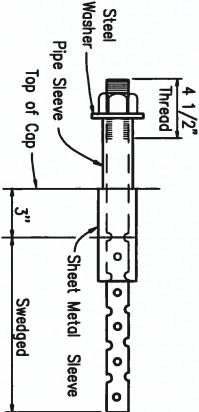

ANCHOR BOLT DETAIL

NOTE: Anchor Bolts may be cast in place or drilled and grouted into place. If Anchor Bolts are to be cast in place, the Galvanized Sheet Metal Sleeves will not be required.

If Anchor Bolts are to be drilled and grouted in place, the Galvanized Sheet Metal Sleeves shall be cast in place as shown. Sleeves shall be dry packed with styrofoam, urethane foam or approved equal prior to pouring of concrete. After pouring of the cap and prior to erection of Structural Steel, the dry pack shall be removed and holes for the anchor bolts shall be accurately drilled into the masonry. Bolts placed in drilled holes shall be accurately set and fixed using a GFL approved epoxy or non-shrink grout that completely fills the holes. Galvanized Sheet Metal Sleeves will not be paid for directly, but will be considered subsidiary to the item "Structural Steel in Beam Spans (M 270, Gr. 50W)".

GENERAL NOTES

Elastomeric Bearings shall conform to Section 808 and shall be paid for at the unit price bid for "Elastomeric Bearings".


External load plates shall conform to AASHTO M 270, Grade 50W. Pipe sleeves shall be ASTM A53, Grade B, and shall be galvanized to conform to AASHTO M 232, Class C or ASTM B695, Class 50.

External load plates shall be completely fabricated (including bevel and bolt holes) and shall be cleaned before vulcanizing to the elastomeric bearing. The surface in contact with the elastomeric bearing shall be cleaned in accordance with Subsection 808.03. Other surfaces shall be blast cleaned in accordance with Subsection 807.84(b) for painted steel and 807.84(e) for unpainted Grade 50W steel.

Anchor Bolts, Washers and Nuts shall conform to Subsection 807.07. The anchor bolt grade of steel shall be as specified in the "Table of Fabricator Variables". Indentations shall be circular with rounded bottoms and staggered as shown in the details.


Pipe Sleeves, Anchor Bolts, Washers and Nuts shall be paid for at the unit price bid for "Structural Steel in Beam Spans (M 270, Gr. 50W)". External load plates will not be measured and paid for separately but will be considered incidental to the unit price bid for "Elastomeric Bearings".

Bearings shall be sealed in accordance with Subsection 808.08. This work and materials are considered as subsidiary to the item "Elastomeric Bearings" and will not be paid for directly.

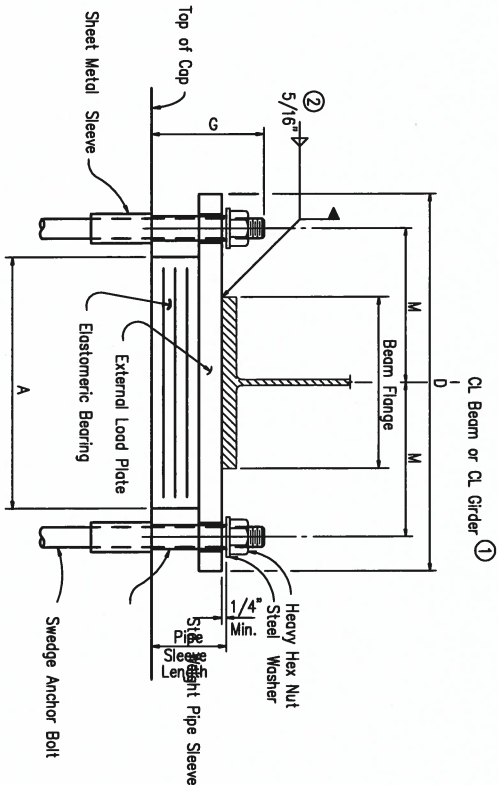


FRONT VIEW

① C.L. Elastomeric pod shall be aligned with C.L. Beam or Girder.

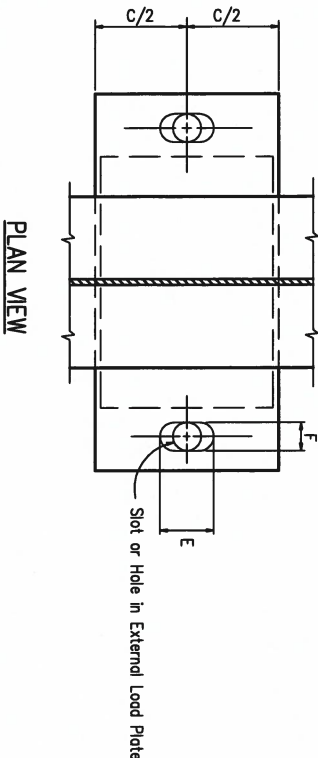

PLAN VIEW

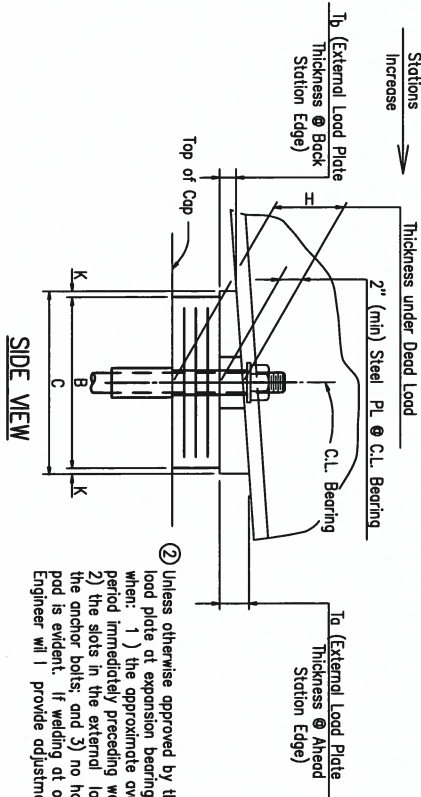

SIDE VIEW


The Elastomeric Bearing shall be vulcanized to the external load plate.

t_e = thickness of elastomer cover on top and bottom of pod
 t_i = thickness of elastomer between steel laminae
 N = number of elastomer layers of thickness t_i

ELASTOMERIC BEARING

TABLE OF FABRICATOR VARIABLES

Maximum Design Load = Service 1 Limit State										ELASTOMERIC PAD					EXTERNAL LOAD PLATE							ANCHOR BOLT					
BRIDGE NO.	LOCATION BENT NOS.)	BEAM OR GIRDER NO.	BEARING TYPE	NO. of BEARINGS EACH BENT	MAXIMUM DESIGN LOAD (KIPS)	G	H	A	B	N	t _i	t _e	NO. & THICKNESS OF STEEL LAMINAE	T	C	D	E	F	K	M	T _a	T _b	ANCHOR BOLT		PIPE SLEEVE SIZE (DIA. x L.)	SHEET METAL SLEEVE SIZE (DIA. x L.)	STEEL WASHER SIZE (OD.)
																							GRADE	GRADE			
XXXXXX	1	All	Exp	9	180	7 1/8"	3 13/16"	19"	11"	2	1/2"	1/4"	3 @ 12 Ga.	1 13/16"	12"	31"	4 13/16"	3 1/8"	1/2"	13 1/2"	2 1/2"	1.88"	2"x29"	55	2 1/2" x 4 1/8"	4" x 8"	3 3/4"
	2	All	Fix	9	180	8 1/8"	3 13/16"	19"	11"	2	1/2"	1/4"	3 @ 12 Ga.	1 13/16"	12"	32 1/2"	4"	3 3/4"	1/2"	14"	1.89"	2 1/4"	55	3" x 4 1/8"	5" x 8"	5"	

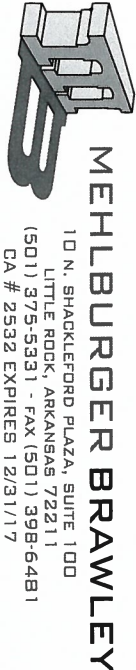

110 N. SHACKLEFORD PLAZA, SUITE 1100
LITTLE ROCK, ARKANSAS 72211
(501) 375-5331 - FAX (501) 398-6481
GA # 2532 EXPIRES 12/31/17

DETAILS OF ELASTOMERIC BEARINGS (BR9)

ROUTE SFC.
CITY OF LITTLE ROCK
LITTLE ROCK, ARK




BRIDGE ENGINEER

DRAWN BY: DB DATE: 10/22/15 FILENAME: ELASTOMERIC BEARINGS
CHECKED BY: MB DATE: 10/22/15 SCALE: NTS
DESIGNED BY: MB DATE: 10/22/15
BRIDGE NO. — DRAWING NO. —



DATE	DATE	DATE	DATE	FED. ROAD DIST. NO.	SYMBOL	FED. AID PROJ. NO.	SHEET NO.	TOTAL SHEETS
REVISION	FILED	REVISION	FILED	6	AR			
10/22/15		1/16/17						
2/19/16		6/13/17		JOB. NO.	060907	44	67	
5/19/16								

① W-BEAM DETAILS

Expansion Device:
Rowdy Channel C15x33.9
Conn. s 8"x4"x1/2"
Detail Device 1/8" thick & provide 1/4"
skins using 2-1/16" & 1-1/8" Pls

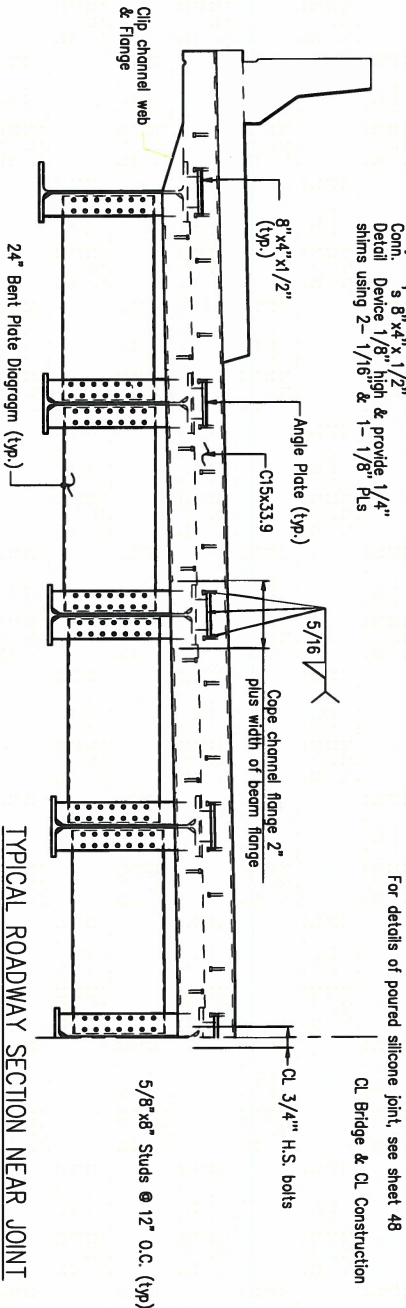


See Curb Detail on sheet 13 for City of Little Rock
Public Works standard detail PW-28 for curb slope

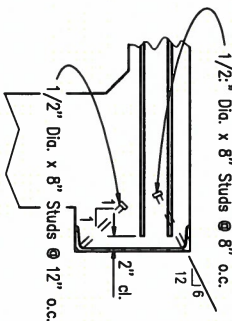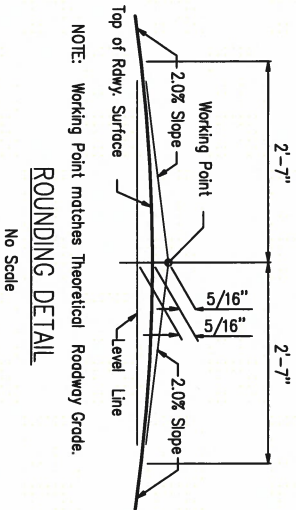

NOTE: As an alternate to 5/8" studs, 1/2" x 8" studs spaced
as shown may be used. Use weight of 5/8" stud as basis of
measurement of structural steel in anchors.

DETAILS OF ALTERNATE ANCHORS AND
PLACEMENT OF LONGITUDINAL REINFORCEMENT

t s = slab thickness as shown in "Typ. Roadway Section"

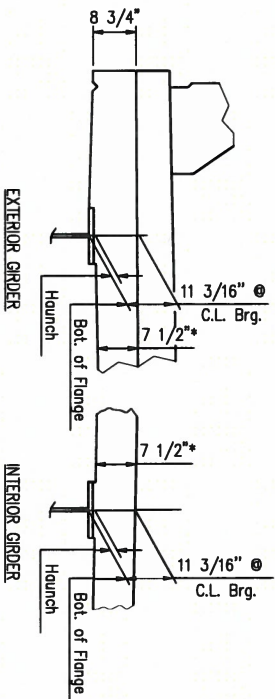


* Tolerance when removable deck forming is used is + 1/2", - 1/4". Haunch forming
is required and shall be adjusted to maintain slab thickness tolerance.

ADJUSTMENT FOR SLAB THICKNESS TOLERANCE

No Scale

NOTES:
Haunch dimension may vary within the following limits to maintain
the grade and slab thickness tolerance. Minimum occurs when
top flange contacts bottom reinforcing steel; Maximum = top flange
thickness plus 13/4". No increase in concrete and structural steel
quantities will be made to maintain tolerances.

Tolerances shown are applicable only when removable deck forming
is used. See Std. Dwg. No. 55005 for tolerances when permanent steel
deck forms are used. Payment for concrete shall be based on
removable deck forming.

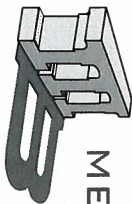

MEHLBURGER BRAWLEY
10 N. SHACKLEFORD PLAZA, SUITE 100
LITTLE ROCK, ARKANSAS 72211
(501) 375-5331 - FAX (501) 398-6481
CA # 25332 EXPIRES 12/31/17

DETAILS OF W-BEAM DETAILS (BR10)


ROUTE SEC.
CITY OF LITTLE ROCK
LITTLE ROCK, ARK



DRAWN BY: CDP DATE: 10/22/15 FILENAME: W-BEAM DETAILS
CHECKED BY: DB DATE: 10/22/15 SCALE: NTS
DESIGNED BY: MB DATE: 10/22/15
BRIDGE ENGINEER BRIDGE NO. — DRAWING NO.



DATE	REVISION	DATE	REVISION	DATE	REVISION	FED. ROAD DIST. NO.	STATE	FED. AID PROJ. NO.	SHEET NO.	TOTAL SHEETS
10/22/15		10/22/15		10/22/15		6	AR			
2/19/16		6/13/17								
5/19/16										
						JOB. NO.	060907	47	67	

① 125' W-BEAM SPAN

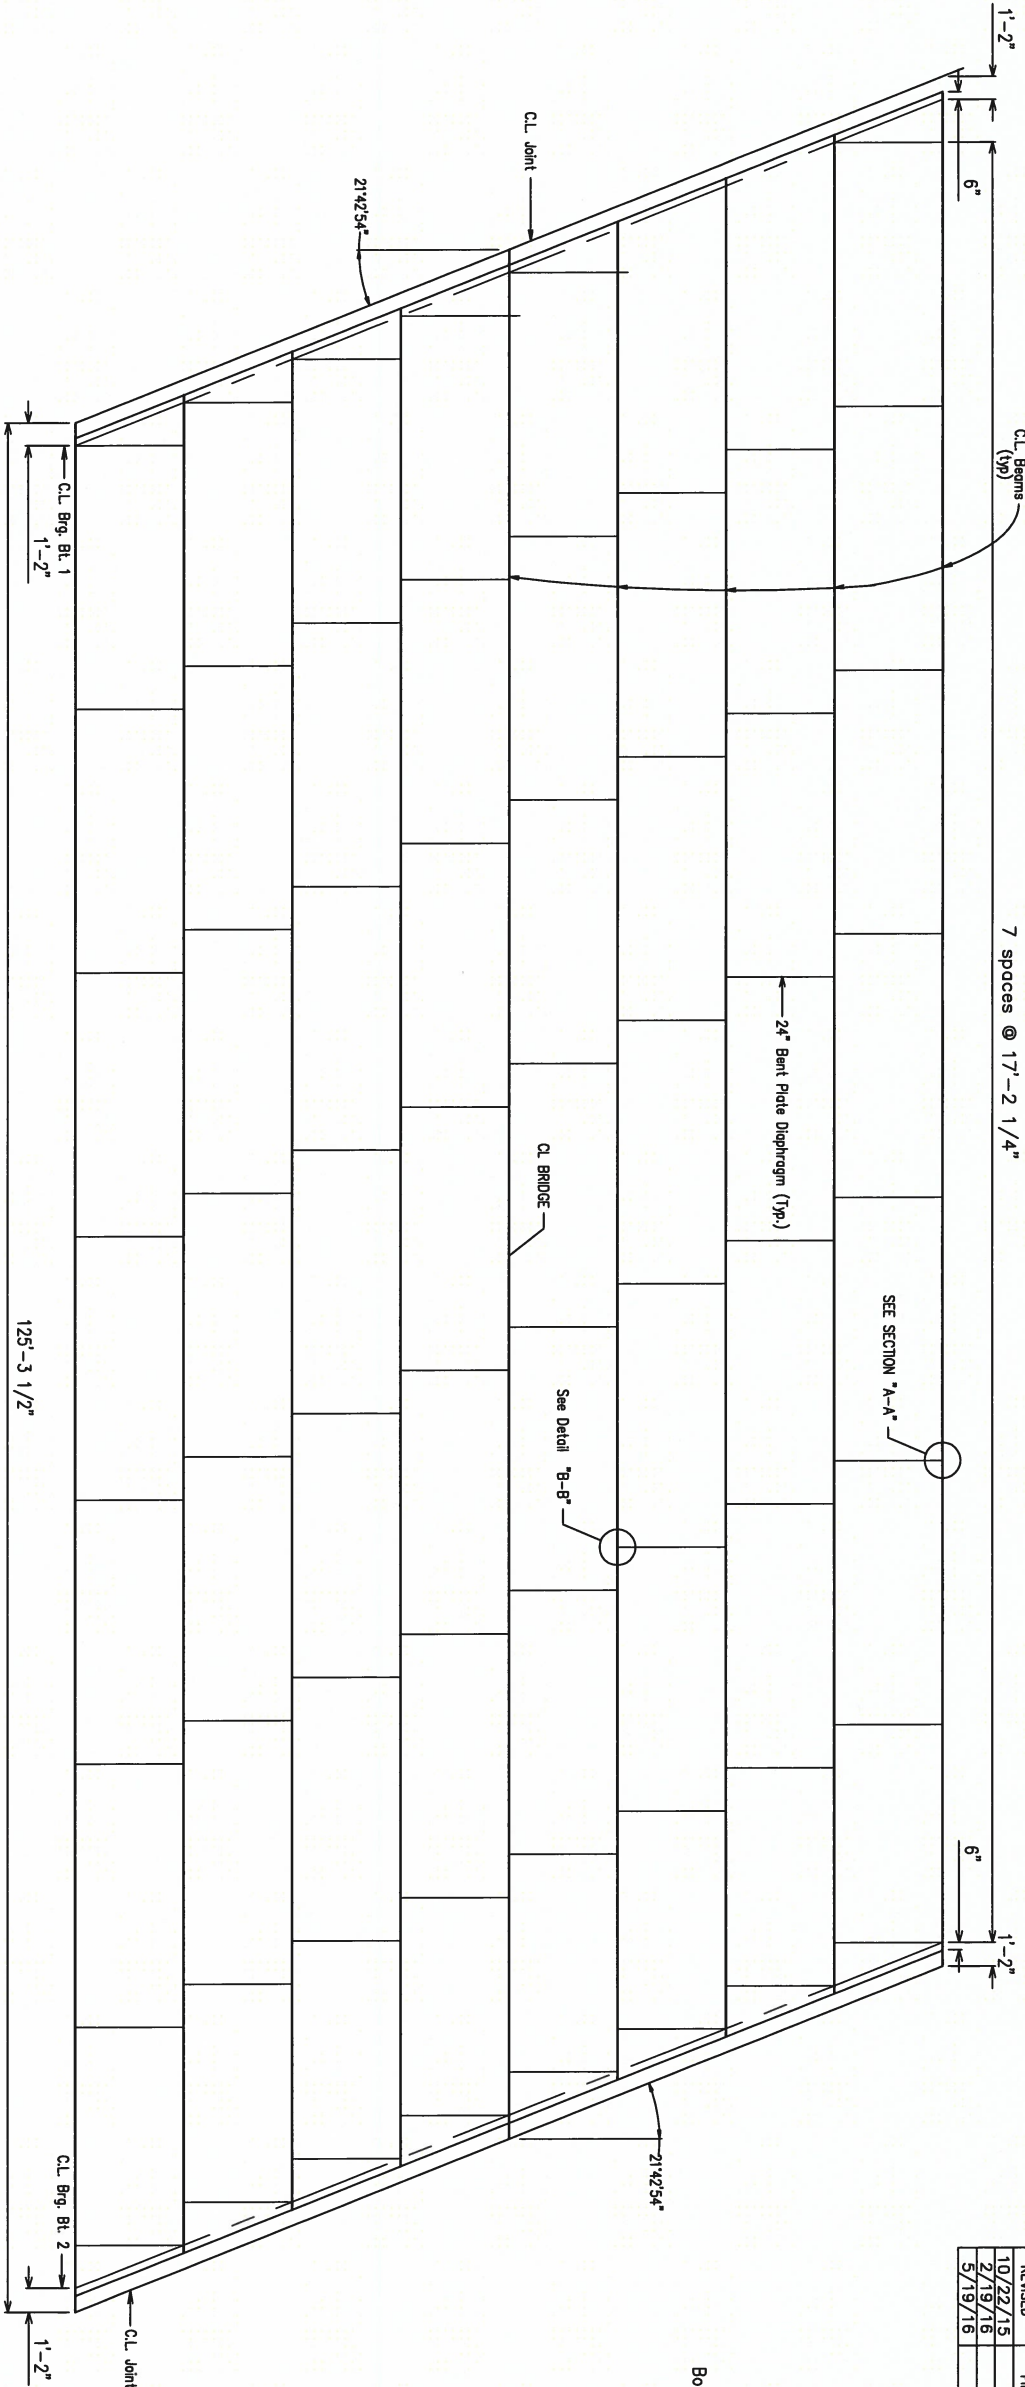


PLAN OF BEARING AT END BENTS

NIS

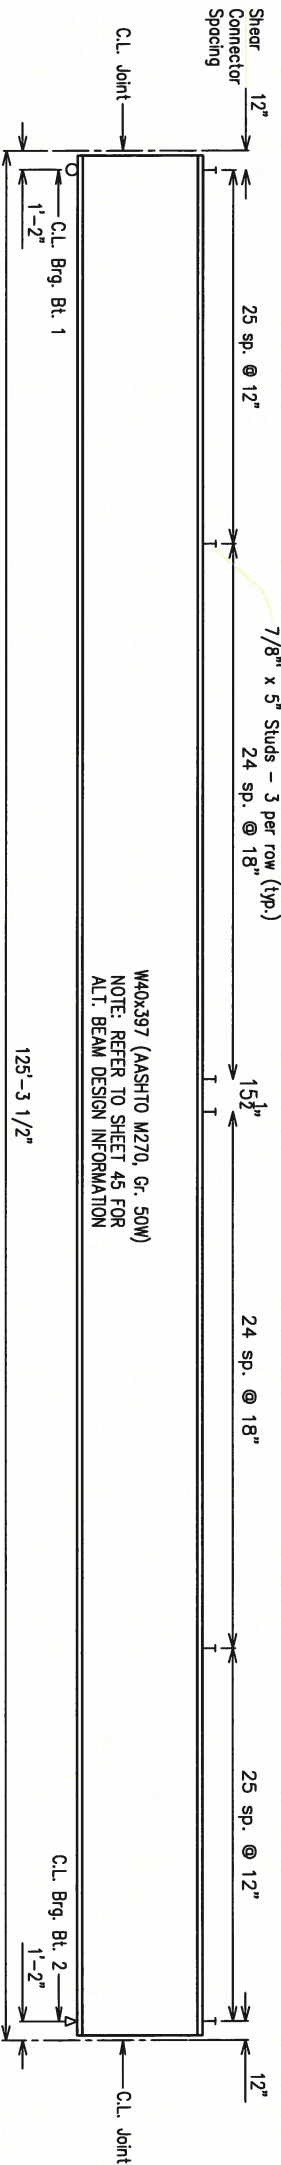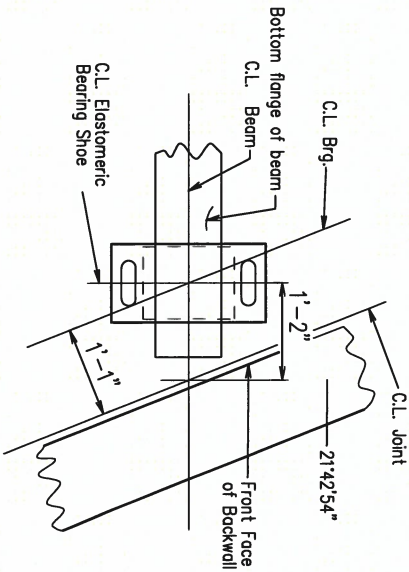

ELEVATION VIEW


NIS

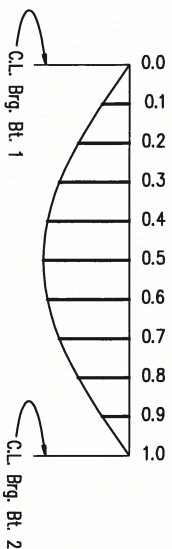

DEAD LOAD DEFLECTION DIAGRAM


NOTE: Camber for Dead Load Deflection +/- 1/4" tolerance. Deflections shown are along C.L. Beam from a chord from C.L. Bearing to C.L. Bearing. Vertical Curve Corrections are not included. Negative sign (-) indicates point above chord.

Point of Deflection	Structural Steel		Structural Steel + Slab		Structural Steel + Slab + Parapet + Sidewalk	
	Exterior Beam	Interior Beam	Exterior Beam	Interior Beam	Exterior Beam	Interior Beam
0.0	0.0	0.0	0.0	0.0	0.0	0.0
0.1	0.535	0.547	1.372	1.465	1.706	1.800
0.2	1.012	1.035	2.595	2.772	3.228	3.405
0.3	1.386	1.416	3.553	3.795	4.420	4.662
0.4	1.623	1.659	4.161	4.445	5.176	5.460
0.5	1.704	1.742	4.369	4.667	5.435	5.733
0.6	1.623	1.659	4.161	4.445	5.176	5.460
0.7	1.386	1.416	3.553	3.795	4.420	4.662
0.8	1.012	1.035	2.595	2.772	3.228	3.405
0.9	0.535	0.547	1.372	1.465	1.706	1.800
1.0	0.0	0.0	0.0	0.0	0.0	0.0

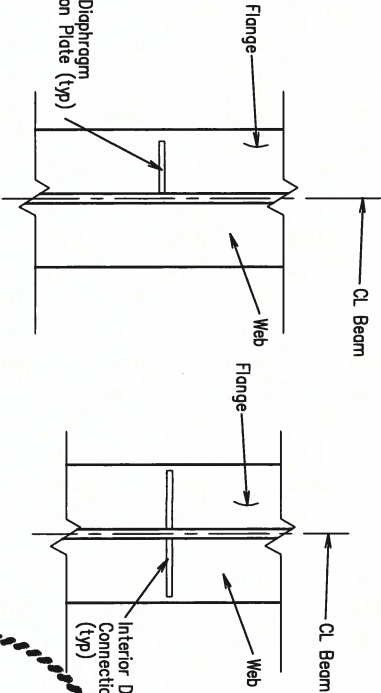


SECTION A-A

Typical for Exterior Beam

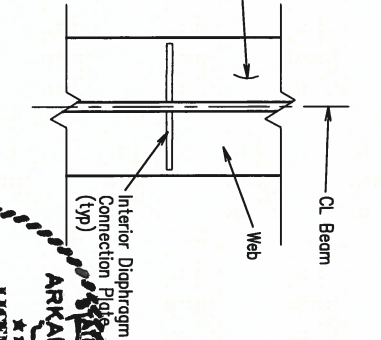

SECTION B-B


Typical for Interior Beam

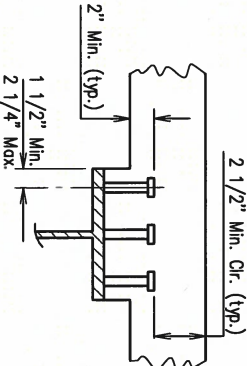

SHEAR CONNECTOR DETAIL

NIS

Stud Shear Connectors shown shall be 7/8" dia. x 4" long, granular flux filled, solid fluxed or equal, and automatically end welded to the beam flange in accordance with the recommendations of the Manufacturer. 3/4" dia. studs may be used in place of the 7/8" studs shown, at the ratio of 1.361 - 3/4" dia. studs in place of one 7/8" dia. stud. 7/8" dia. studs will be used as basis for measurement of structural steel in shear connectors.

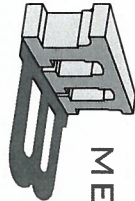


MEHLBURGER BRAWLEY
10 N. SHACKLEFORD PLAZA, SUITE 100
LITTLE ROCK, ARKANSAS 72211
(501) 375-5331 - FAX (501) 398-6481
CA # 2532 EXPIRES 12/31/17

SHEET 3 OF 5
DETAILS OF 125' W-BEAM SPAN (BR13)

CITY OF LITTLE ROCK
LITTLE ROCK, ARK

DRAWN BY: CDP DATE: 10/22/15 FILENAME: 125' W-BEAM SH1 3 OF 5
CHECKED BY: DB DATE: 10/22/15 SCALE: 1" = 5'
DESIGNED BY: MB DATE: 10/22/15
BRIDGE NO. — DRAWING NO.

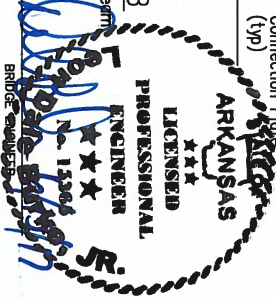

DATE	DATE	DATE	DATE	FED. ROAD DIST. NO.	STATE	FED. AID PROJ. NO.	SHEET NO.	TOTAL SHEETS
REMOVED	FILED	REMOVED	FILED	6	AR			
10/22/15	1/16/17							
2/19/16	6/13/17			JOB. NO.	060907	48	67	
5/19/16								

1 125' W-BEAM SPAN



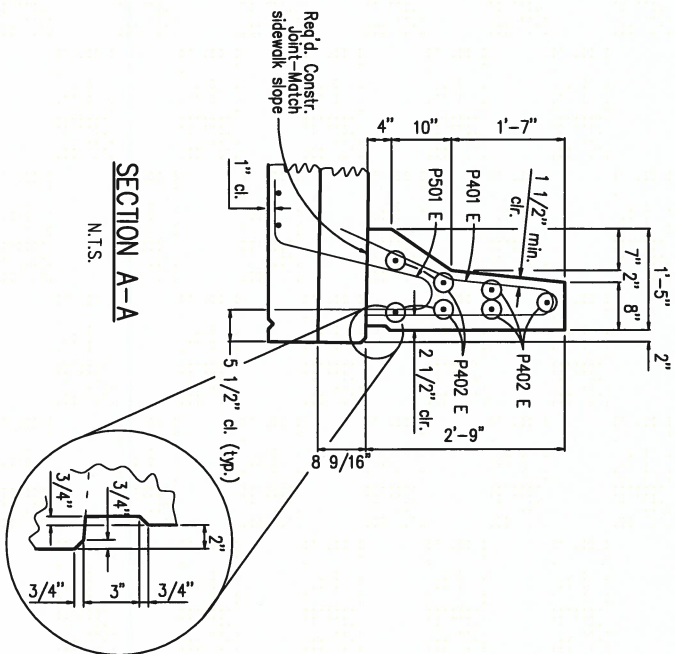



TABLE OF VARIABLES

Closed Rail Panels			
Panel Length	"0"	"E"	P4xx Bar
17'-11 1/8"	35	3"	P402E

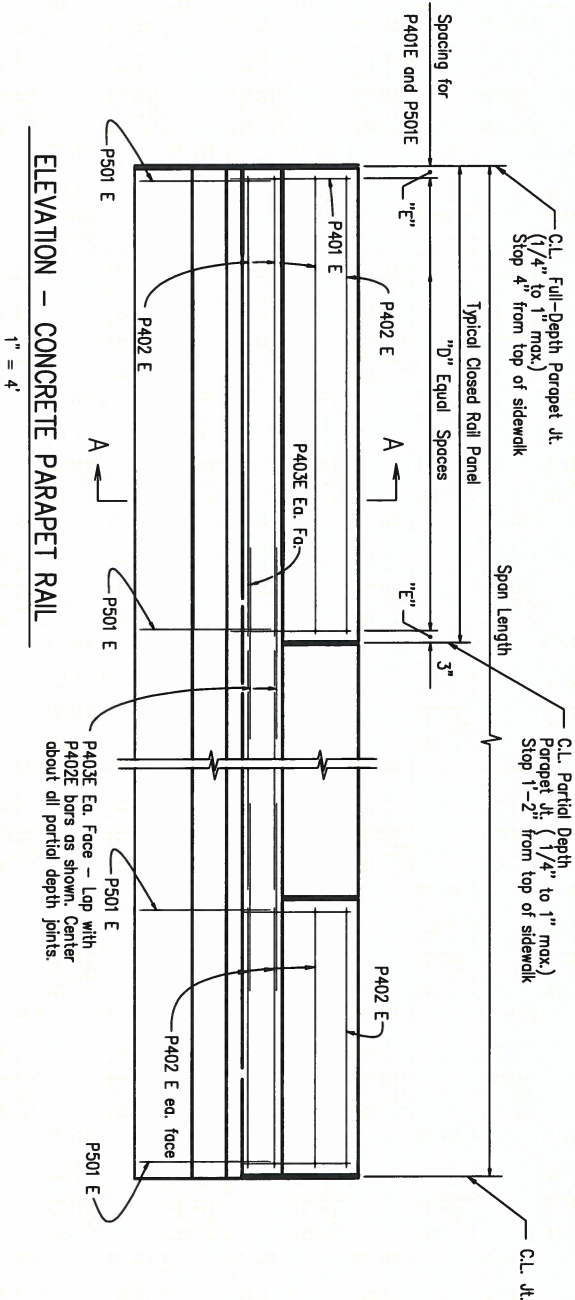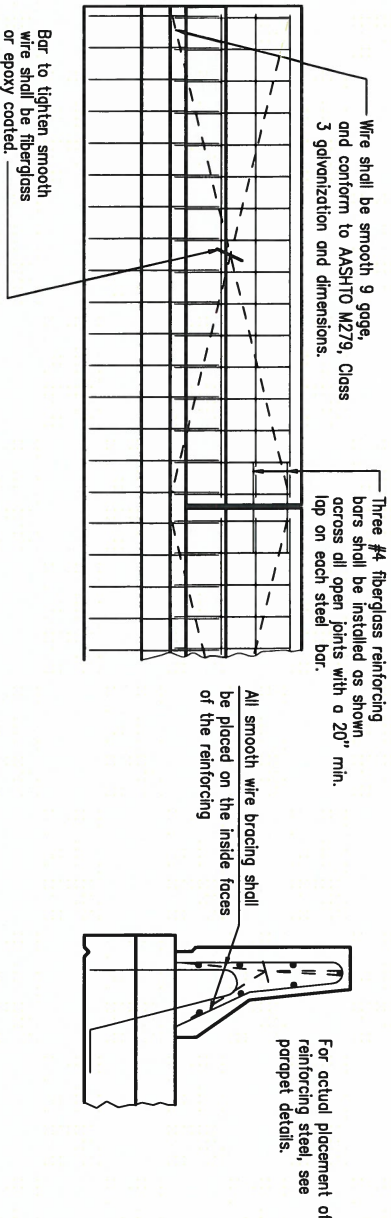


All panels shall be braced as required to prevent rocking. All open joints shall be sawed as soon as practical to a minimum width of 1/4". To control cracking before sawing, all joints must be grooved before the concrete is set. Sawing of the joints must be controlled so it will follow the grooved joint.

The extruded parapet shall conform to the horizontal and vertical lines shown on the plans or as directed by the Engineer and shall present a smooth, uniform appearance and texture. Unless otherwise noted, exposed surfaces may be given a light brush finish or a Class 3 Textured Coating Finish in place of Class 2 Rubbed Finish.

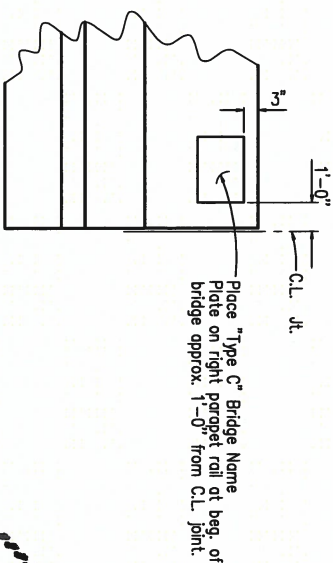

SHEET 4 OF 5
DETAILS OF 125' W-BEAM SPAN (BR14)

CITY OF LITTLE ROCK
ROUTE SEC.
LITTLE ROCK, ARK

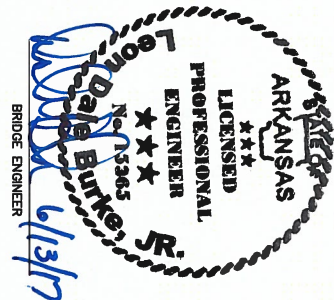

DRAWN BY: GDF DATE: 10/22/15 FILENAME: 125' W-BEAM SHT 4 OF 5
CHECKED BY: DB DATE: 10/22/15 SCALE: 1" = 4'
DESIGNED BY: MB DATE: 10/22/15
BRIDGE NO. - DRAWING NO.

GENERAL NOTES

CONSTRUCTION SPECIFICATIONS: Arkansas State Highway and Transportation Department Standard Specifications for Highway Construction (2014 edition) with applicable supplemental specifications and special provisions.

DESIGN SPECIFICATIONS: AASHTO LRFD Bridge Design Specifications, Sixth Edition, with 2013 interim revisions.

MATERIALS AND STRENGTHS:

Class S(AE) Concrete	$f_c = 4,000$ psi
Reinforcing Steel (Gr. 60, AASHTO M31 or M322, Type A)	$f_y = 60,000$ psi
Structural Steel (M 270, Gr. 50W)	$f_y = 50,000$ psi
Structural Steel (M 270, Gr. 36)	$f_y = 36,000$ psi

CONCRETE :

Concrete shall be poured in the dry and all exposed corners to be chamfered 3/4" unless otherwise noted. All concrete shall be Class S(AE) with a minimum 28 day compressive strength $f_c = 4,000$ psi.

The superstructure details shown are for use when removable deck forming is used and are the basis for measurement of Class S(AE) Concrete. See Standard Drawing for allowable modifications and for tolerances when Permanent Steel Bridge Deck Forms are used.

Concrete in bridge superstructure shall be placed, consolidated and screeded off for the entire pour before any concrete has taken its initial set. This may require the use of a retarding agent.

The concrete deck shall be given a fine finish in accordance with subsection 802.19 for Class 5 Tined Bridge Roadway Surface Finish. Movement of the finishing machine across new concrete shall be on planks placed on the surface and shall be prohibited for 72 hours after finishing the pour. Sufficient concrete must be placed ahead of the strike-off to fully load the beam. A minimum of 72 hours shall elapse between the completion of the slab and the pouring of the sidewalks & pouring of the parapet rolls. The sidewalk shall receive a class 6 broomed finish.

REINFORCING STEEL :

All reinforcing steel shall be Grade 60 conforming to AASHTO M31 or M322, Type A, with mill test reports and shall be epoxy coated. The reinforcing steel is to be accurately located in the forms and firmly held in place by steel wire supports, sufficient in number and size to prevent displacement during the course of construction. The wire supports will not be paid for directly but will be considered subsidiary to the item "Epoxy Coated Reinforcing Steel (Grade 60)".

STRUCTURAL STEEL :

All structural steel shall be AASHTO M 270, Grade 50W unless otherwise noted and shall be paid for as "Structural Steel in Beam Spans (M 270, Gr. 50W)". Grade 50W steel shall not be painted. All exposed surfaces shall be cleaned in accordance with subsection 807.84(e). Structural steel completely embedded in concrete may be AASHTO M 270, Grade 36 unless otherwise noted.

Drawings show general features of design only. Shop drawings shall be made in accordance with subsection 807.04, submitted and approval secured before fabrication is begun.

Requests for substitution of structural steel shapes shown with shopes of greater size must be submitted by the contractor to the Engineer for approval. Steels of equal or greater strengths will be accepted only when shown on the approved shop drawings. Payment will be based on the basis of shapes and materials shown in the plans, and no additional compensation will be made for any adjustments due to substitutions.

Beams are considered main load carrying members and shall meet the Longitudinal Choppy V-Notch Test specified in subsection 807.05. This work, and materials will not be paid for directly, but shall be considered subsidiary to the item "Structural Steel in Beam Spans (M270, Gr. 50W)".


All beams shall be blocked in their true position with webs horizontal. The camber, distance between bearings, and openings of joints shall be measured and this information shall become part of the permanent records. All beam dimensions are based on a temperature of 60 degrees F. A tolerance of 1/4"± is allowed for camber.

All welding that is to be done during fabrication of structural steel, including temporary welds, shall be detailed on the shop drawings and submitted for approval. If additional welds are required, when permanent or temporary, a formal request with detailed drawings shall be submitted to the Engineer for approval. However, additional welds used for attaching deckwork support devices or screed roll supports to the structural steel that do not exceed the limitations of subsection 802.13 will not require approval prior to construction. All welding shall conform to subsection 807.20.

Field connections shall be bolted with high-strength bolts and shall be 3/4" dia. bolts unless otherwise noted. Holes for 3/4" dia. high strength bolts may be 15/16" dia. diameter if a washer is supplied for use under both the nut and head of the bolt.


Steel diaphragms shall be installed as beams are erected. All bolts in diaphragms shall be installed and tightened in accordance with subsection 807.71 prior to pouring the concrete deck unless otherwise noted.

All stud shear connectors shall be granular flux-filled, solid fluxed, or equal and shall be automatically end welded in accordance with recommendations of the Manufacturer.

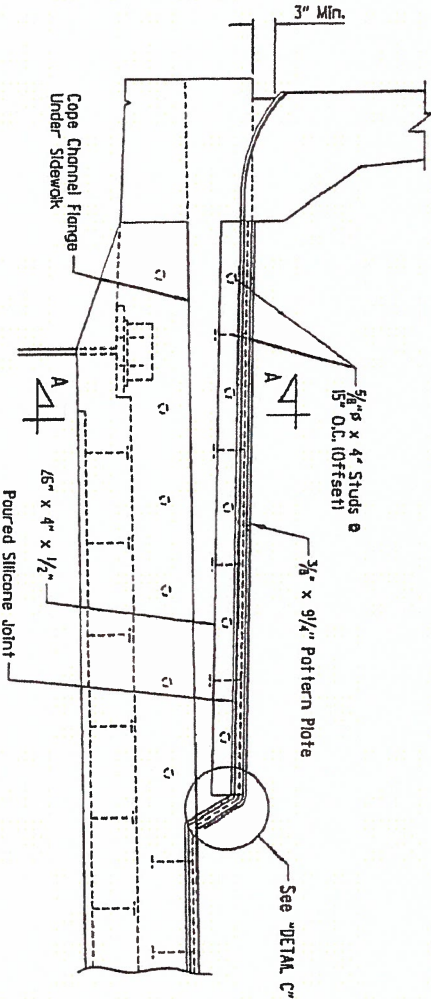


SECTION THRU SIDEWALK

Scale: No Scale

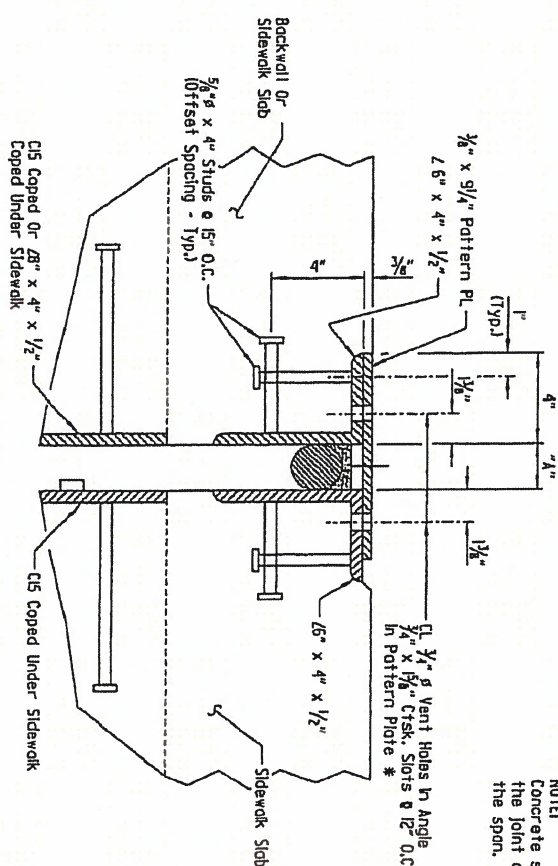


SECTION A-A

Scale: 3" = 1'-0"

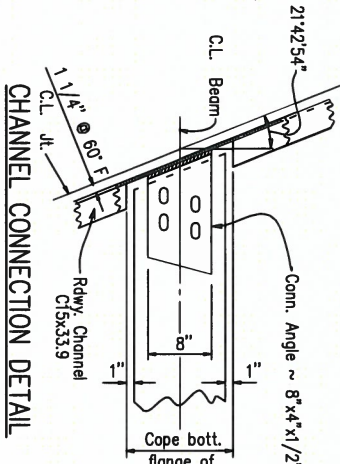

CHANNEL CONNECTION DETAIL

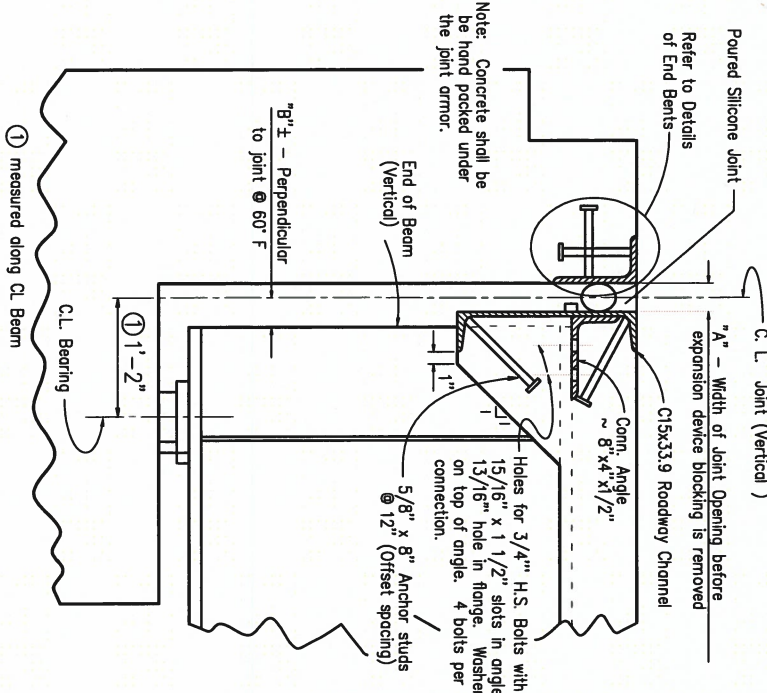

SECTION THRU JOINT AT END BENT


① measured along C.L. Beam

Note: Section taken perpendicular to C.L. Joint

SILICONE JOINT DATA

"A" Width Perpendicular to Joint at 24 Hour Average Temperature 30±	"B" Perpendicular to Joint at 60°F	"D" Perpendicular to Joint at 60°F	Bumper Plate Size
40°F	60°F	80°F	
2 5/8"	2 1/2"	2 3/8"	2 1/2"
			5"
			1" x 1"

* 3/4" x 1 1/8" Ctsk. Slots in 1/8" Pattern Plates. Top 4" leg of angle for 3/8" flat head cap screws @ 12" o.c. Install screws in the shop and ship as a unit. Remove screws on one side after erection is complete.

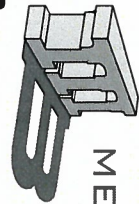

MEHLBURGER BRAWLEY
110 N. SHACKLEFORD PLAZA, SUITE 1100
LITTLE ROCK, ARKANSAS 72211
(501) 375-5331 - FAX (501) 399-6481
CA # 2532 EXPIRES 12/31/17

SHEET 5 OF 5
DETAILS OF 125' W-BEAM SPAN (BR15)

CITY OF LITTLE ROCK
ROUTE SEC.
LITTLE ROCK, ARK






DRAWN BY: GJP DATE: 10/22/15 FILENAME: 125' W-BEAM SHT 5 OF 5
CHECKED BY: DB DATE: 10/22/15 SCALE: NTS
DESIGNED BY: MB DATE: 10/22/15
BRIDGE ENGINEER DRAWING NO. —

DATE	DATE	DATE	FED. ROAD DIST. NO.	STATE	FED. AID PROJ. NO.	SHEET NO.	TOTAL SHEETS
REVISION	FILED	REVISION	6	AR			
10/22/15		1/16/17					
2/19/16		6/13/17					
5/19/16							
① 125' W-BEAM SPAN			JOB. NO.	060907	49	67	

DATE	DATE	DATE	DATE	ED. ROAD	STATE	FED. AID PROJ. NO.	SHEET	TOTAL
REVISED	FILED	REVISED	FILED	DIST. NO.	AR		NO.	SHEETS
10/22/15		1/16/17		6	AR			
2/19/16		6/13/17		JOB. NO.	060907		50	67
5/19/16								

① DETAILS

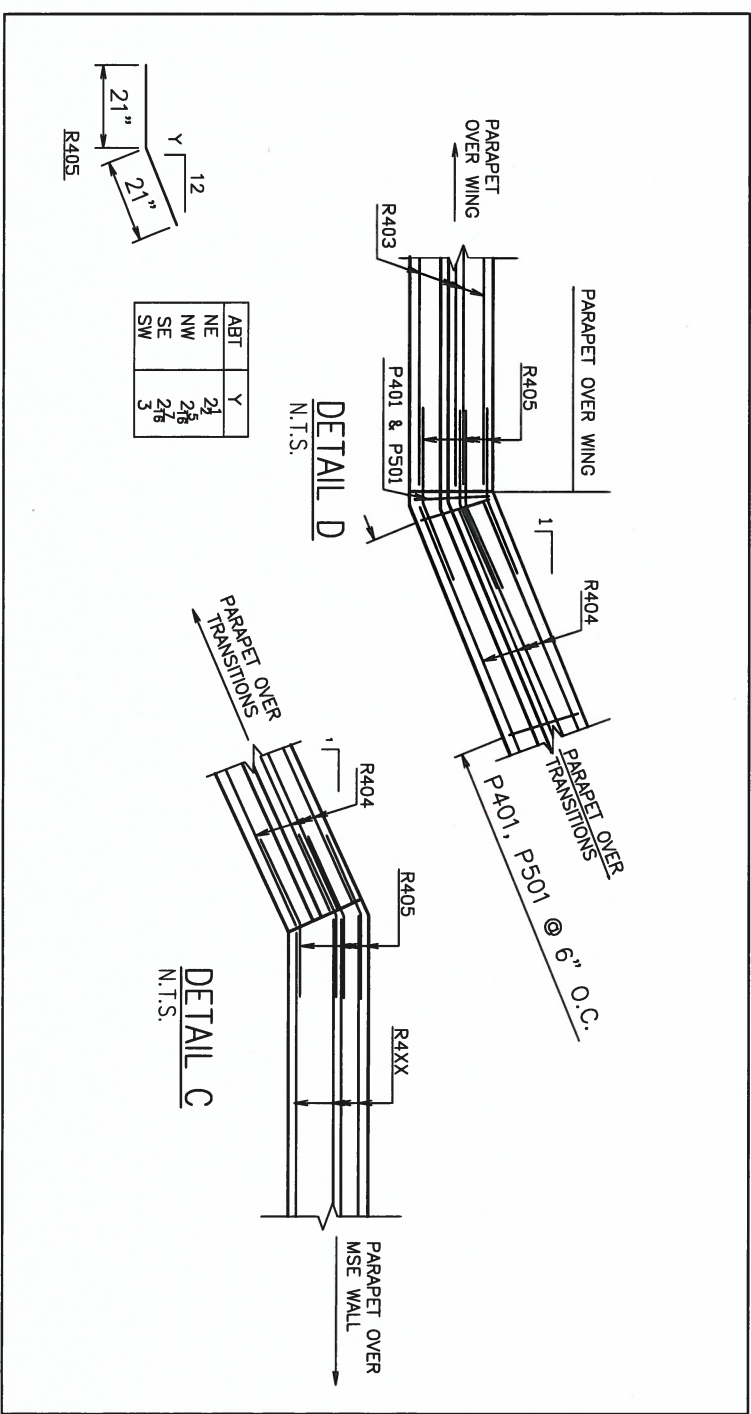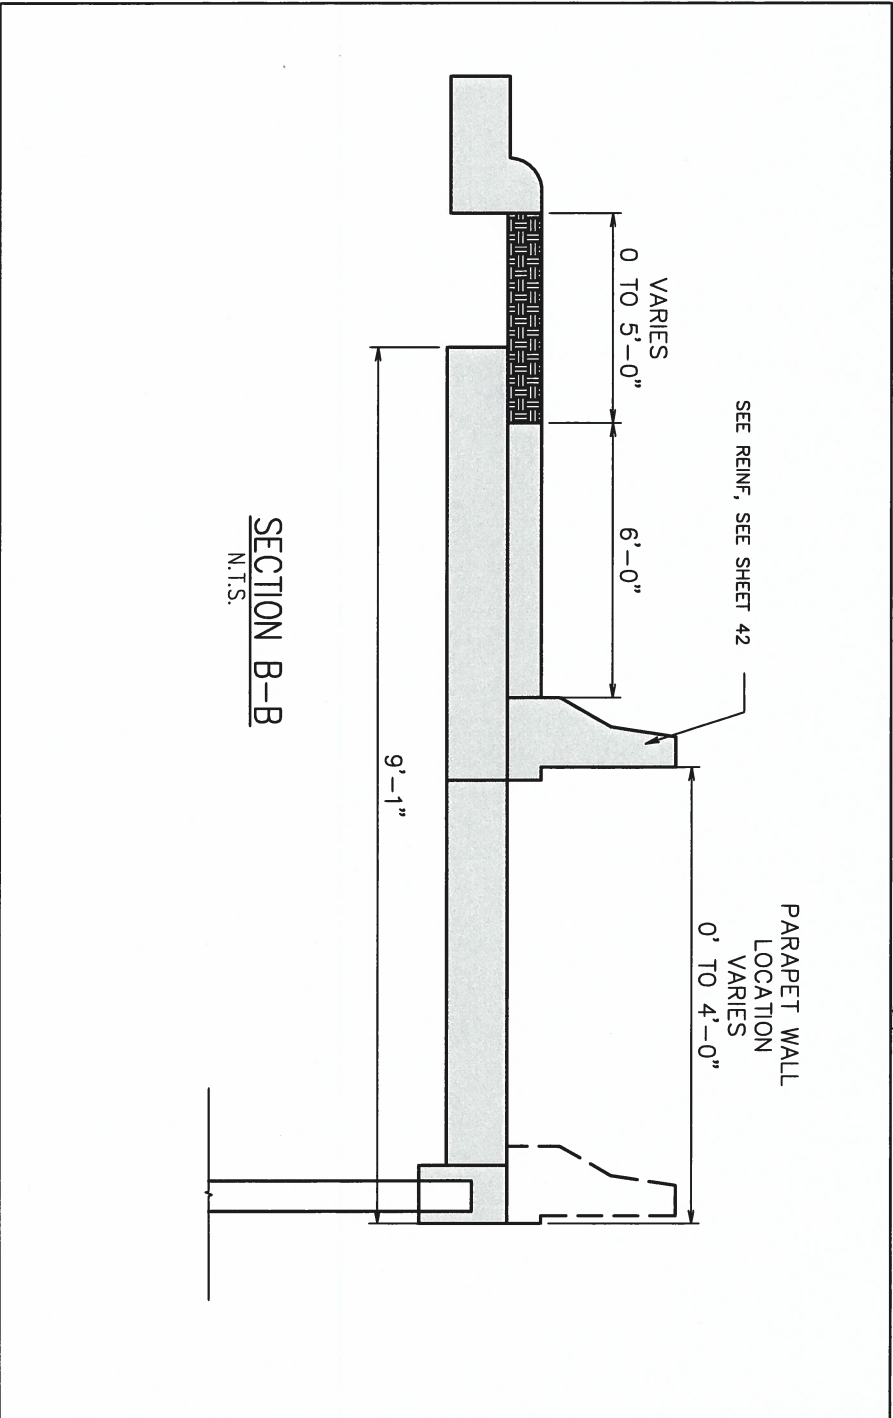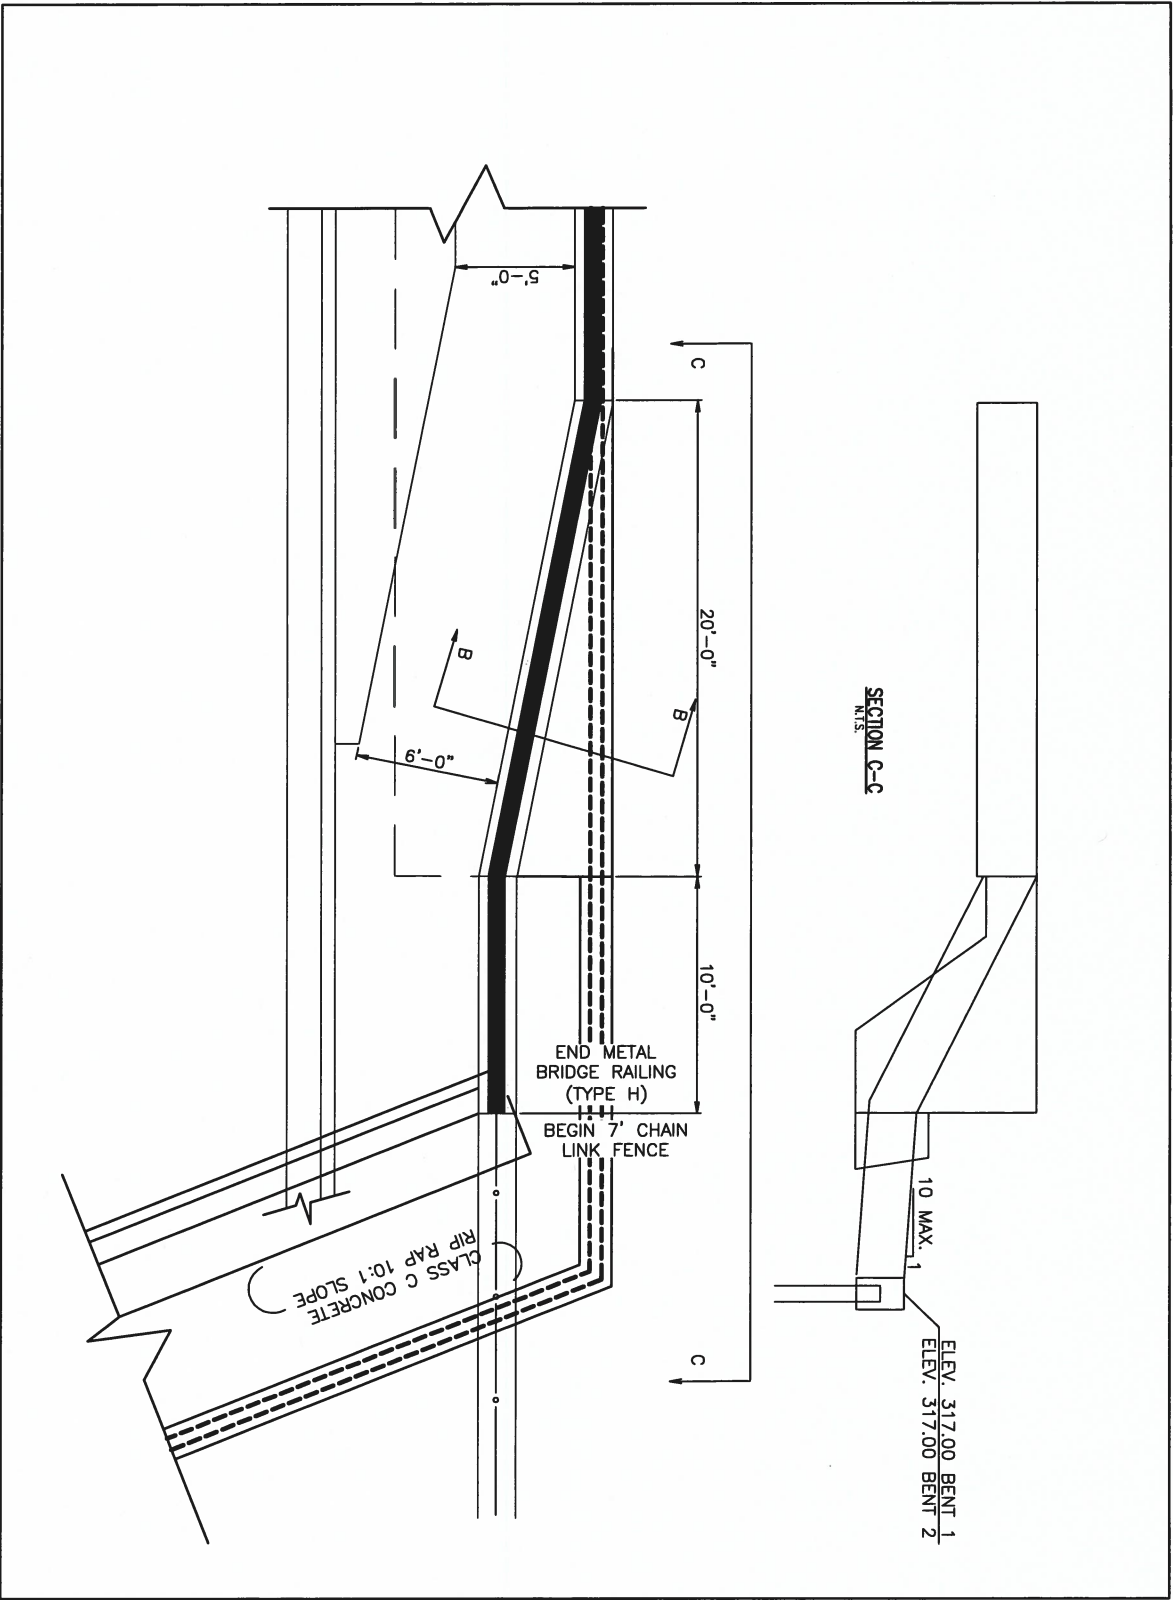

MEHLBURGER BRAWLEY
10 N. SHACKLEFORD PLAZA, SUITE 100
LITTLE ROCK, ARKANSAS 72211
(501) 375-5331 - FAX (501) 398-6481
CA # 2532 EXPIRES 12/31/17





MISC. DETAILS (BR16)
ROUTE SEC.
CITY OF LITTLE ROCK
LITTLE ROCK, ARK

DRAWN BY: GDP DATE: 10/22/15 FILENAME: DETAILS
CHECKED BY: DB DATE: 10/22/15 SCALE: NTS
DESIGNED BY: MB DATE: 10/22/15
BRIDGE NO. — DRAWING NO.




DATE	DATE	DATE	DATE	FED. RD. DIST. NO.	STATE	FED. AID PROJ. NO.	SHEET NO.	TOTAL SHEETS
10/22/15	FILED	1/16/17	FILED	6	AR			
2/19/16		6/13/17						
5/19/16								

GRADING PLAN

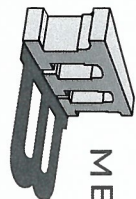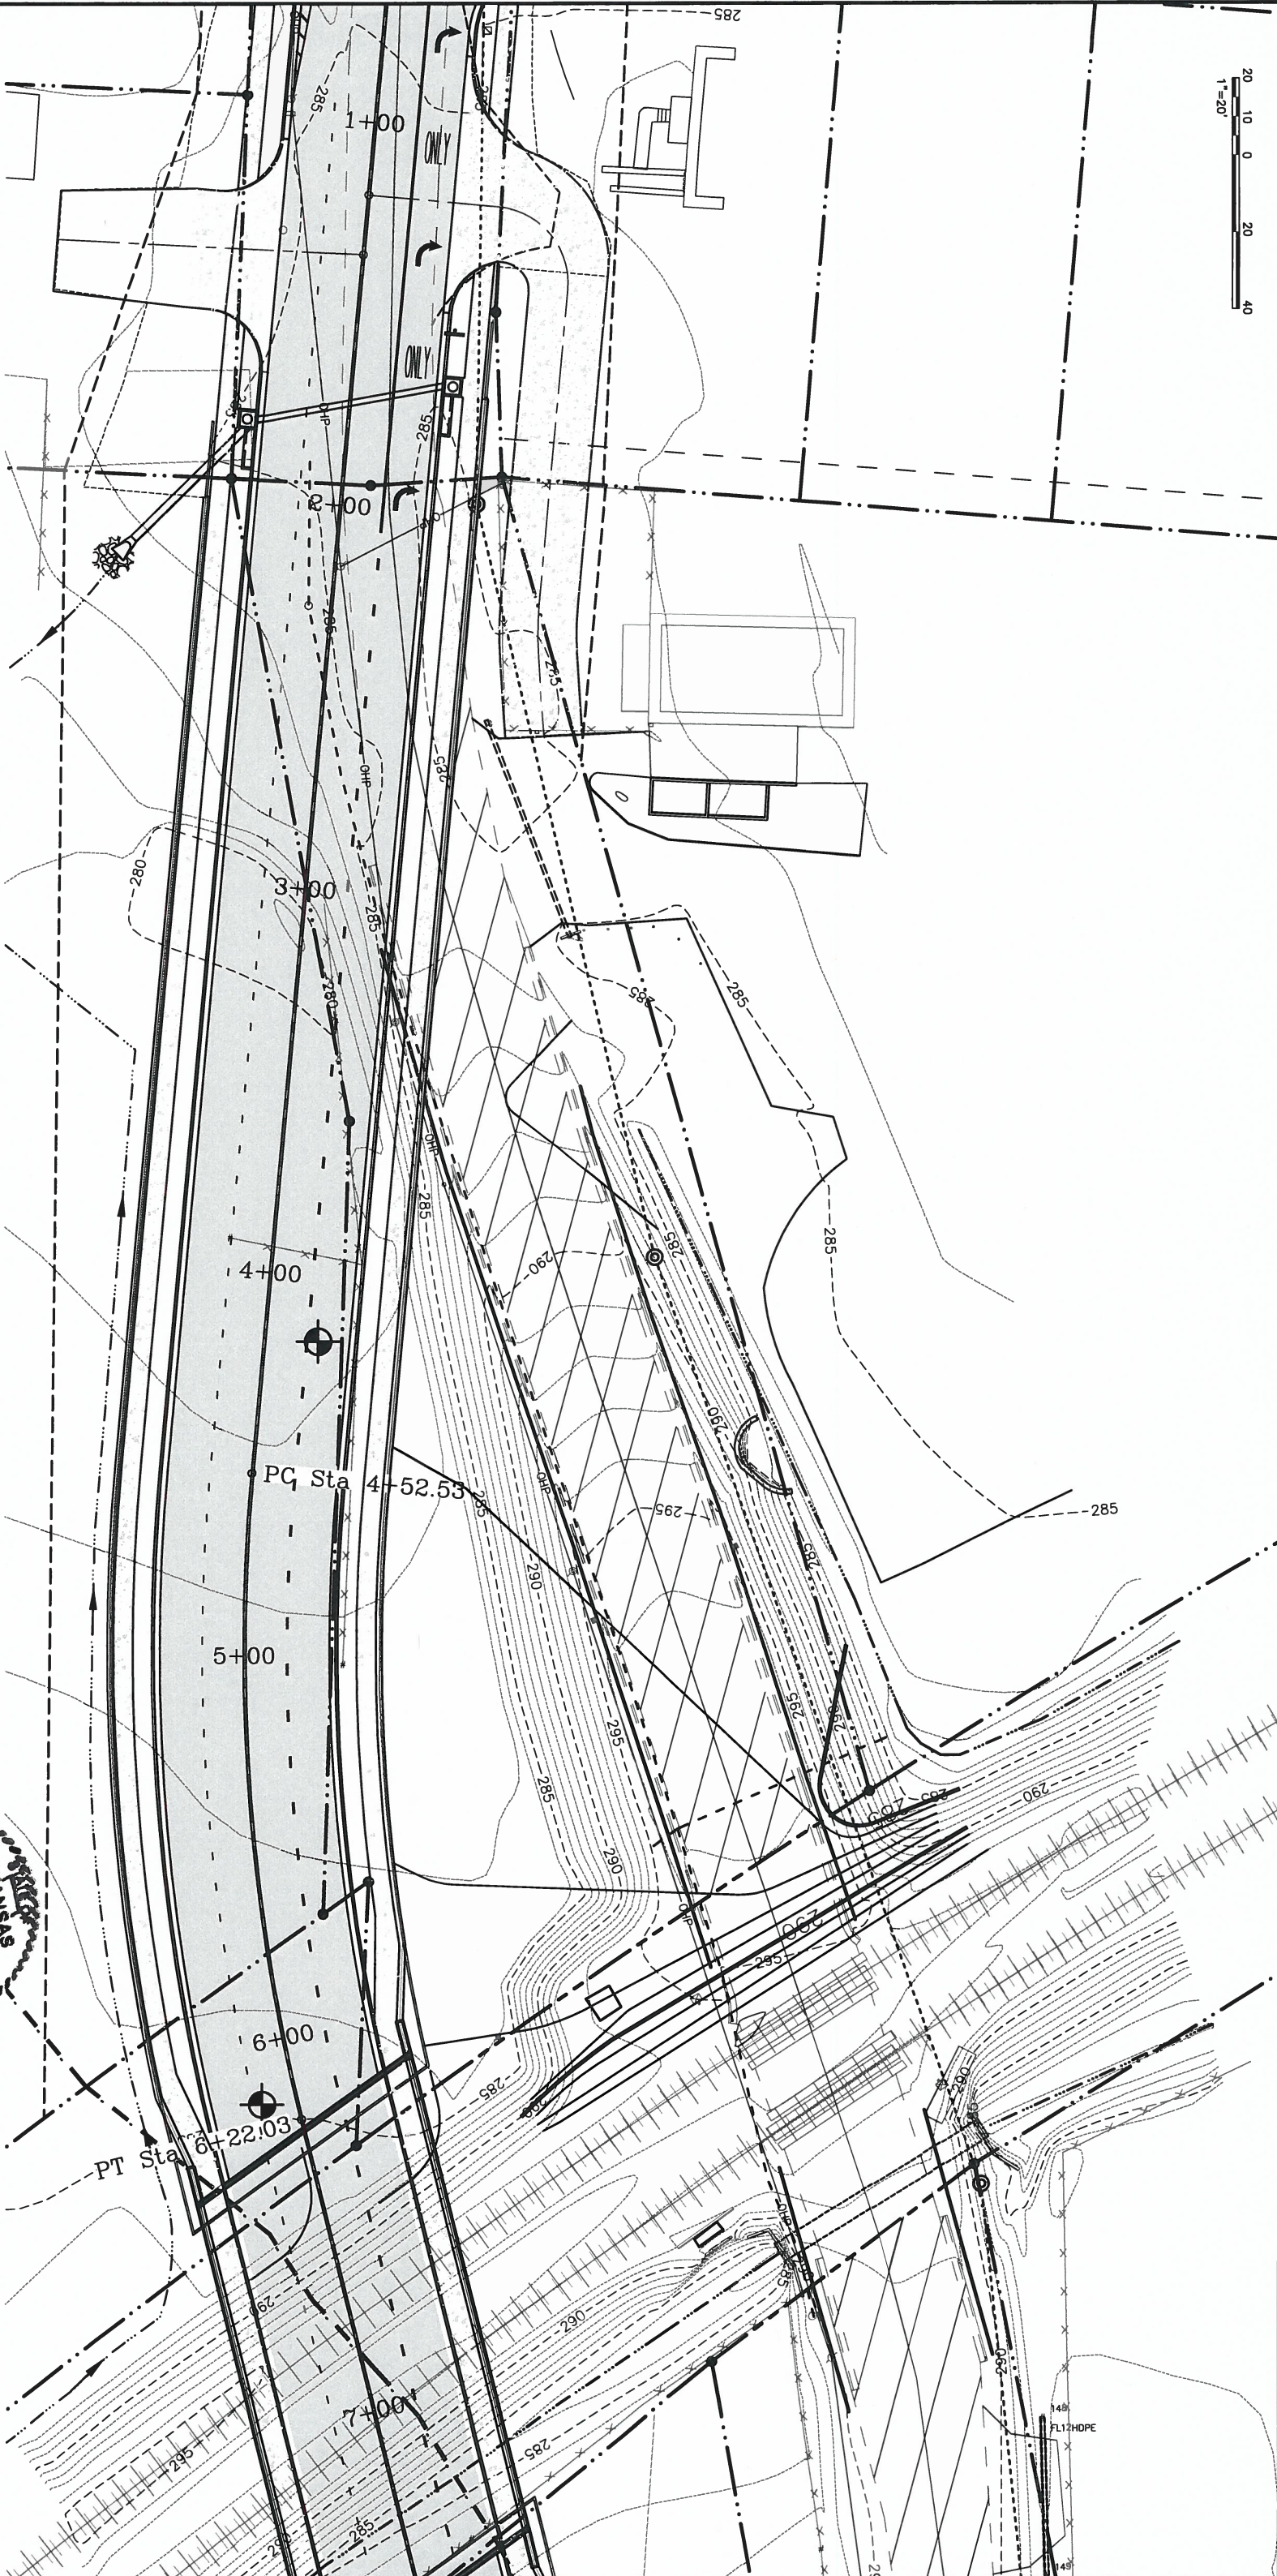

MEHLBURGER BRAWLEY
10 N. SHACKLEFORD PLAZA, SUITE 104
LITTLE ROCK, ARKANSAS 72211
(501) 375-5331 - FAX (501) 398-6481
CA # 2532 EXPIRES 12/31/17

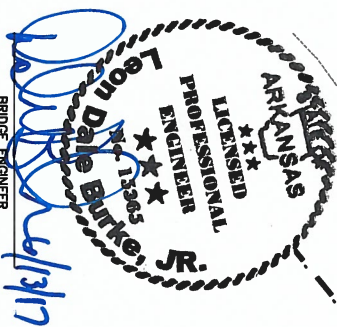


GEYER SPRINGS OVERPASS
ROUTE SEC.
CITY OF LITTLE ROCK
LITTLE ROCK, ARK
DRAWN BY: CDP DATE: 10/22/15 FILENAME: EROSION CONTROL
CHECKED BY: DB DATE: 10/22/15 SCALE: 1" = 20'
DESIGNED BY: MB DATE: 10/22/15
BRIDGE NO. - DRAWING NO.


DATE REMOVED	DATE FILMED	DATE REMOVED	DATE FILMED	FED. ROAD DIST. NO.	STATE	FED. AID PROJ. NO.	SHEET NO.	TOTAL SHEETS
10/22/15		1/16/17		6	AR			
2/19/16		6/13/17		JOB. NO.		060907	51	67
5/19/16								

① MSE WALL PROFILE (NORTH)

DATE	DATE	DATE	DATE	FED. ROAD DIST. NO.	STATE	FED. AID PROJ. NO.	SHEET NO.	TOTAL SHEETS
10/22/15	FILED	1/16/17	FILED	6	AR			
2/19/16		6/13/17						
3/19/16								
1 MSE WALL PROFILE (SOUTH)				JOB. NO.	060907	52	67	

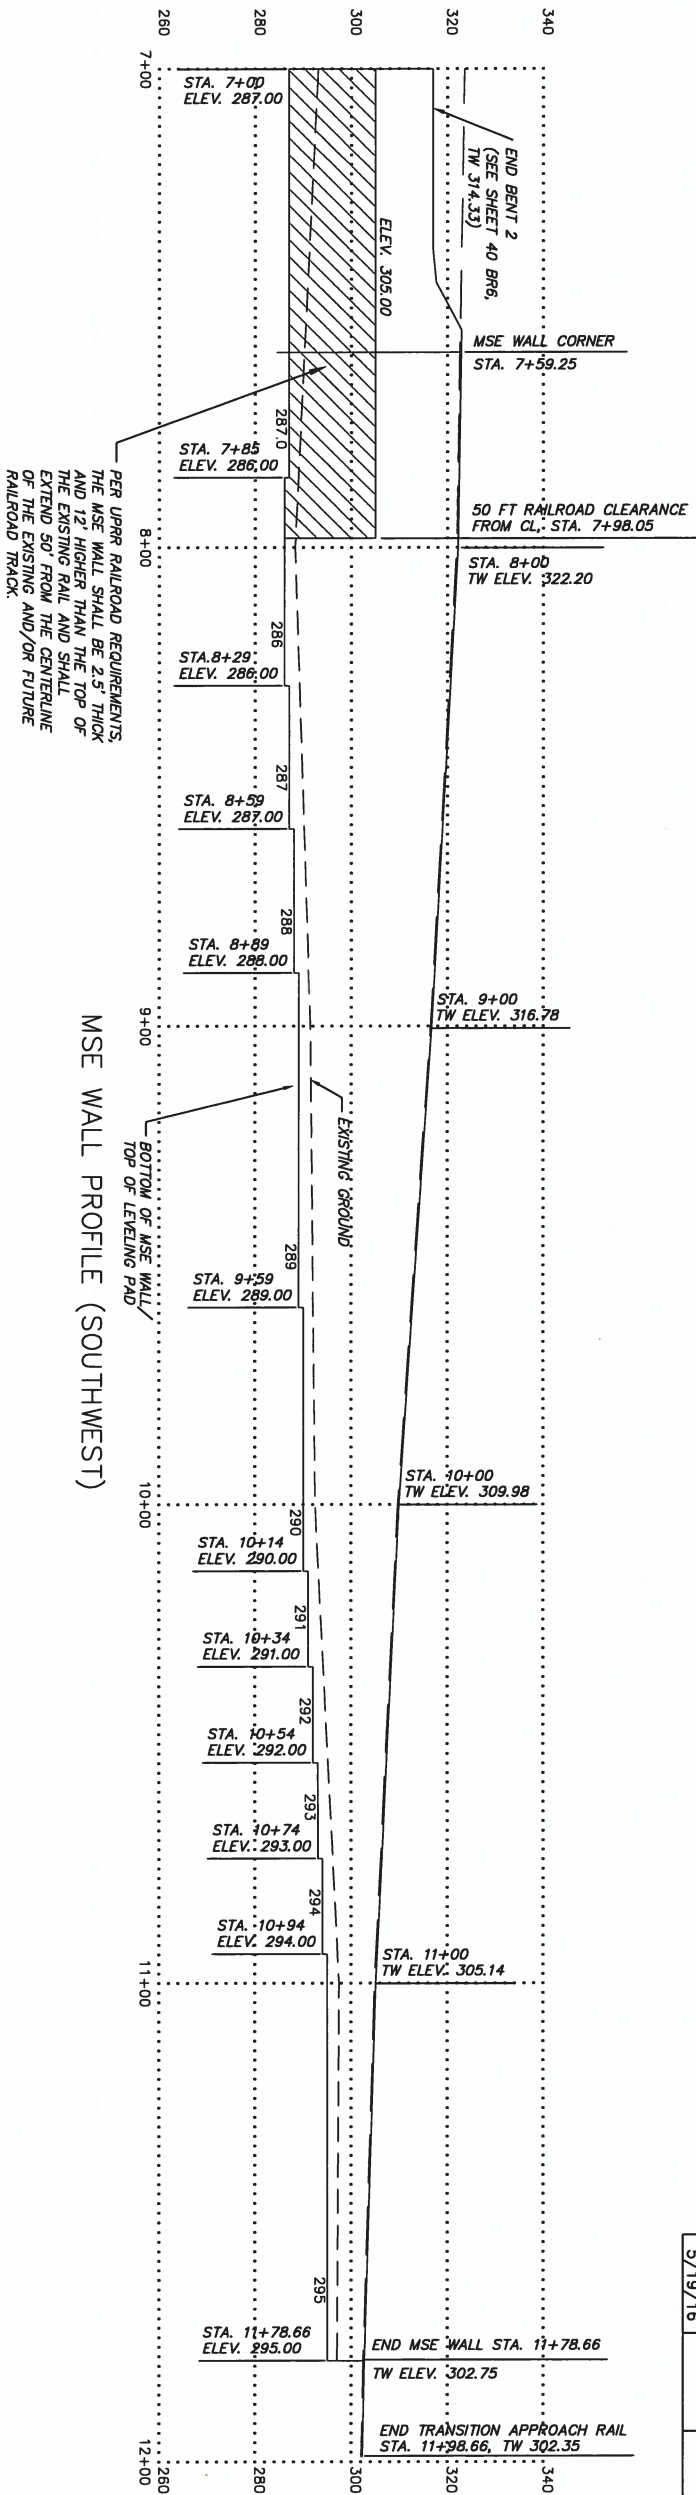



MSE WALL PROFILE (SOUTHWEST)

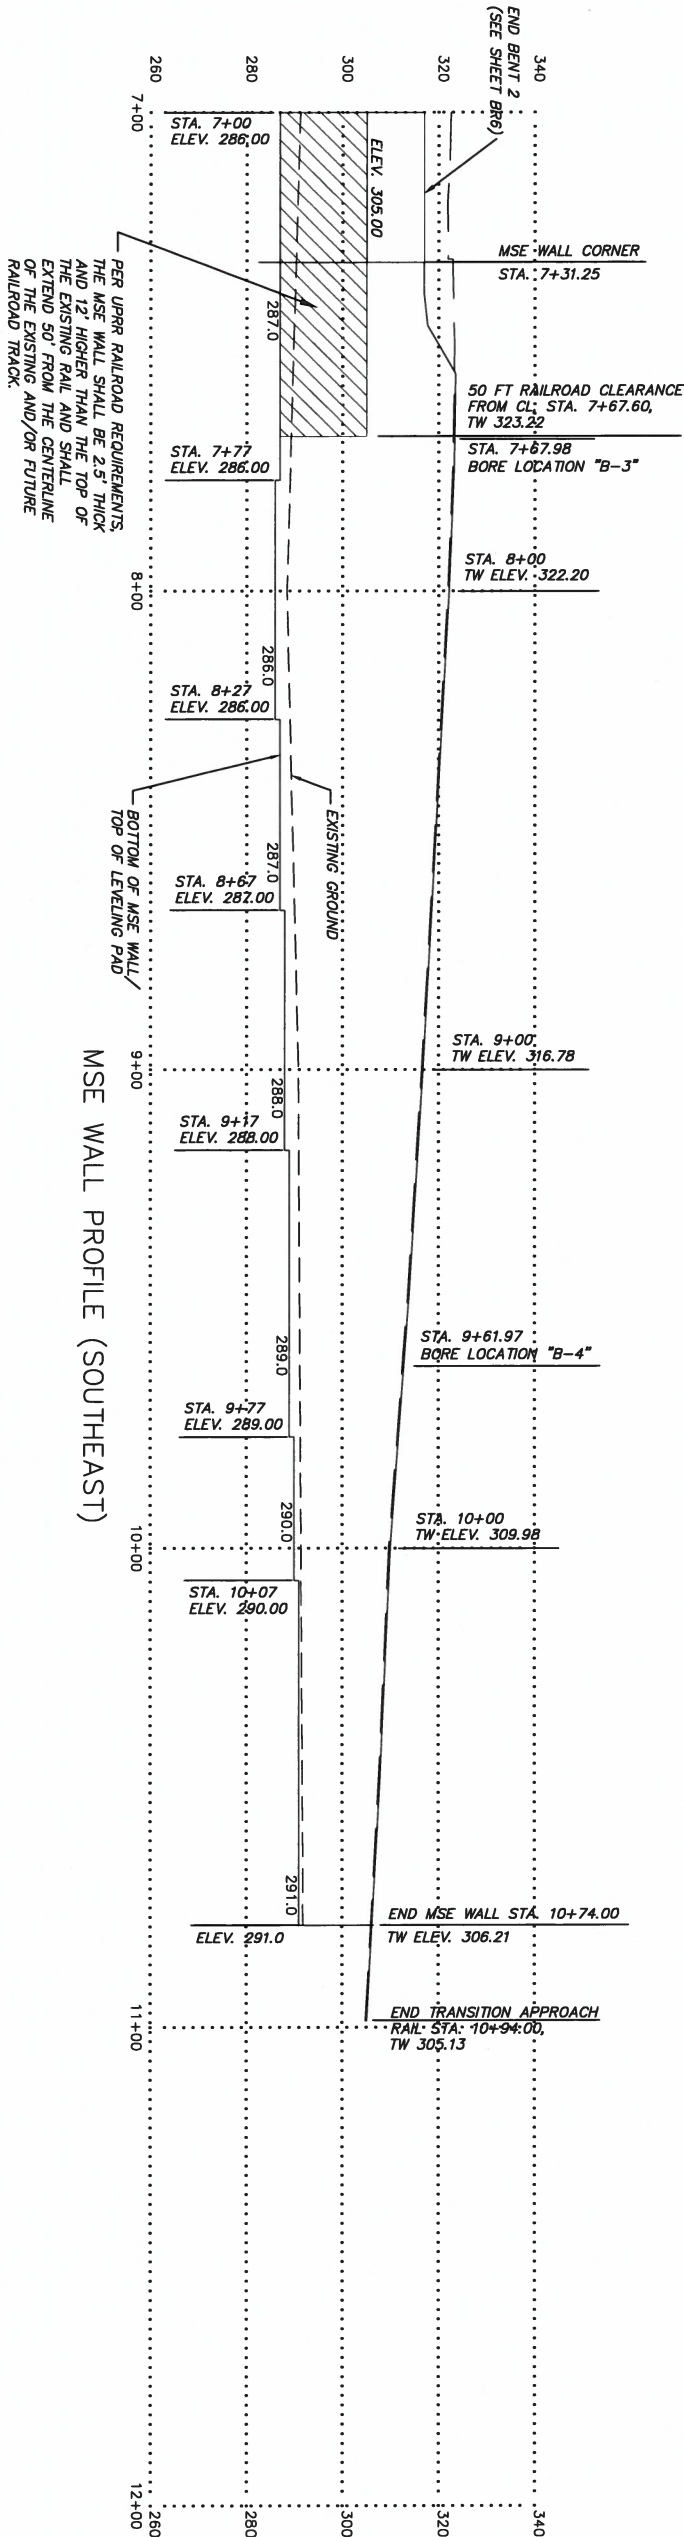

MSE WALL PROFILE (SOUTHEAST)

MSE WALL PROFILE - SOUTH

"N" VALUES

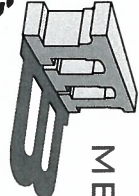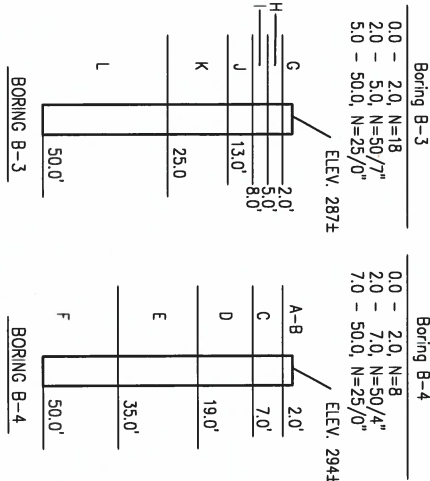

MEHLBURGER BRAWLEY
10 N. SHACKLEFORD PLAZA, SUITE 104
LITTLE ROCK, ARKANSAS 72211
(501) 375-5331 - FAX (501) 398-6481
CA # 2532 EXPIRES 12/31/17

SHEET 2 OF 7
MSE WALL PROFILE (SOUTH)


ROUTE SEC.
CITY OF LITTLE ROCK

LITTLE ROCK, ARK



DRAWN BY: DB DATE: 10/22/15 FILENAME: MSE WALL SOUTH
CHECKED BY: DB DATE: 10/22/15 SCALE: 1" = 6'
DESIGNED BY: MB DATE: 10/22/15
BRIDGE NO. - DRAWING NO.




- ① CL Full-Depth Parapet Joint (3" Wide)
Stop at top of moment slab.
- ② CL Partial-Depth Parapet Joint (1/2" to 1" Max.)
Stop 1'-10... from top of moment slab.

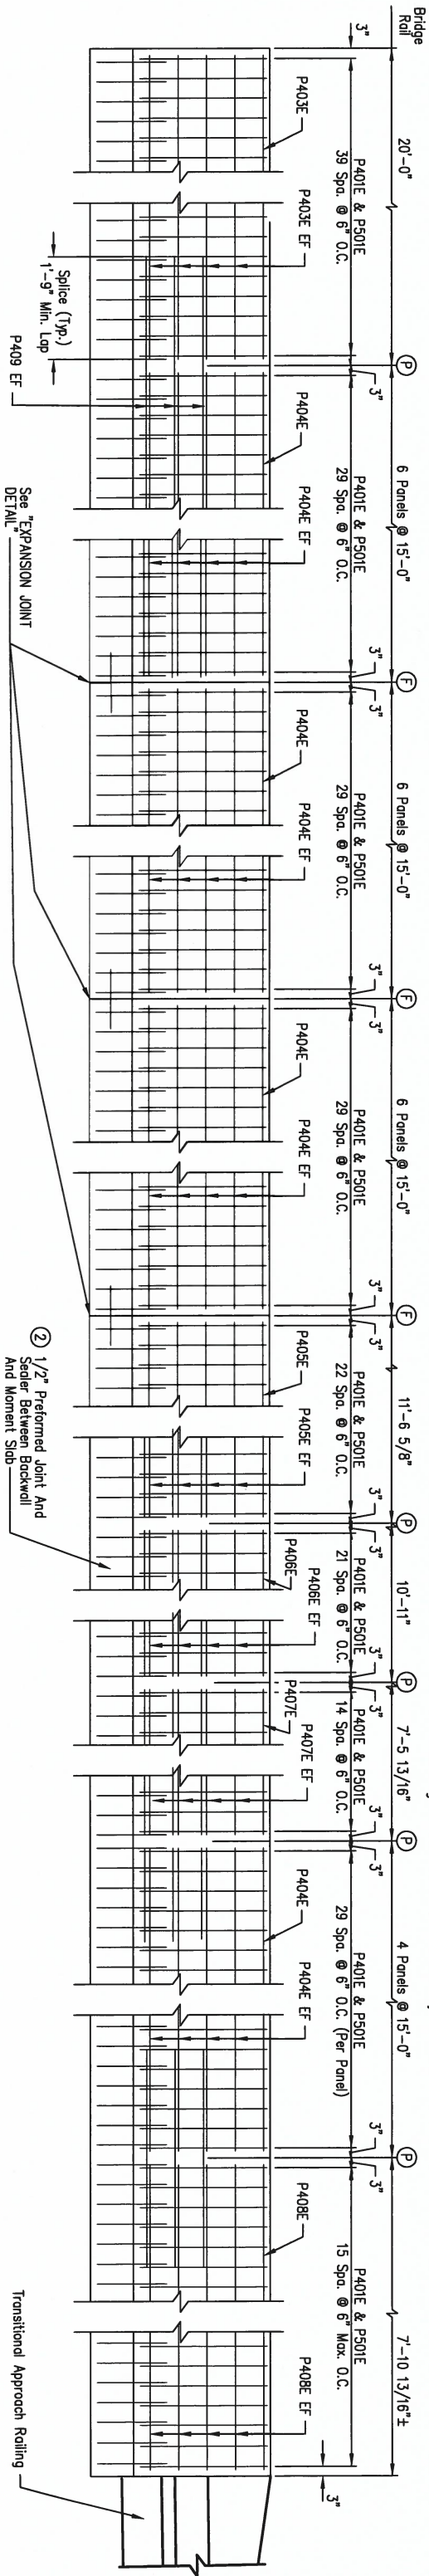

NOTES:
For moment slab reinforcing details,
see sheet S3

PARAPET REINFORCING DETAILS

(Looking At Front Face Of Parapet)
Scale: 1/2" = 1'-0"

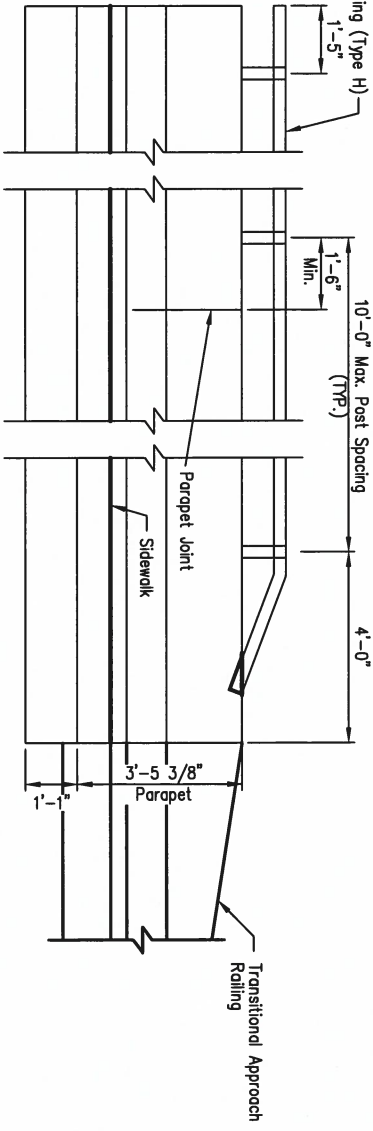 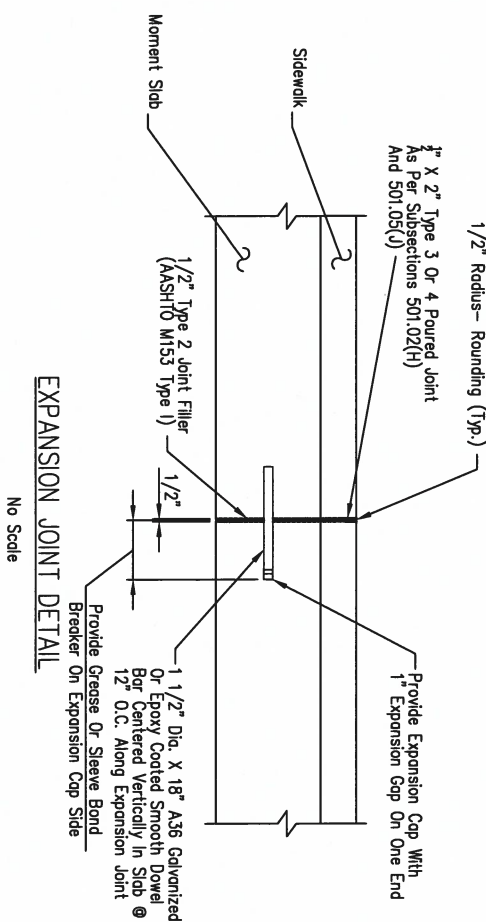


ELEVATION - METAL BRIDGE RAILING (TYPE H)

(Looking At Front Face Of Parapet)
Scale: 1" = 1'-0"

BAR LIST		
MARK	NO. REQ'D	LENGTH
R401E	63	38'-1"
R402E	63	31'-7"
R403E	63	14'-2"
R404E	42	39'-0"
R405E	12	8'-9"
R406E	12	8'-9"
R407E	18	9'-8"
R408E	16	8'-10"
R501E	366	8'-9"
R601E	765	10'-9"
P401E	810	6'-8"
P402E	9	19'-8"
P403E	225	14'-8"
P404E	9	11'-4"
P405E	9	10'-7"
P406E	9	7'-1"
P407E	9	7'-6"
P501E	776	6'-5"
P409E	138	3'-10"

BAR BENDING DIAGRAMS

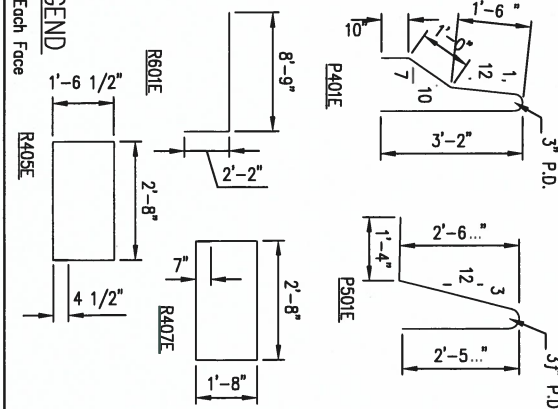

EF = Each Face
LEGEND
NOTE:
Dimensions of bars in "BAR BENDING DIAGRAMS" are out-to-out.


DATE	REVISION	DATE	REVISION	DATE	REVISION	DATE	REVISION	DATE	REVISION
10/22/15		10/22/15		10/22/15		10/22/15		10/22/15	
2/19/16		2/19/16		2/19/16		2/19/16		2/19/16	
5/19/16		5/19/16		5/19/16		5/19/16		5/19/16	

NOTE:
Metal Bridge Railing (Type H)
not shown for clarity.

① MSE (SW) RETAINING WALL DETAILS



10 N. SHACKLEFORD PLAZA, SUITE 100
LITTLE ROCK, ARKANSAS 72211
(501) 375-5331 - FAX (501) 398-6481
CA # 2532 EXPIRES 12/31/17

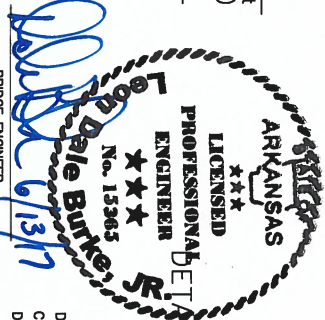

SHEET 4 OF 7
ROUTE SEC.
CITY OF LITTLE ROCK
LITTLE ROCK, ARK


DRAWN BY: GDP DATE: 10/22/15 FILENAME: MSE 4 OF 7 WALL DTL(SW)
CHECKED BY: DB DATE: 10/22/15 SCALE: 1/2" = 1'-0"
DESIGNED BY: MB DATE: 10/22/15
BRIDGE NO. — DRAWING NO.

DATE	DATE	DATE	DATE	FED. ROAD DIST. NO.	STATE	FED. AID PROJ. NO.	SHEET NO.	TOTAL SHEETS
REvised	FILED	REvised	FILED	6	AR			
10/22/15	1/16/17	6/13/17		JOB. NO.	060907	56	73	
2/19/16				① MSE (NW) RETAINING WALL DETAILS				
5/19/16								

NOTE:
Type H Metal Railing not shown for clarity.

CL Full-Depth Parapet Joint (1/2" Wide)
Stop at top of moment slab.
CL Partial-Depth Parapet Joint (1/2" to 1" Max.)
Stop 1'-10" from top of moment slab.

Transition from Bridge Wing to MSE Wall

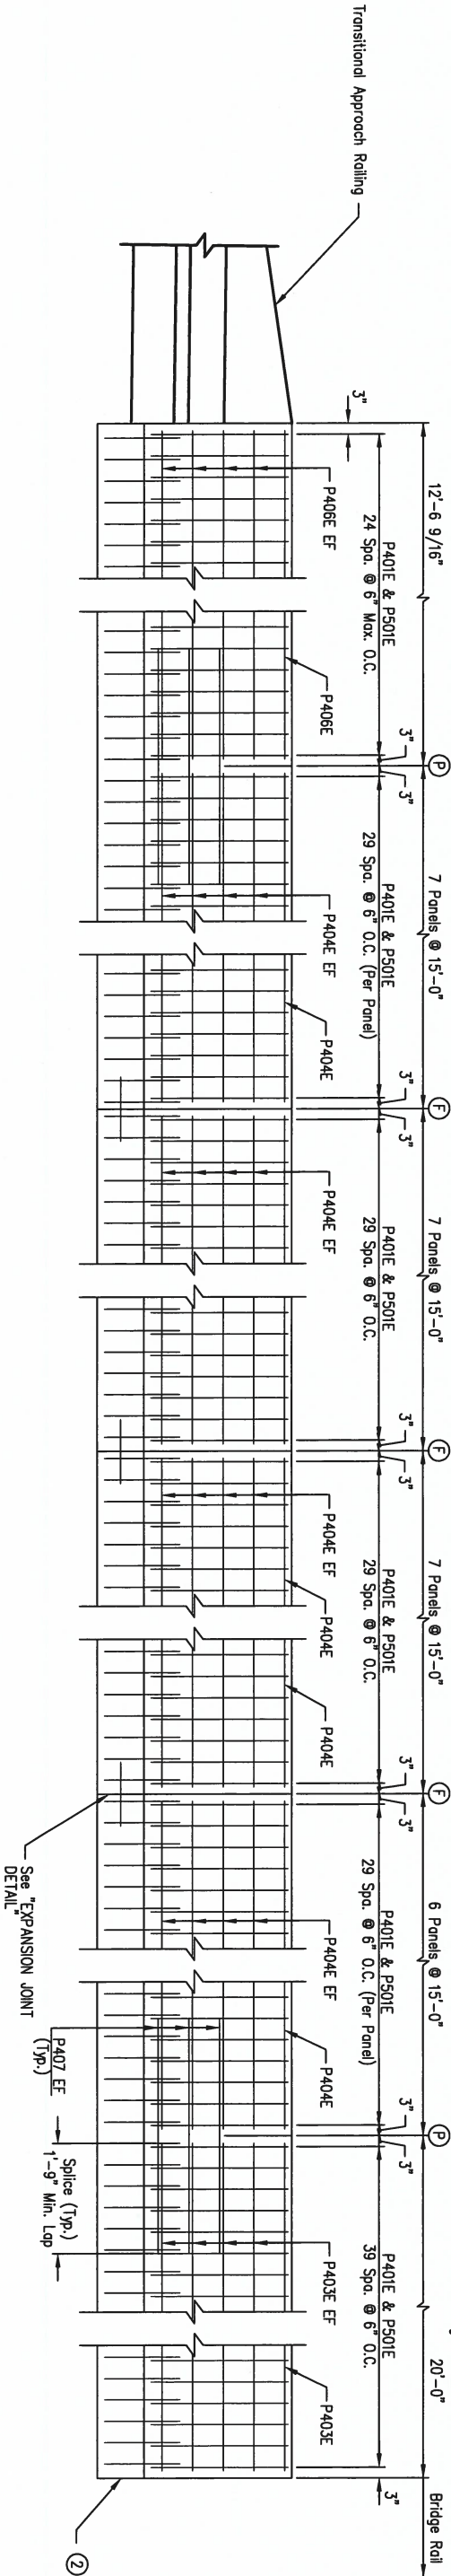



NOTES:
For moment slab reinforcing details, see sheet 53

PARAPET REINFORCING DETAILS

(Looking At Front Face Of Parapet)
Scale: 1/2" = 1'-0"

* Measured at inside face of parapet
** Temporary drain opening shall be filled with concrete when sidewalk is constructed.


② Use 1/2" Preformed Joint ASHTO M153 Type 1 and 1 1/2" x 1 1/2" Type 3 or 4 Joint Sealer. See Subsections 501.02(h) and 501.05(j)

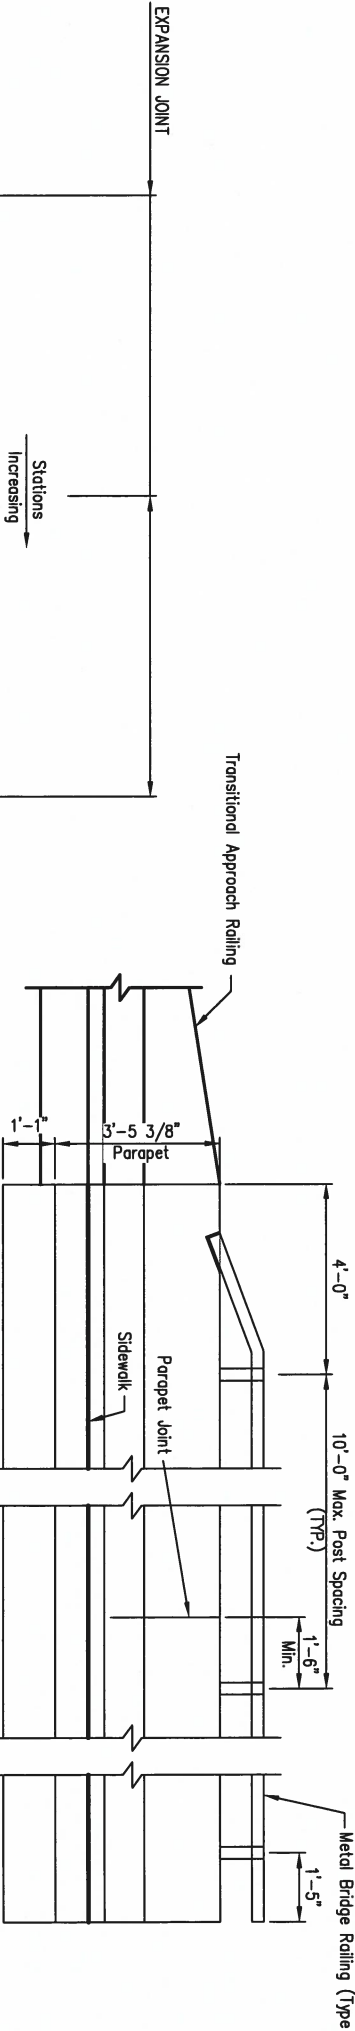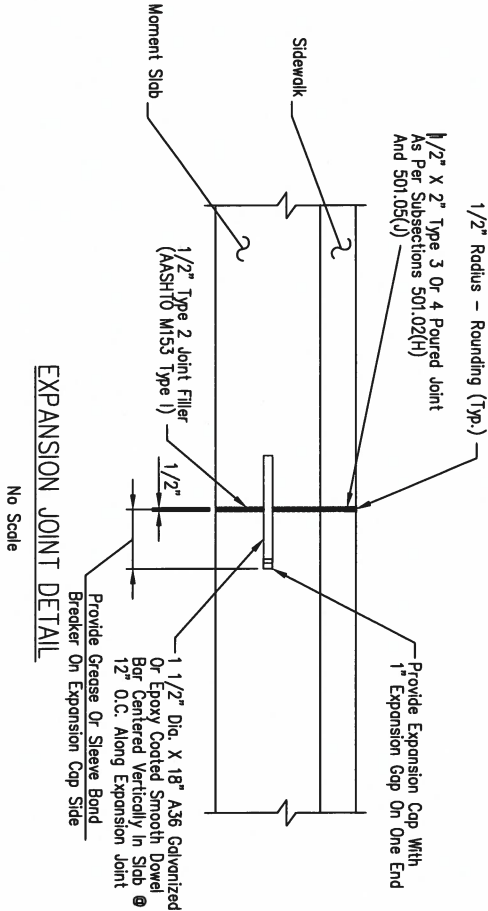

NOTE:
For details Metal Bridge Railing (Type H), see sheet 53


ELEVATION - METAL BRIDGE RAILING (TYPE H)

(Looking At Front Face Of Parapet)
Scale: 1" = 1'-0"

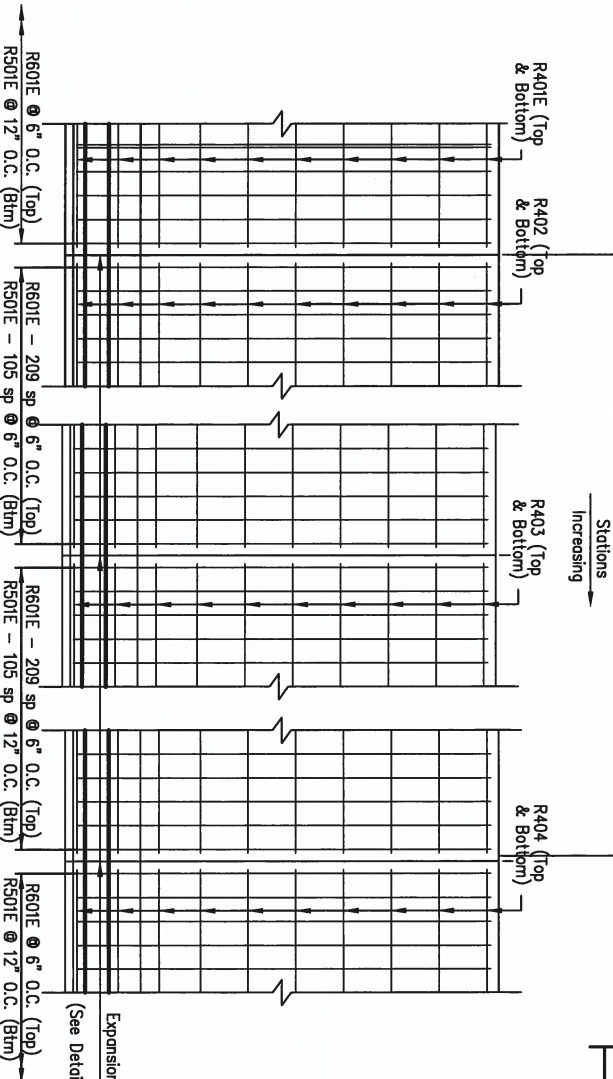

Expansion Joints
(See Detail this sheet)

BAR LIST		
MARK	NO. REQ'D	P.D.
R401E	63	40'-1"
R402E	63	36'-7"
R403E	63	36'-7"
R404E	63	38'-1"
R501E	440	8'-9"
R601E	875	10'-9"
PA01E	875	6'-8"
PA03E	9	19'-8"
PA04E	247	14'-8"
PA06E	9	12'-2"
PA07E	150	3'-10"
PS01E	875	6'-5"

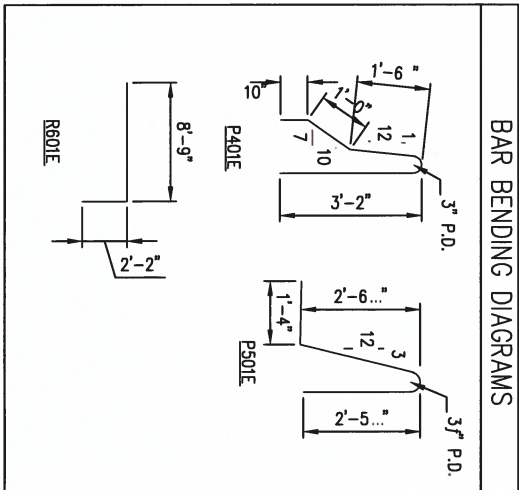

NOTE:
Dimensions of bars in "BAR BENDING DIAGRAMS" are out-to-out.

LEGEND

EF = Each Face

PLAN MOMENT SLAB - NORTHWEST MSE WALL

SHEET 6 OF 7
ROUTE SEC.
CITY OF LITTLE ROCK
LITTLE ROCK, ARK



DRAWN BY: GDP DATE: 10/22/15 FILENAME: MSE 6 OF 7 WALL DTL(NW)
CHECKED BY: DB DATE: 10/22/15 SCALE: 1/2" = 1'-0"
DESIGNED BY: MB DATE: 10/22/15
BRIDGE NO. — DRAWING NO.


DATE	DATE	DATE	DATE	FED. ROAD DIST. NO.	STATE	FED. AID PROJ. NO.	SHEET NO.	TOTAL SHEETS
REvised	FILED	REvised	FILED	6	AR			
10/22/15	1/16/17	6/13/17		JOB. NO.	060907	57	67	
2/19/16								
5/19/16								

1 MSE (NE) RETAINING WALL DETAILS

NOTE:
Metal Bridge Railing (Type H) not shown for clarity.

CL Full-Depth Parapet Joint (1/2" Wide)
Stop at top of moment slab.
CL Partial-Depth Parapet Joint (1/2" to 1" Max.)
Stop 1'-10" from top of moment slab.


Transition from Bridge Wing to MSE Wall

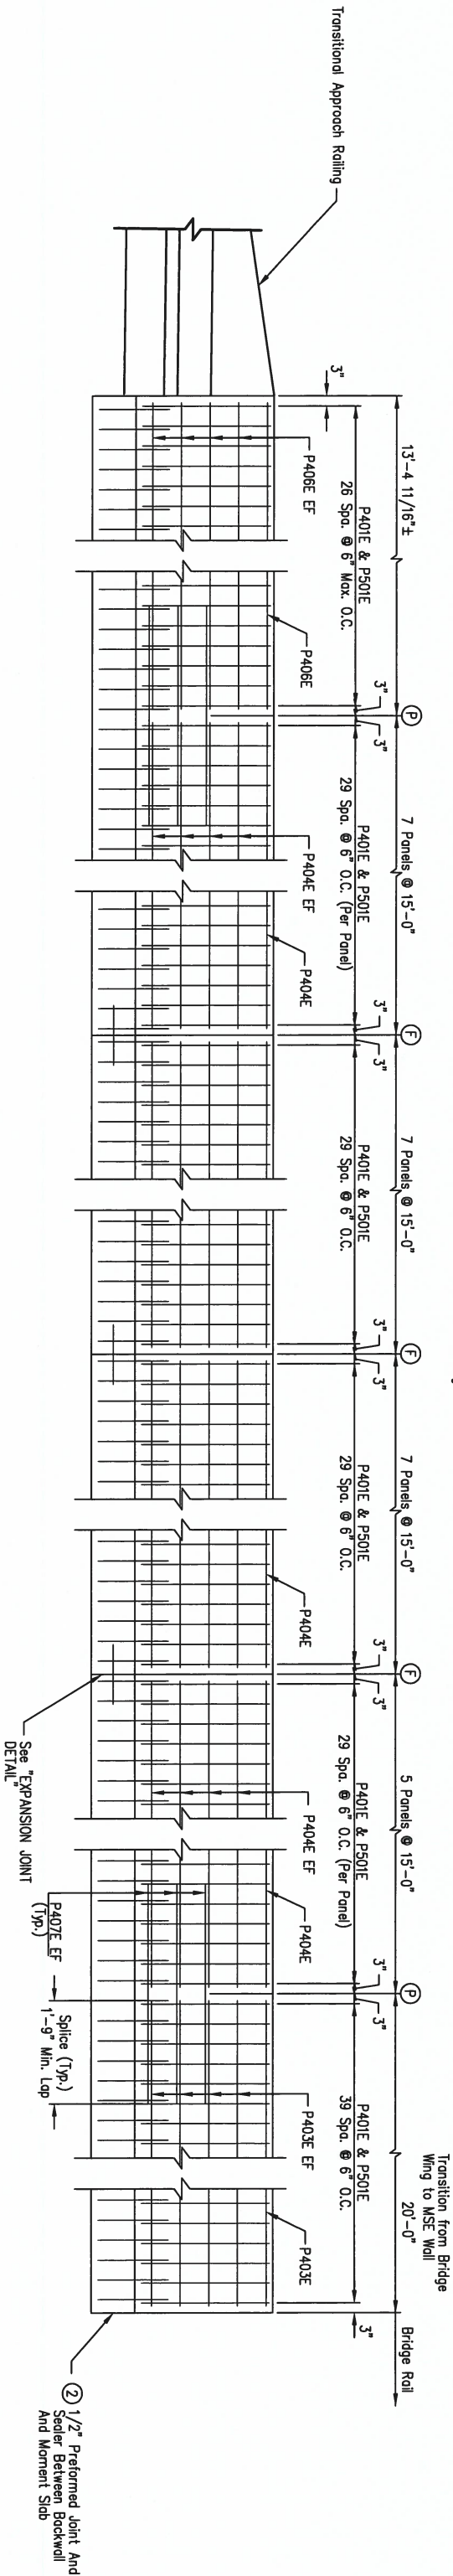

NOTES:
For moment slab reinforcing details, see sheet 33.


PARAPET REINFORCING DETAILS

(Looking At Front Face Of Parapet)
Scale: 1/2" = 1'-0"

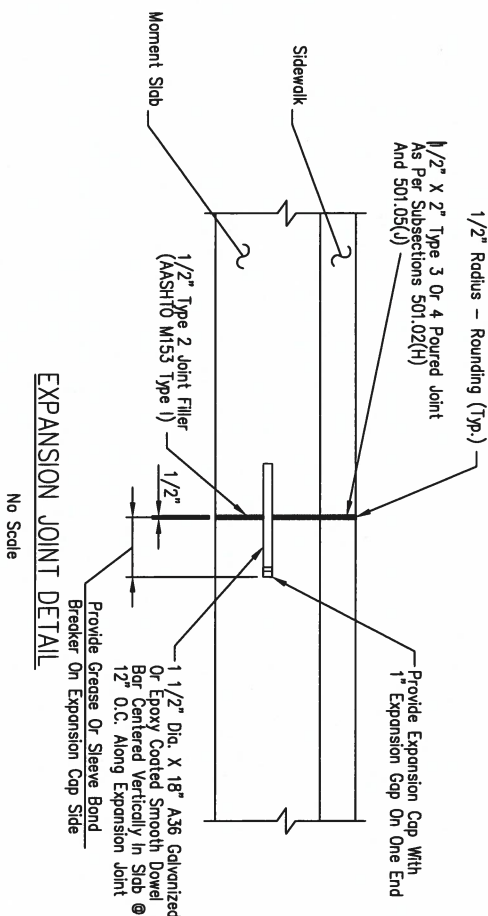

EXPANSION JOINT DETAIL


No Scale

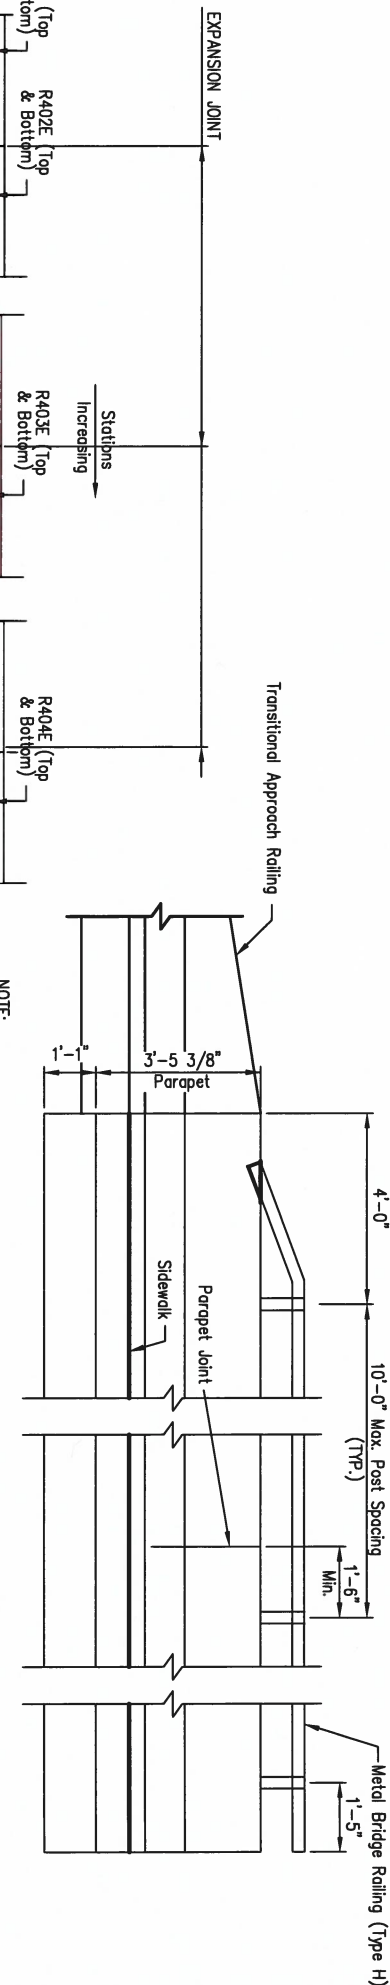

NOTE:
For details Metal Bridge Railing (Type H), see sheet 33

ELEVATION - METAL BRIDGE RAILING (TYPE H)


(Looking At Front Face Of Parapet)
Scale: 1/2" = 1'-0"

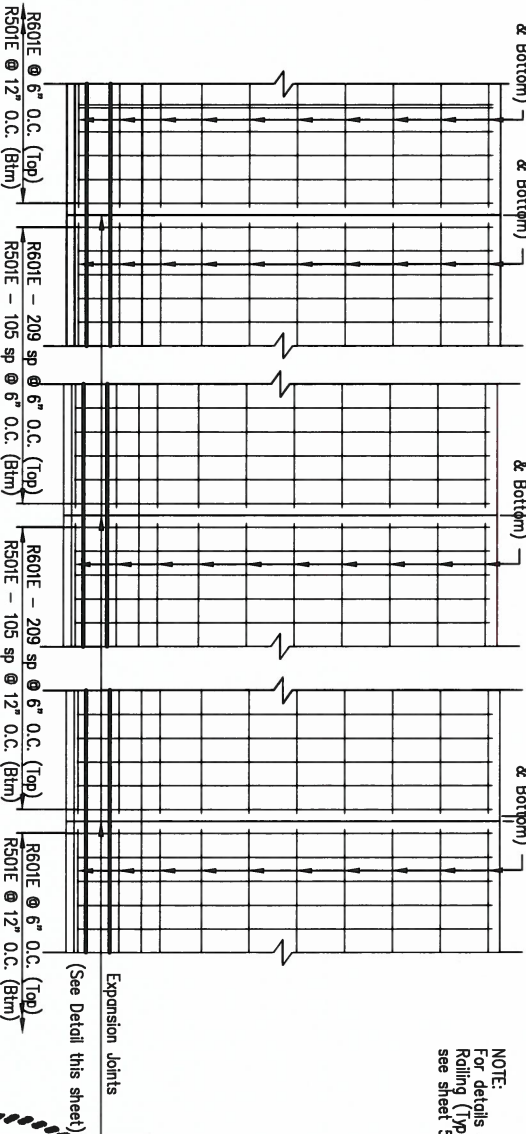

PLAN MOMENT SLAB - NORTHEAST MSE WALL

MARK	NO. REC'D	LENGTH	P.D.
R401E	63	41'-1"	Sir.
R402E	63	36'-7"	Sir.
R403E	63	36'-7"	Sir.
R404E	63	33'-3"	Sir.
R501E	426	8'-9"	Sir.
R501E	847	10'-9"	4 1/2"
P401E	847	6'-8"	3"
P403E	9	19'-8"	Sir.
P404E	234	14'-8"	Sir.
P406E	9	13'-0"	Sir.
P407E	144	3'-10"	Sir.
P501E	847	6'-5"	3 3/4"


BAR BENDING DIAGRAMS

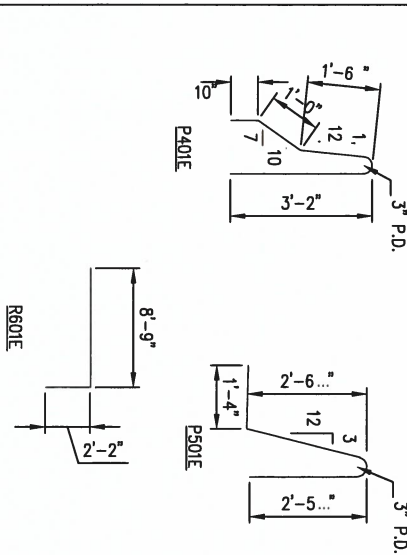


NOTE:
Dimensions of bars in "BAR BENDING DIAGRAMS" are out-to-out.


LEGEND


EF = Each Face


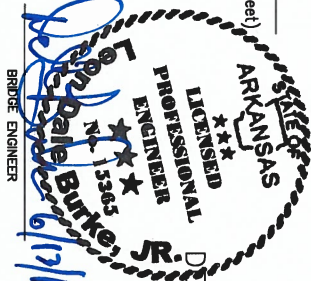


SHEET 7 OF 7
ROUTE SEC.
CITY OF LITTLE ROCK
LITTLE ROCK, ARK
DRAWN BY: GDP DATE: 10/22/15 FILENAME: MSE 7 OF 7 WALL DTL(NE)
CHECKED BY: DB DATE: 10/22/15 SCALE: 1/2" = 1'-0"
DESIGNED BY: MB DATE: 10/22/15
BRIDGE NO. - DRAWING NO.

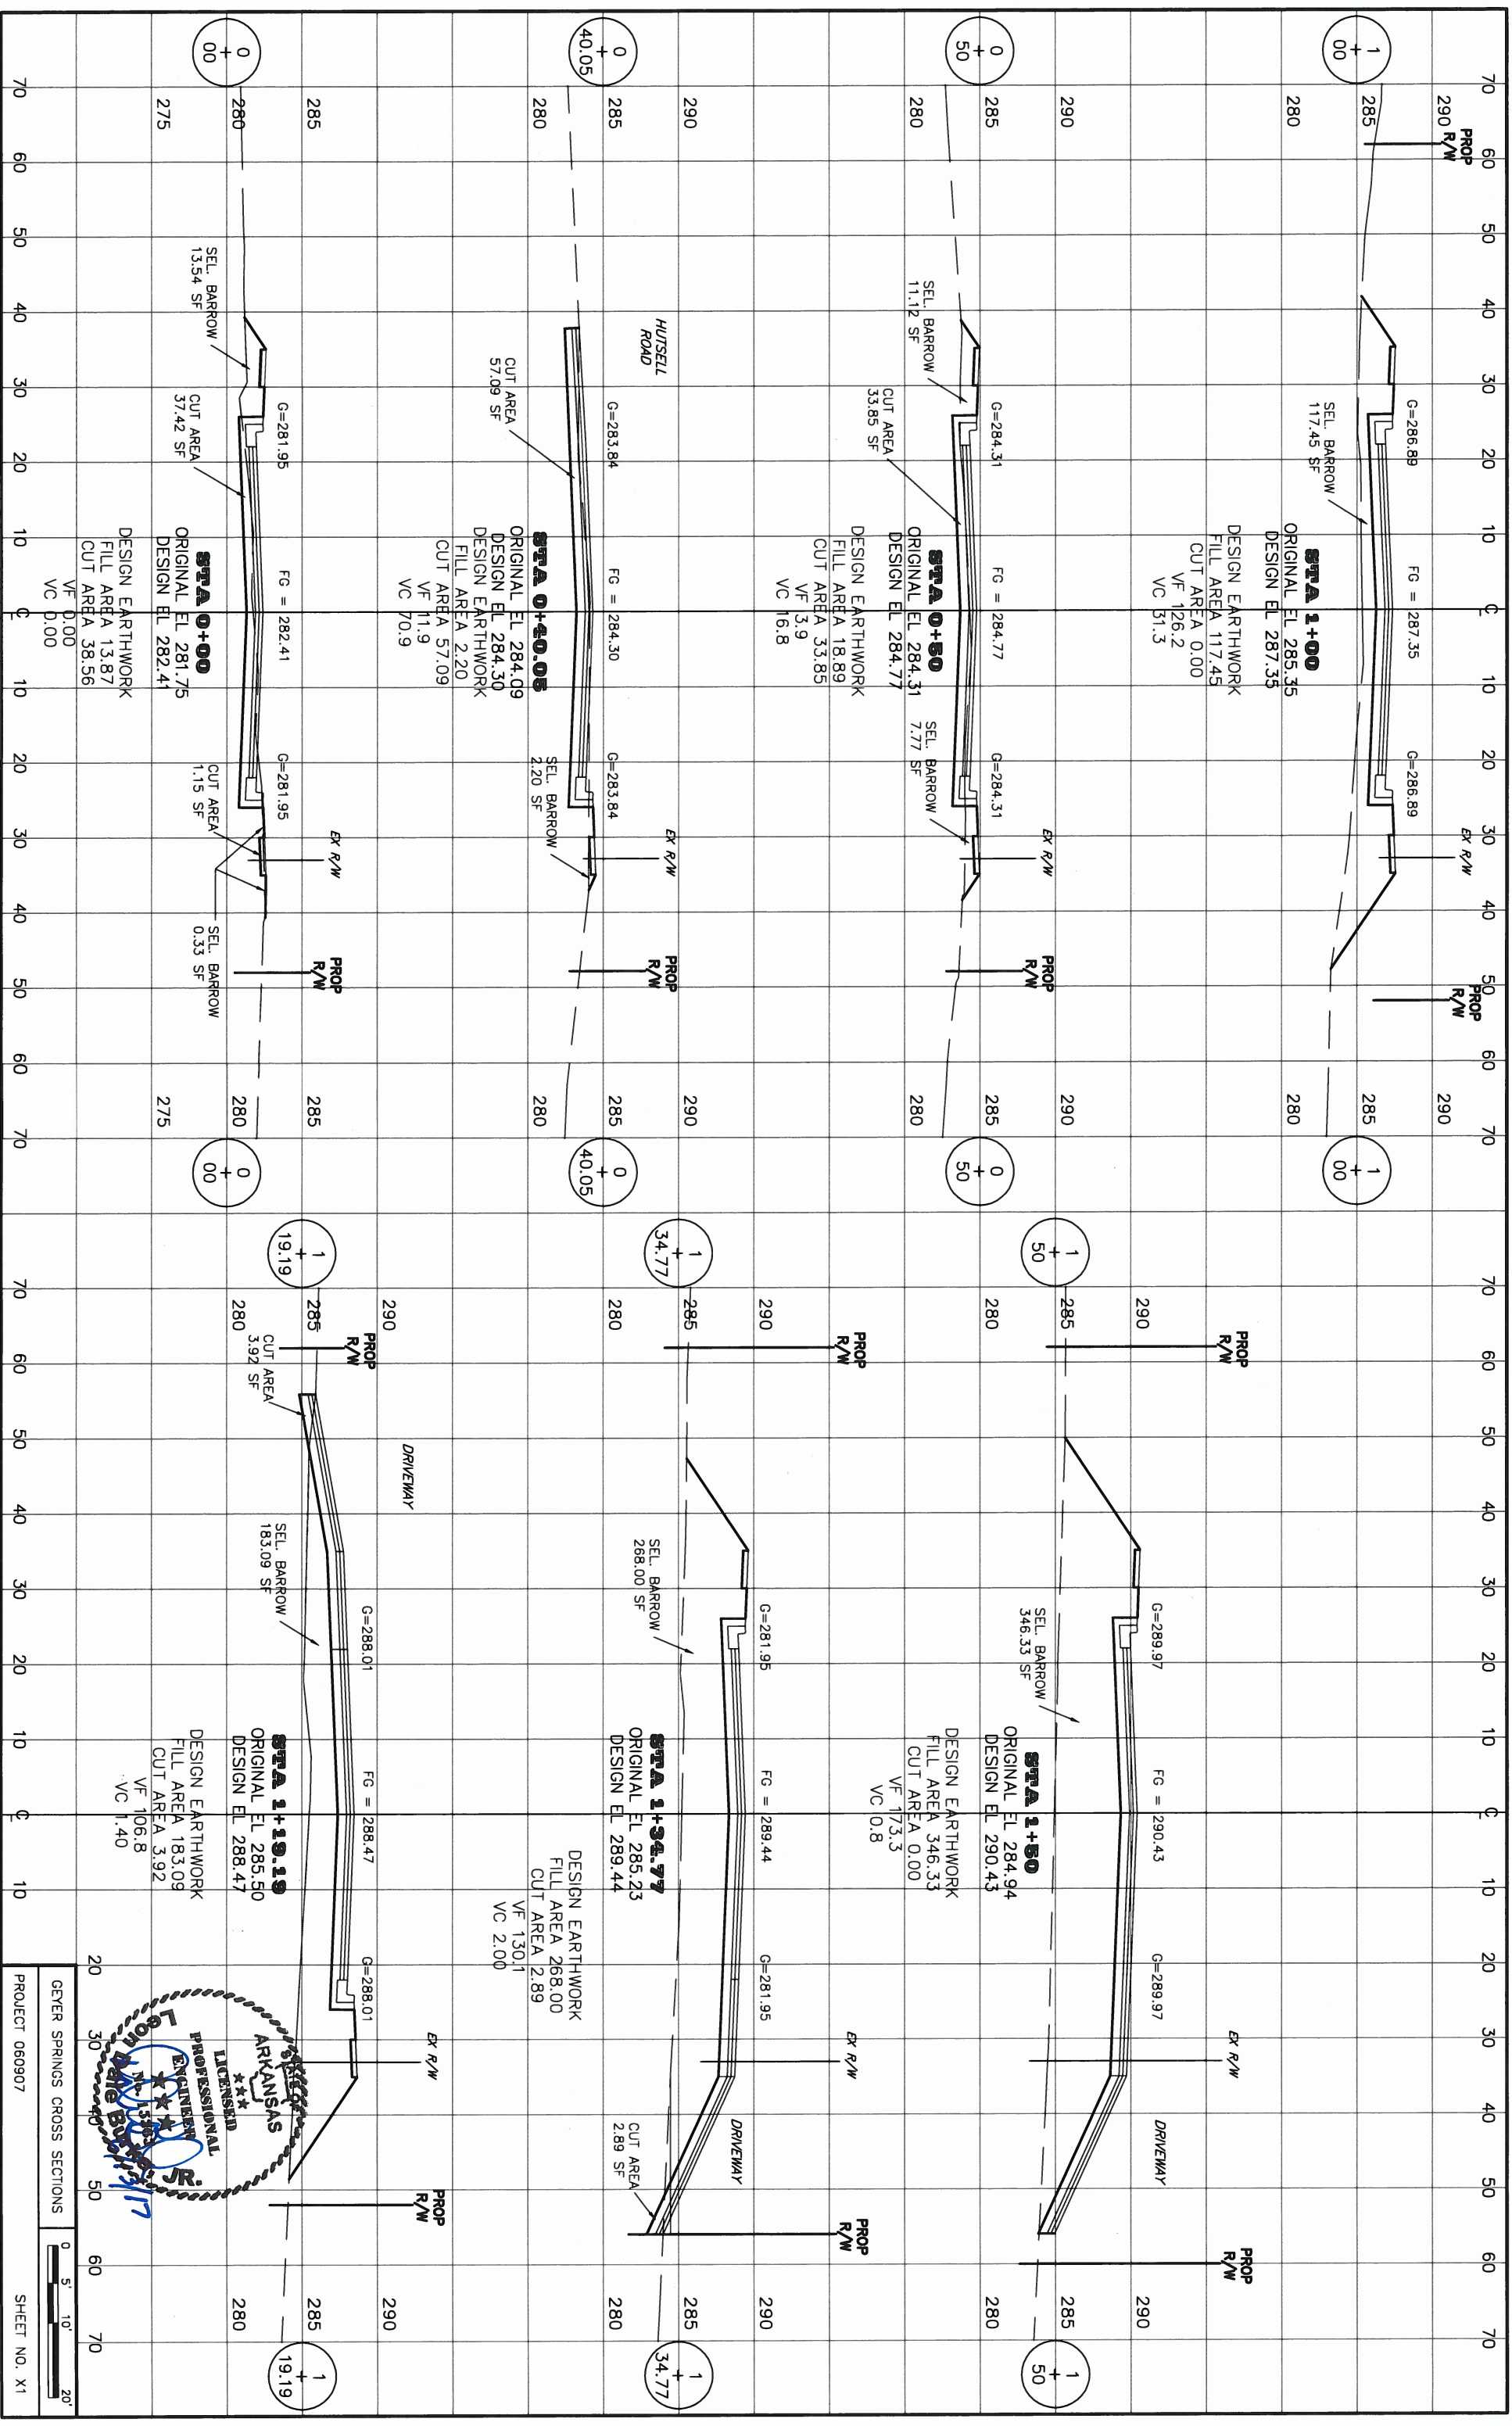

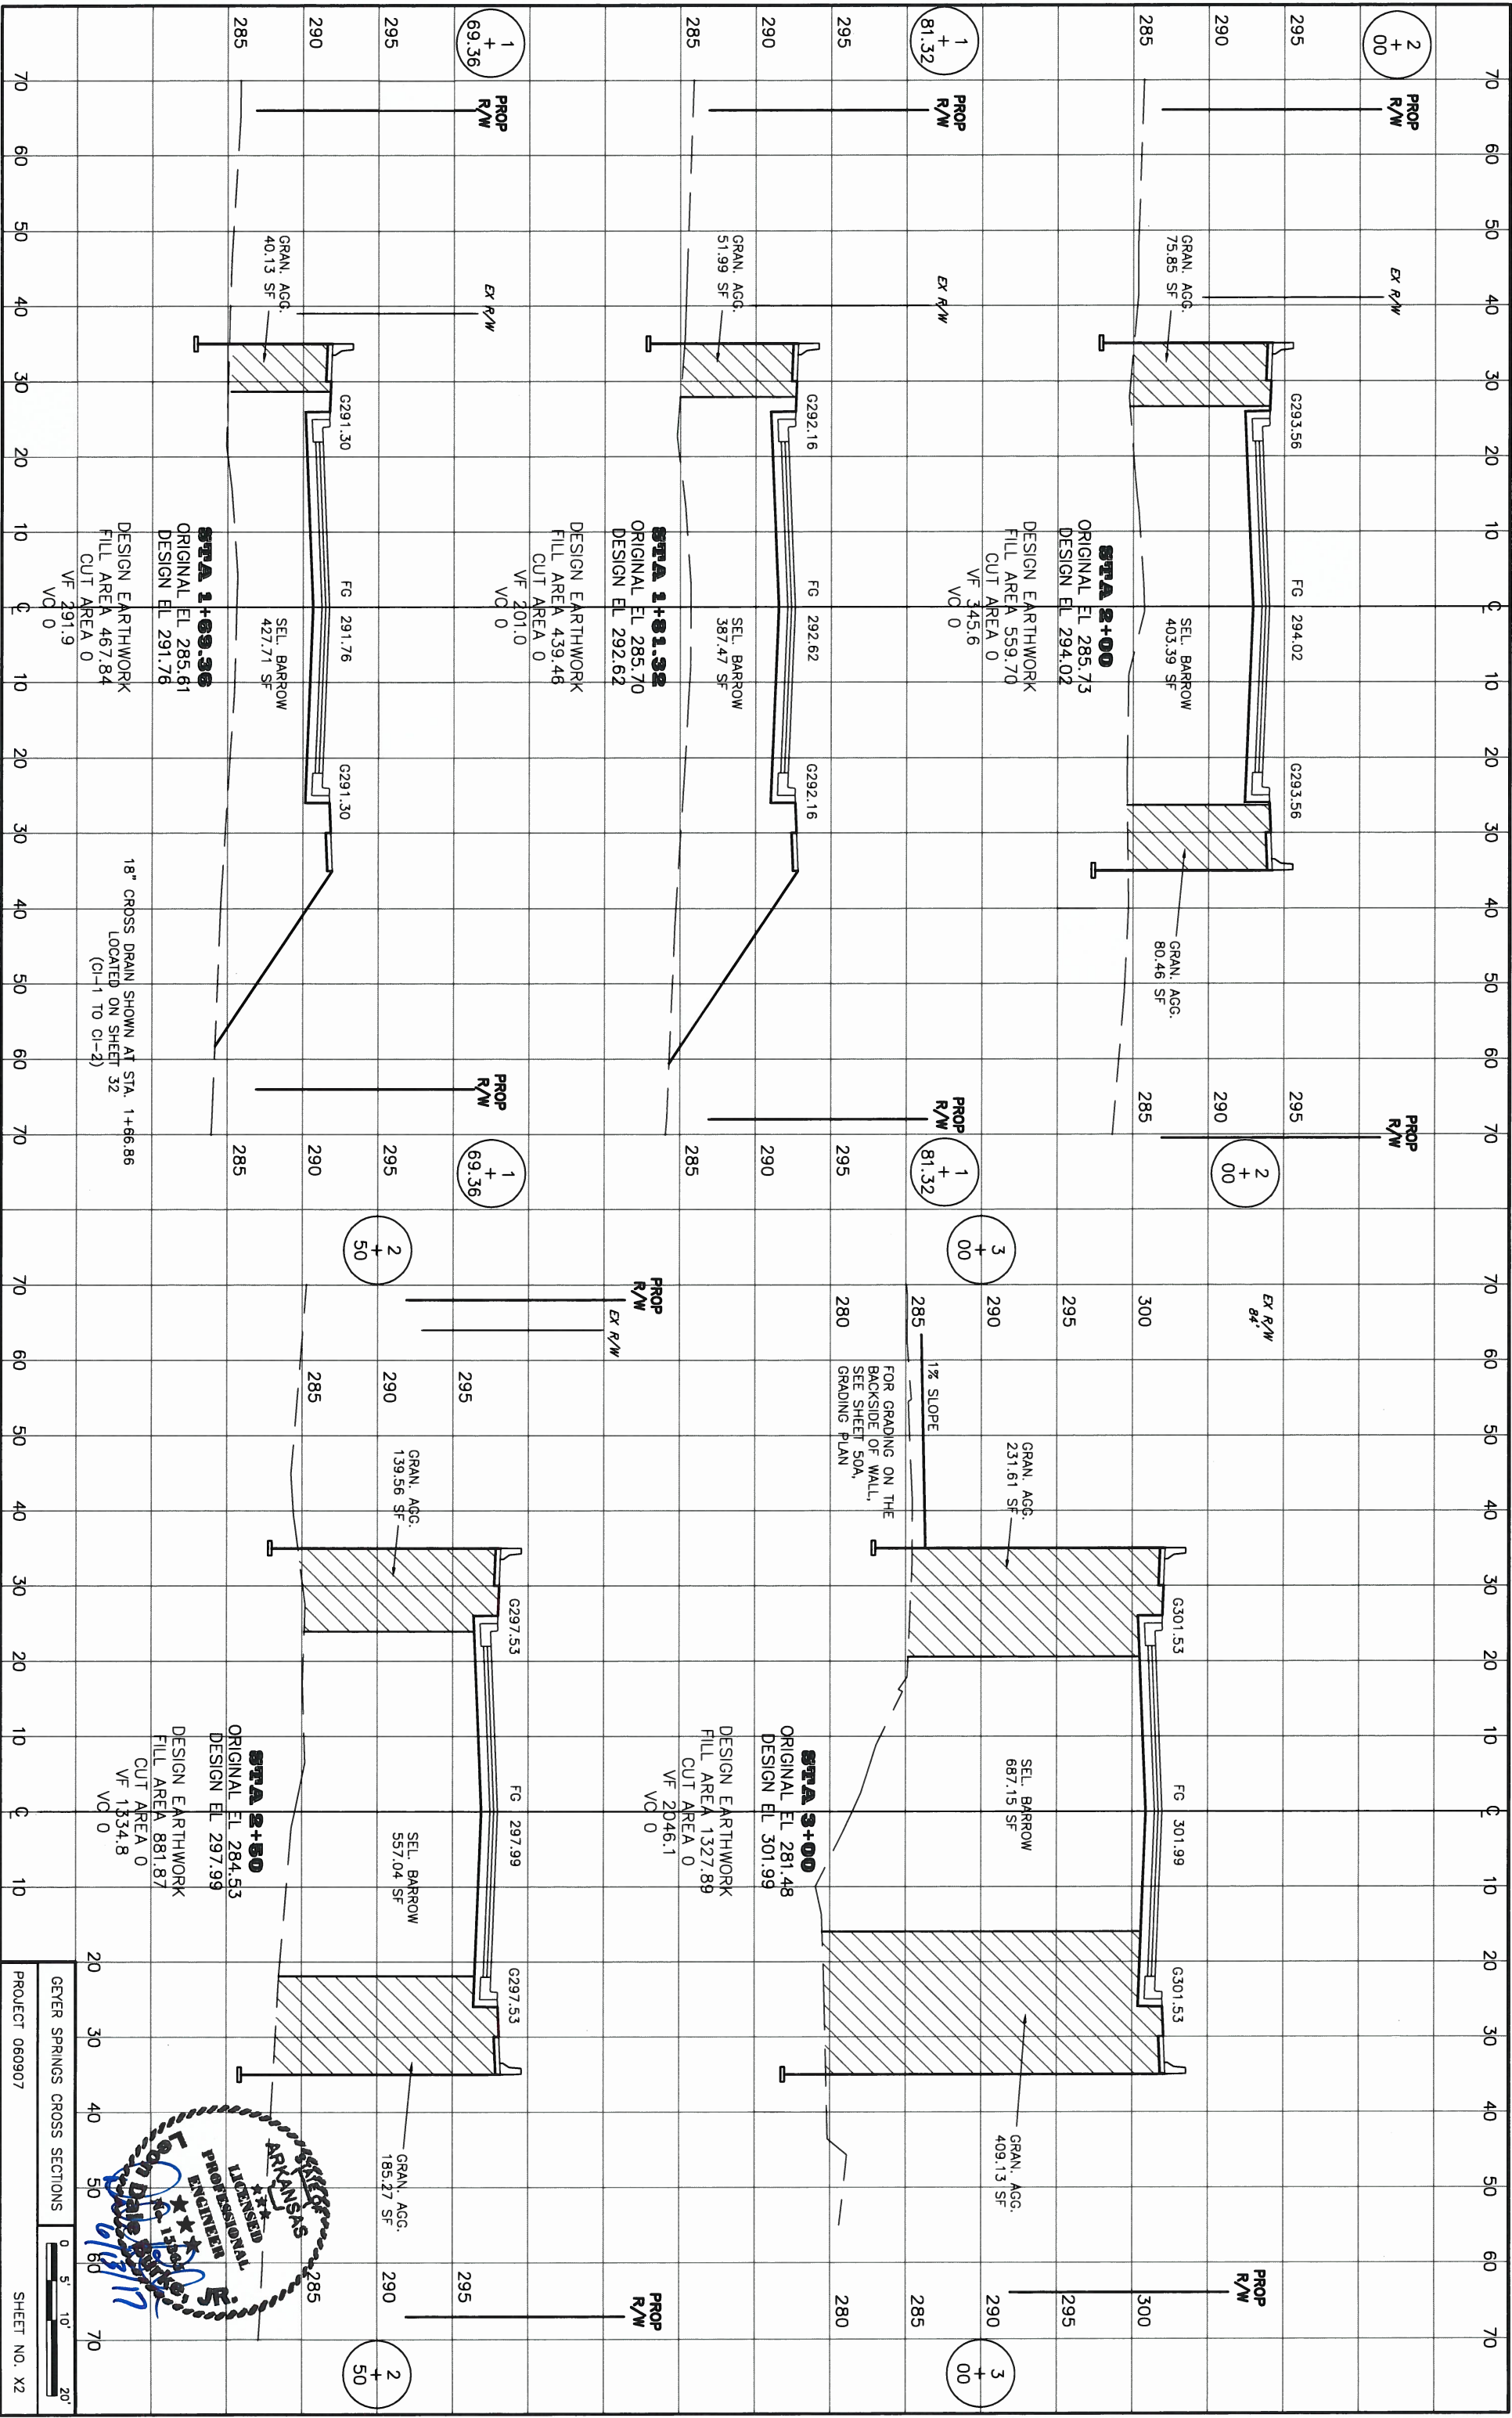

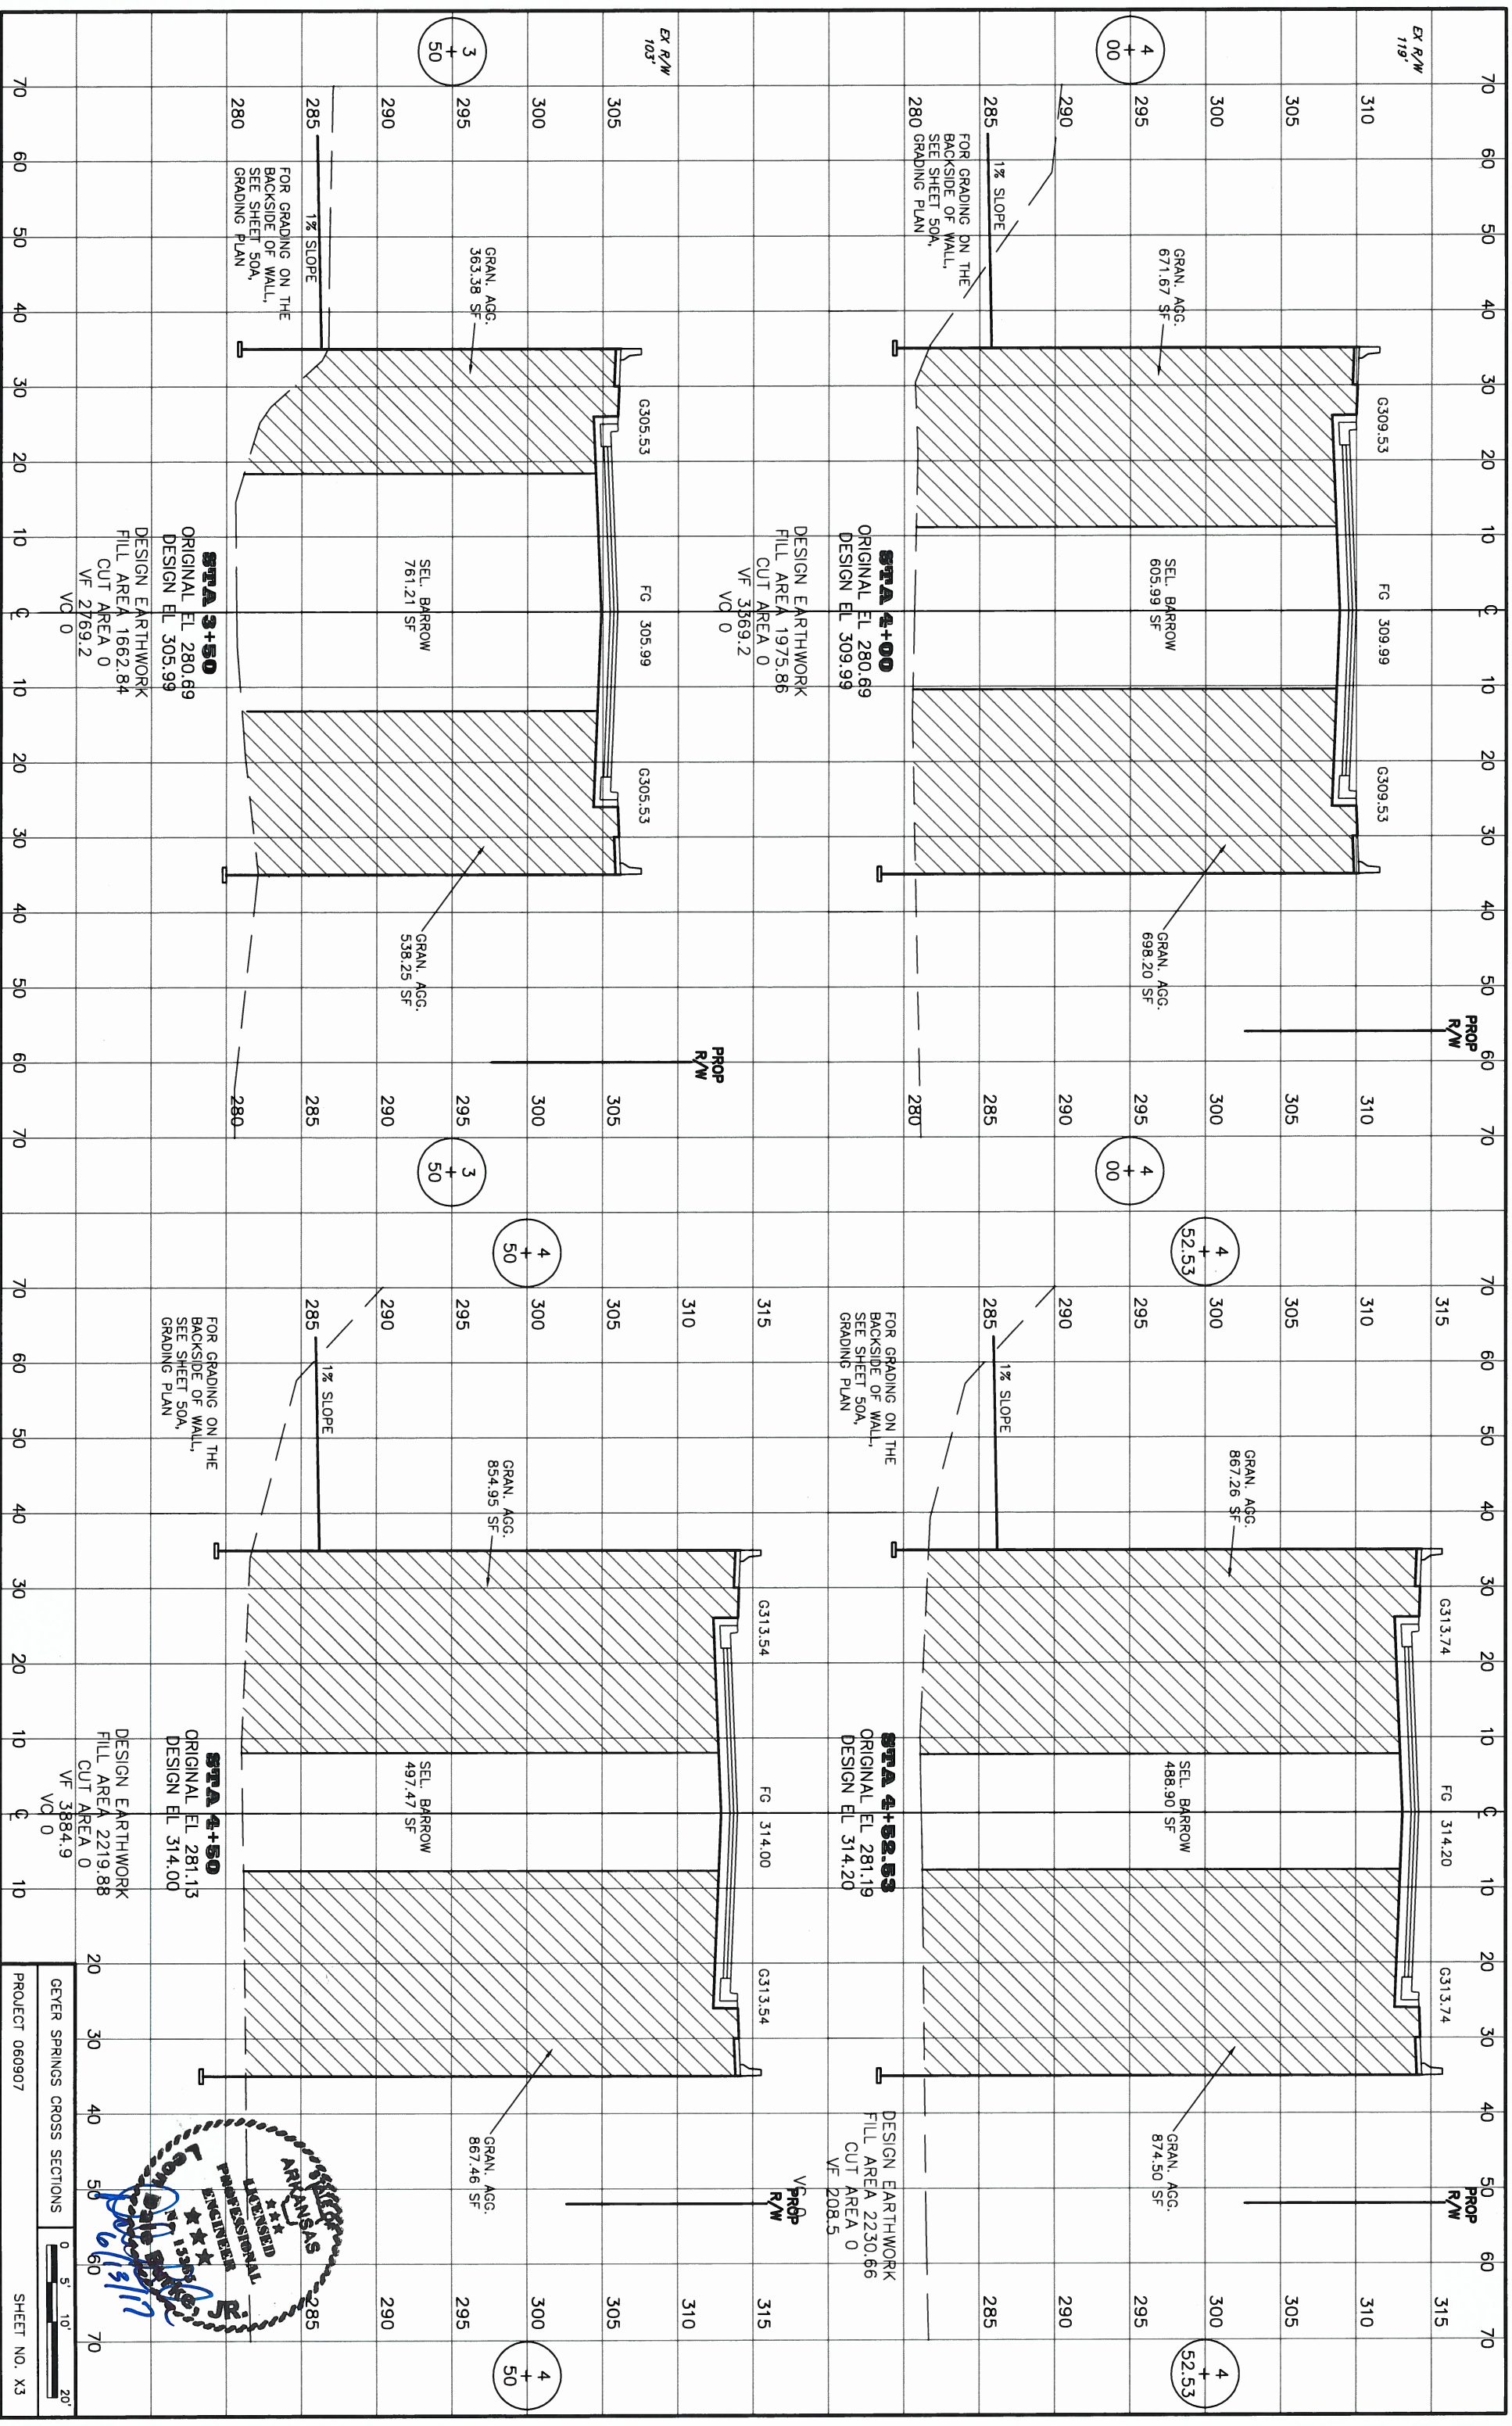


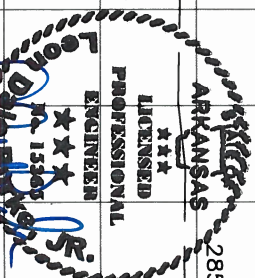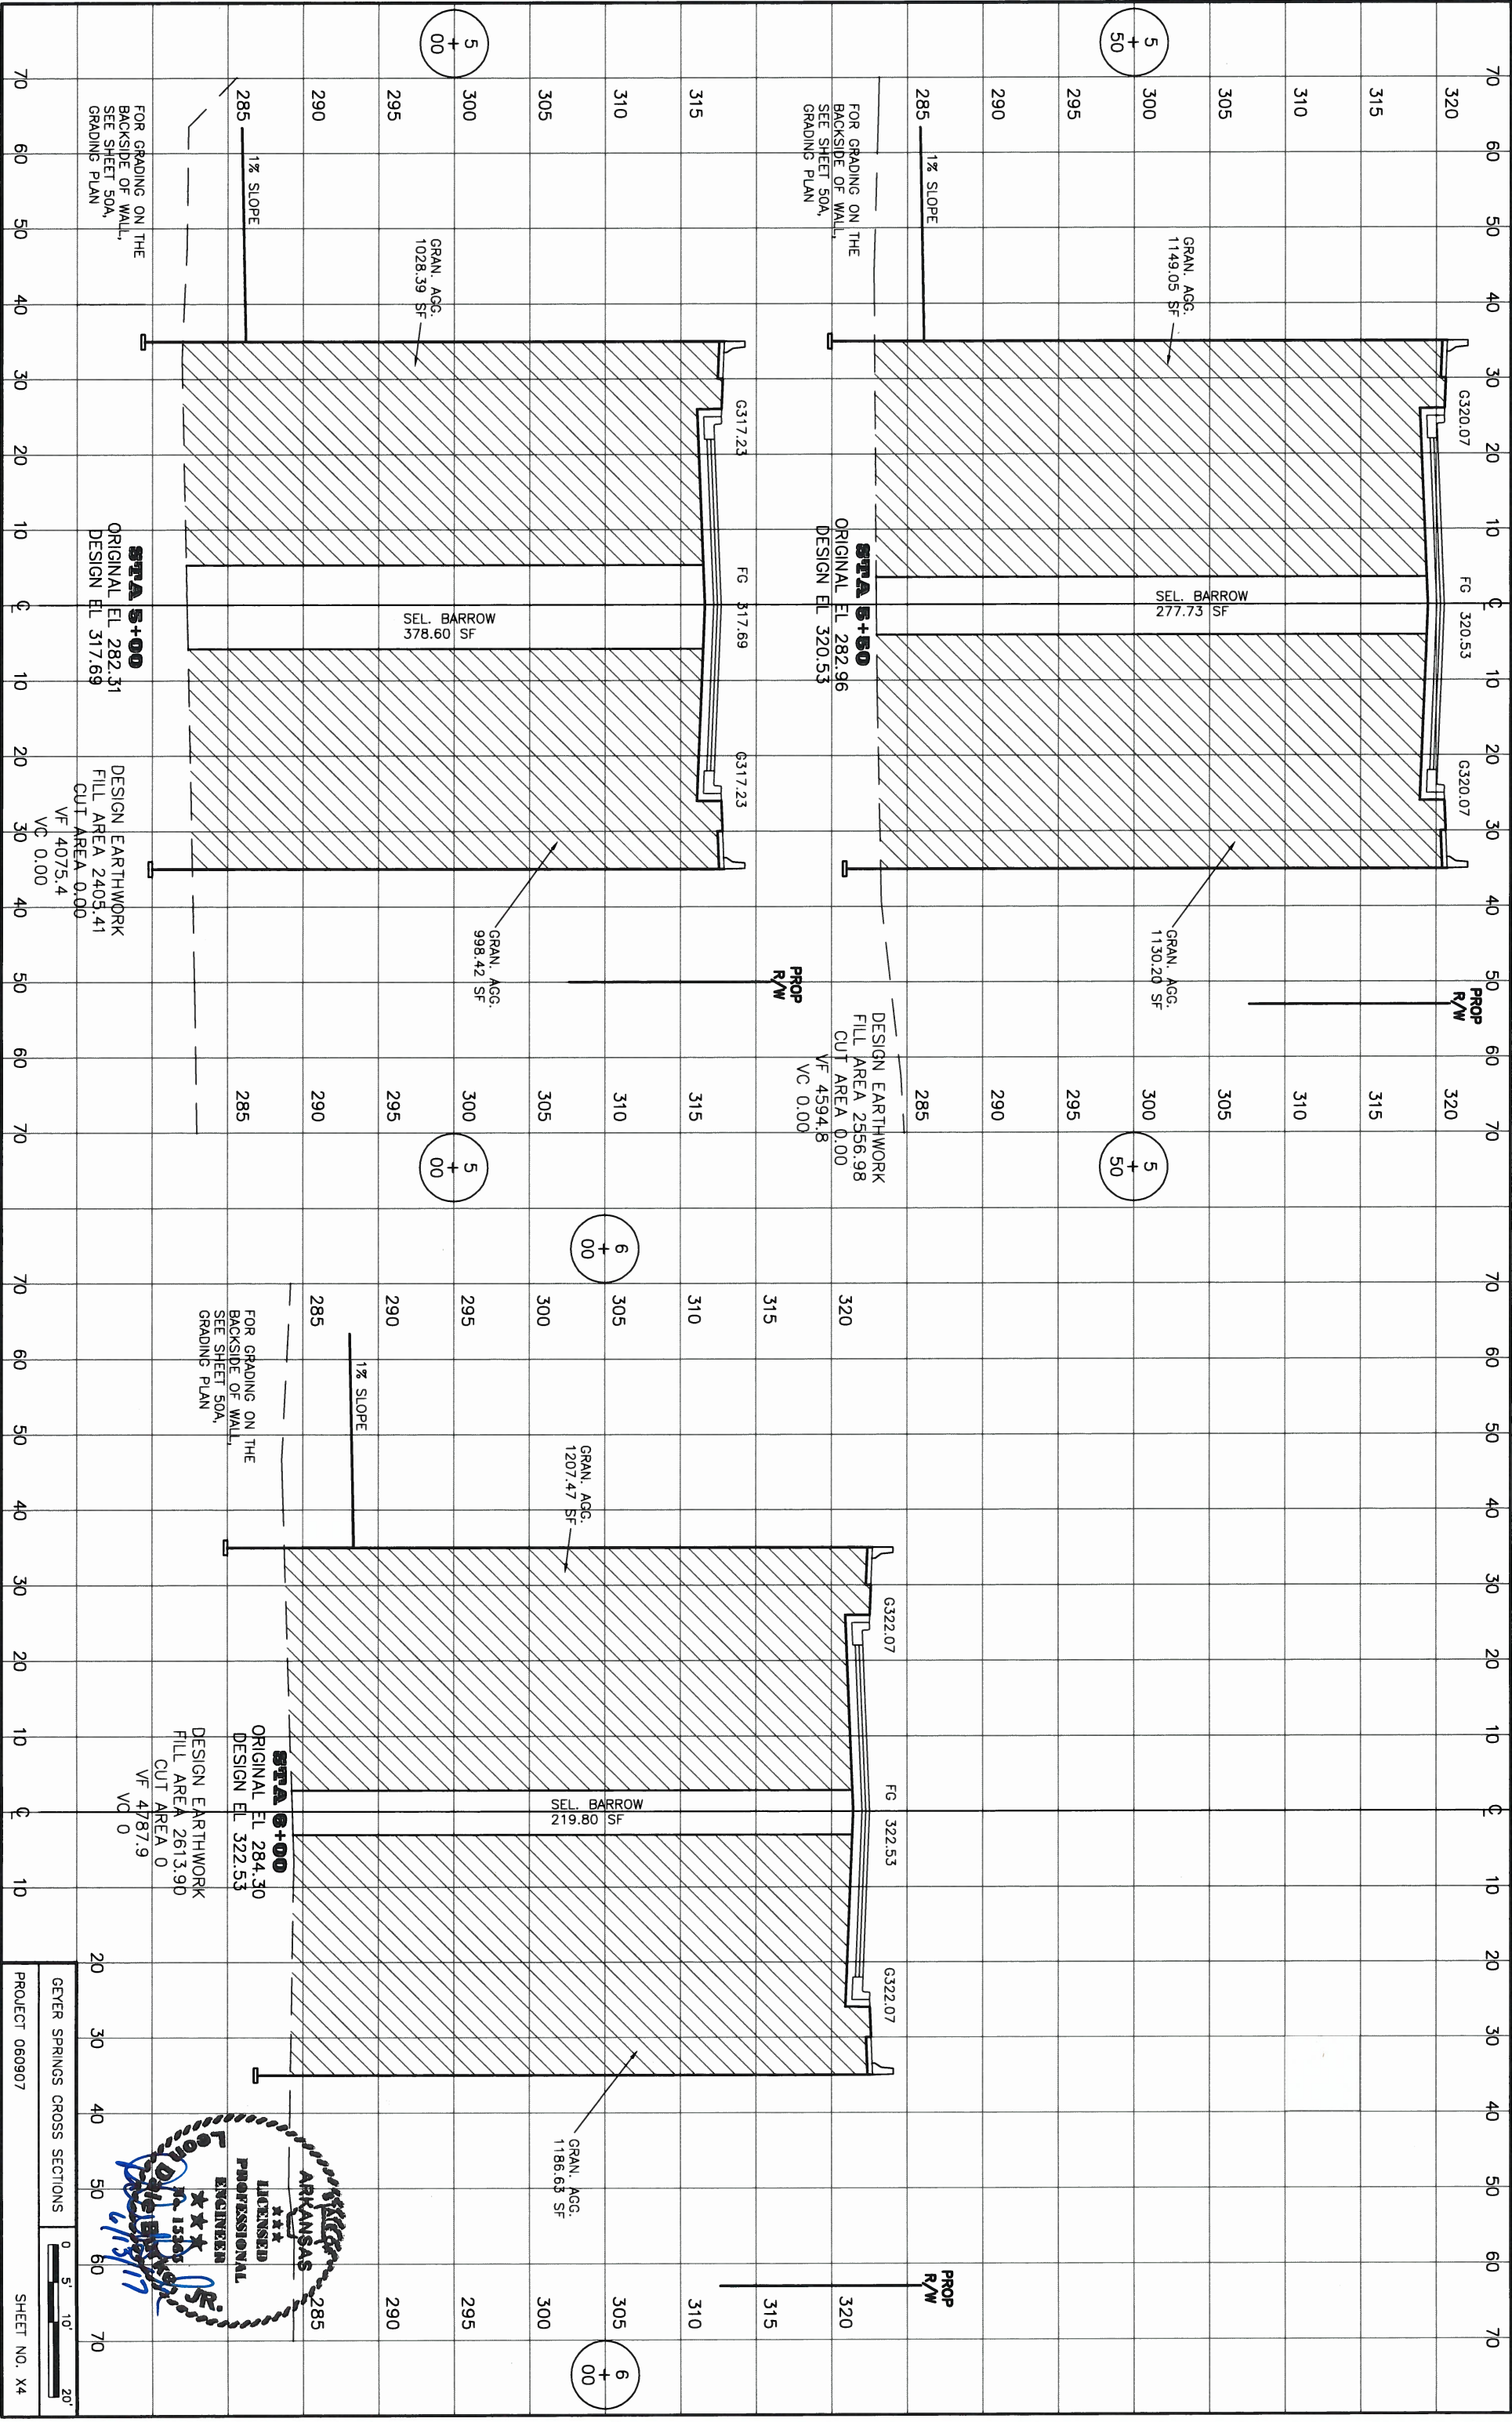




GEYER SPRINGS CROSS SECTIONS

PROJECT 060907

SHEET NO. X4

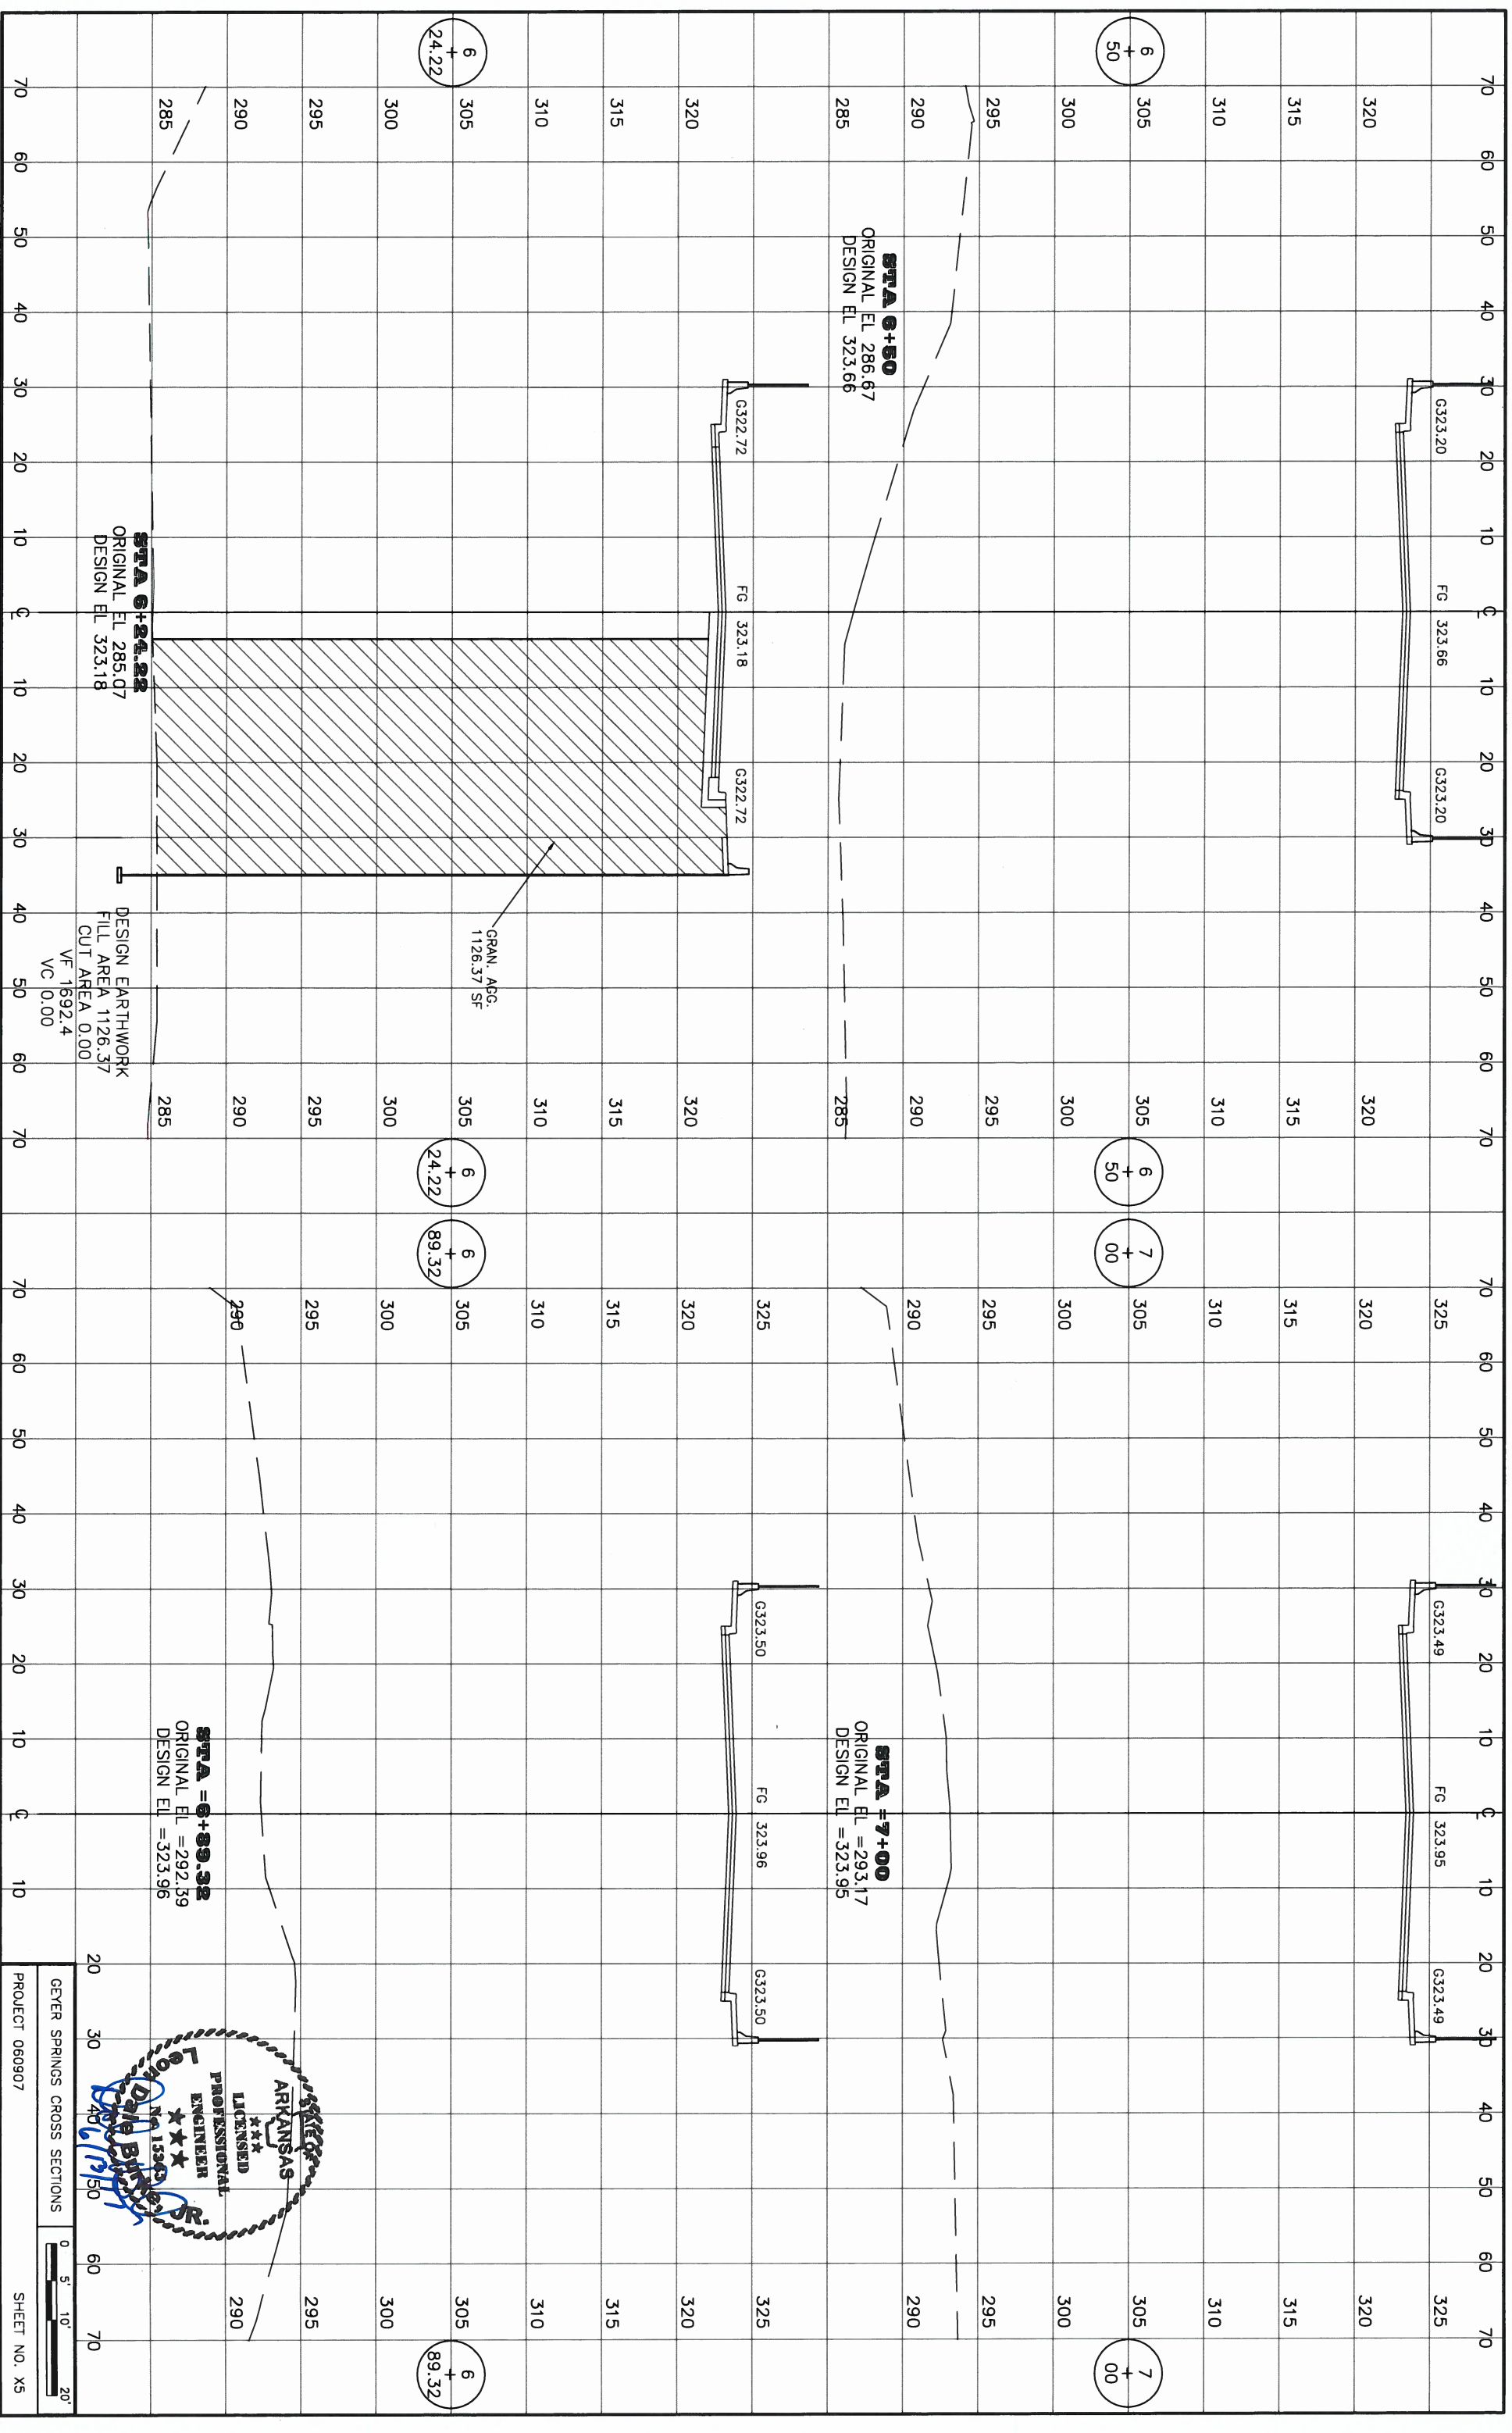

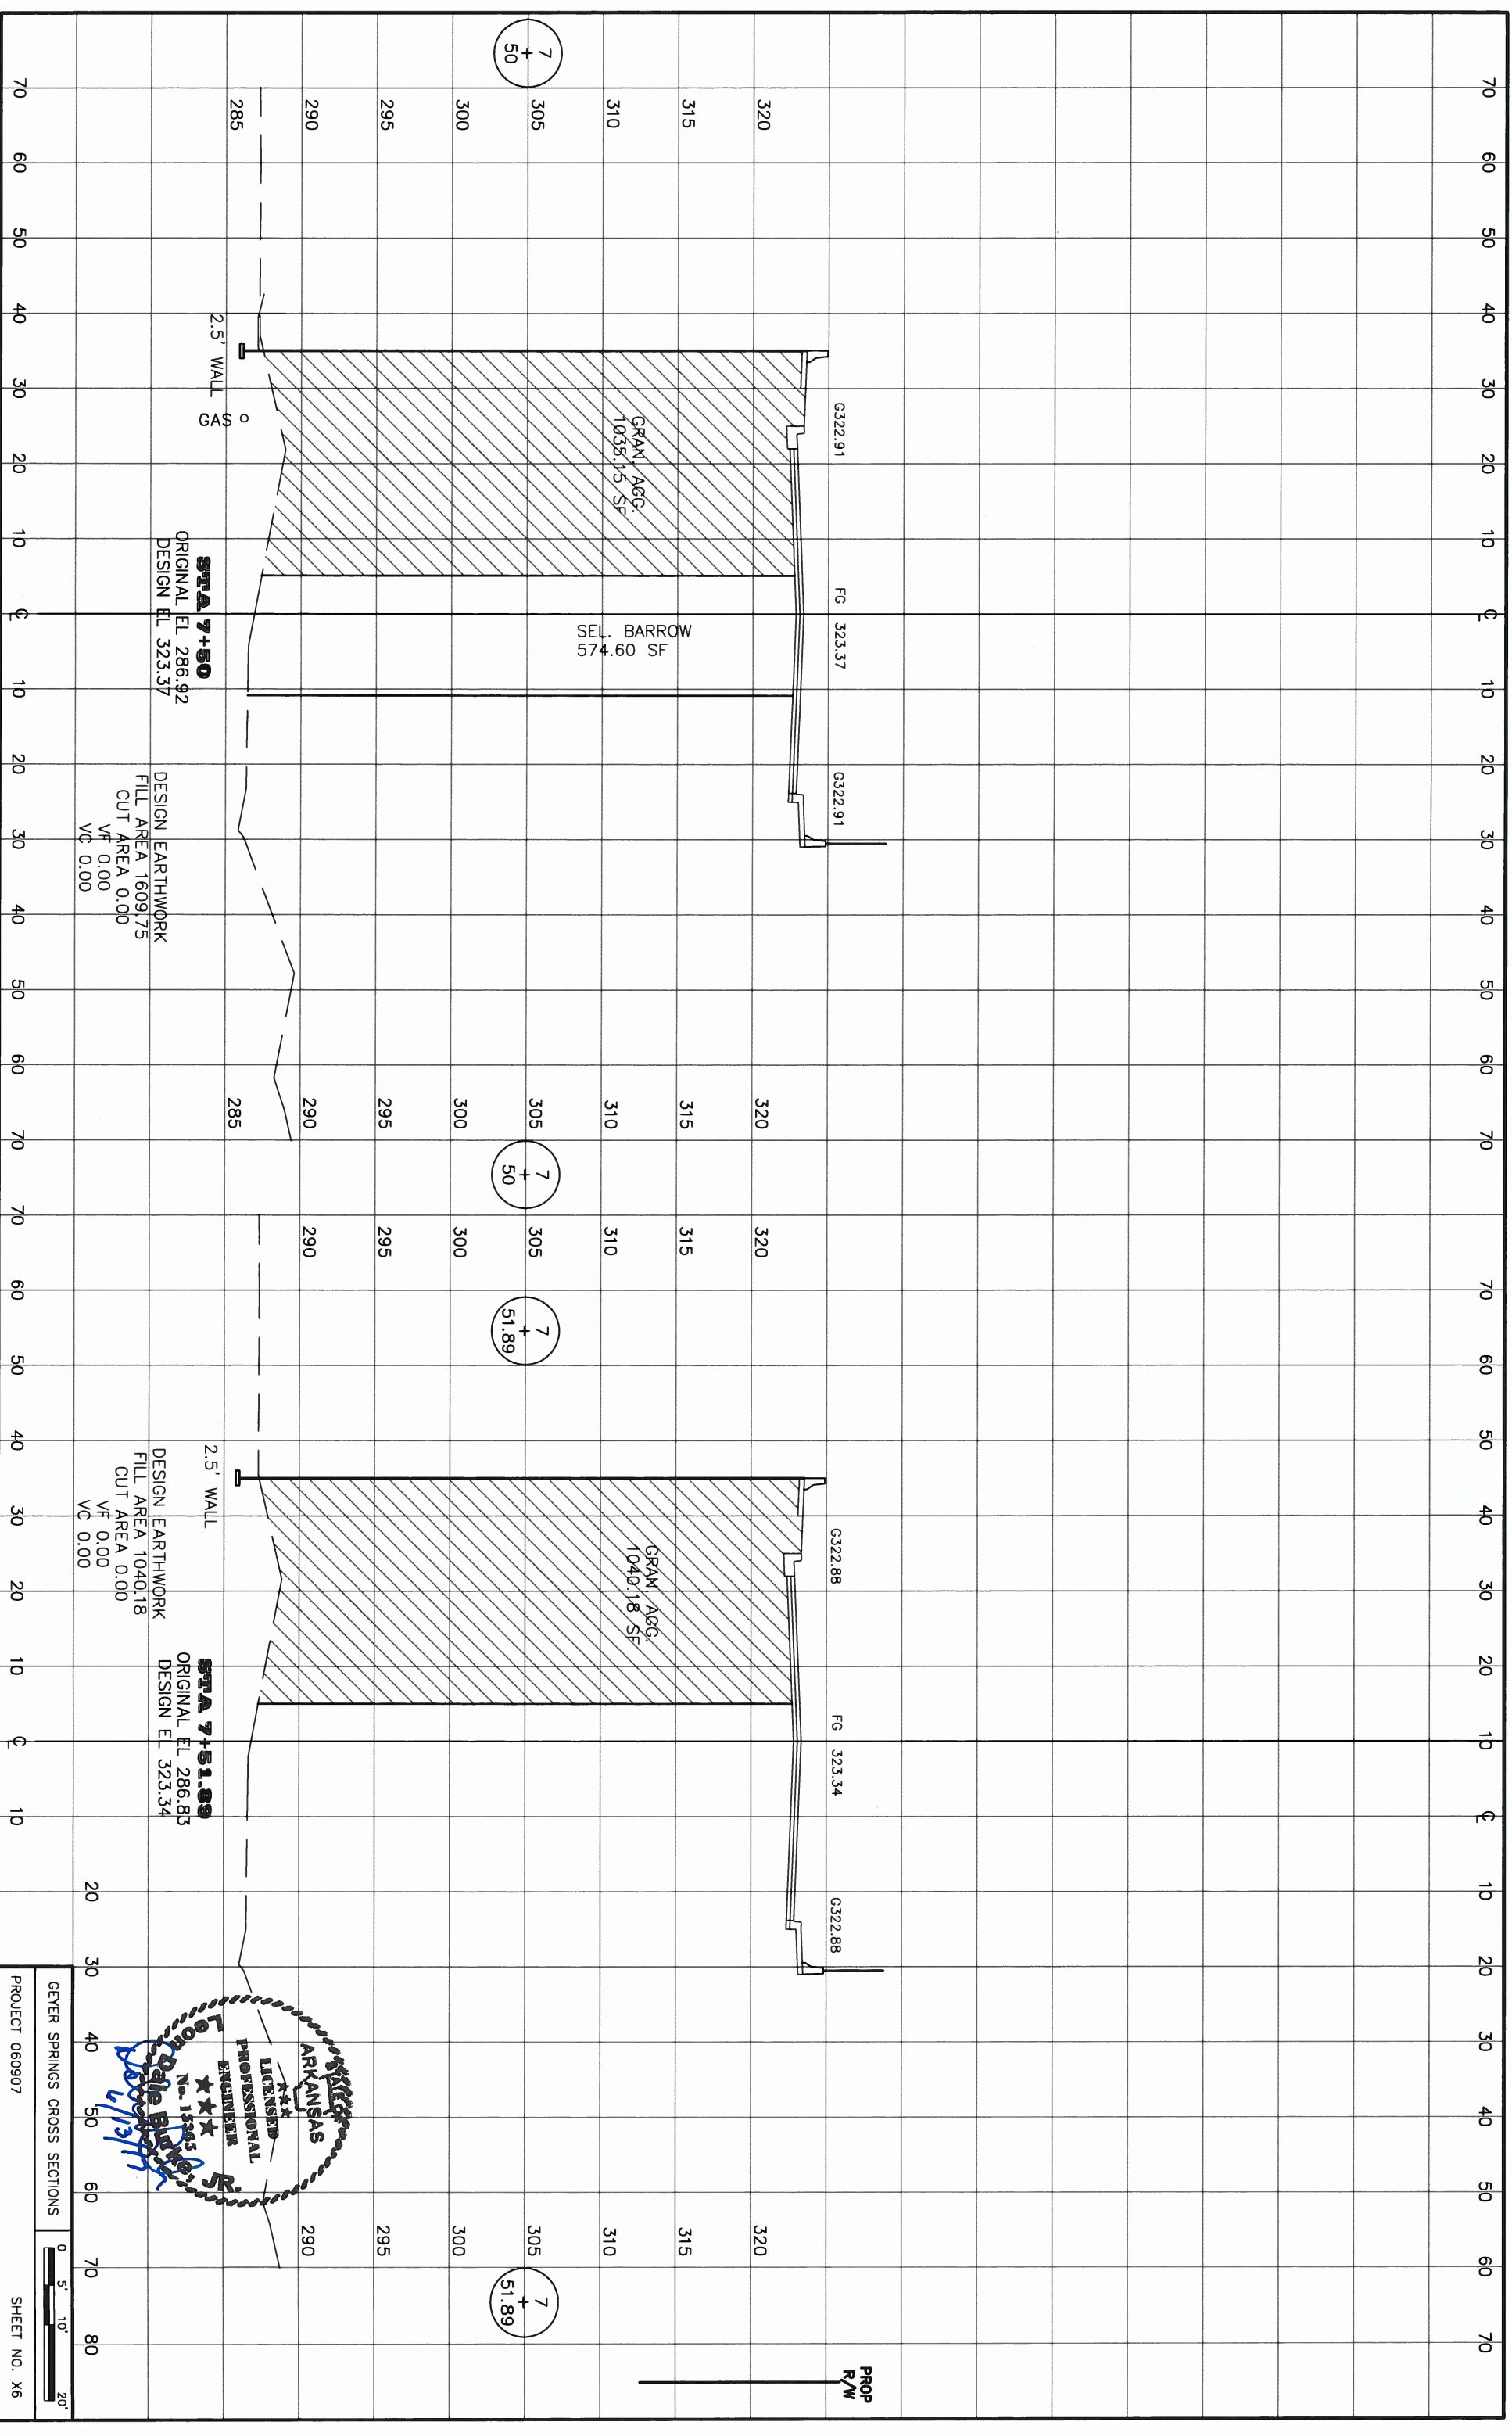


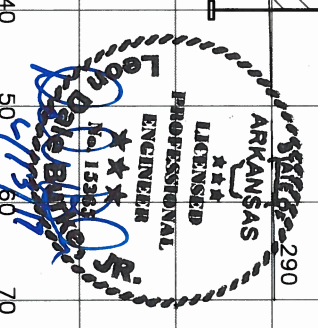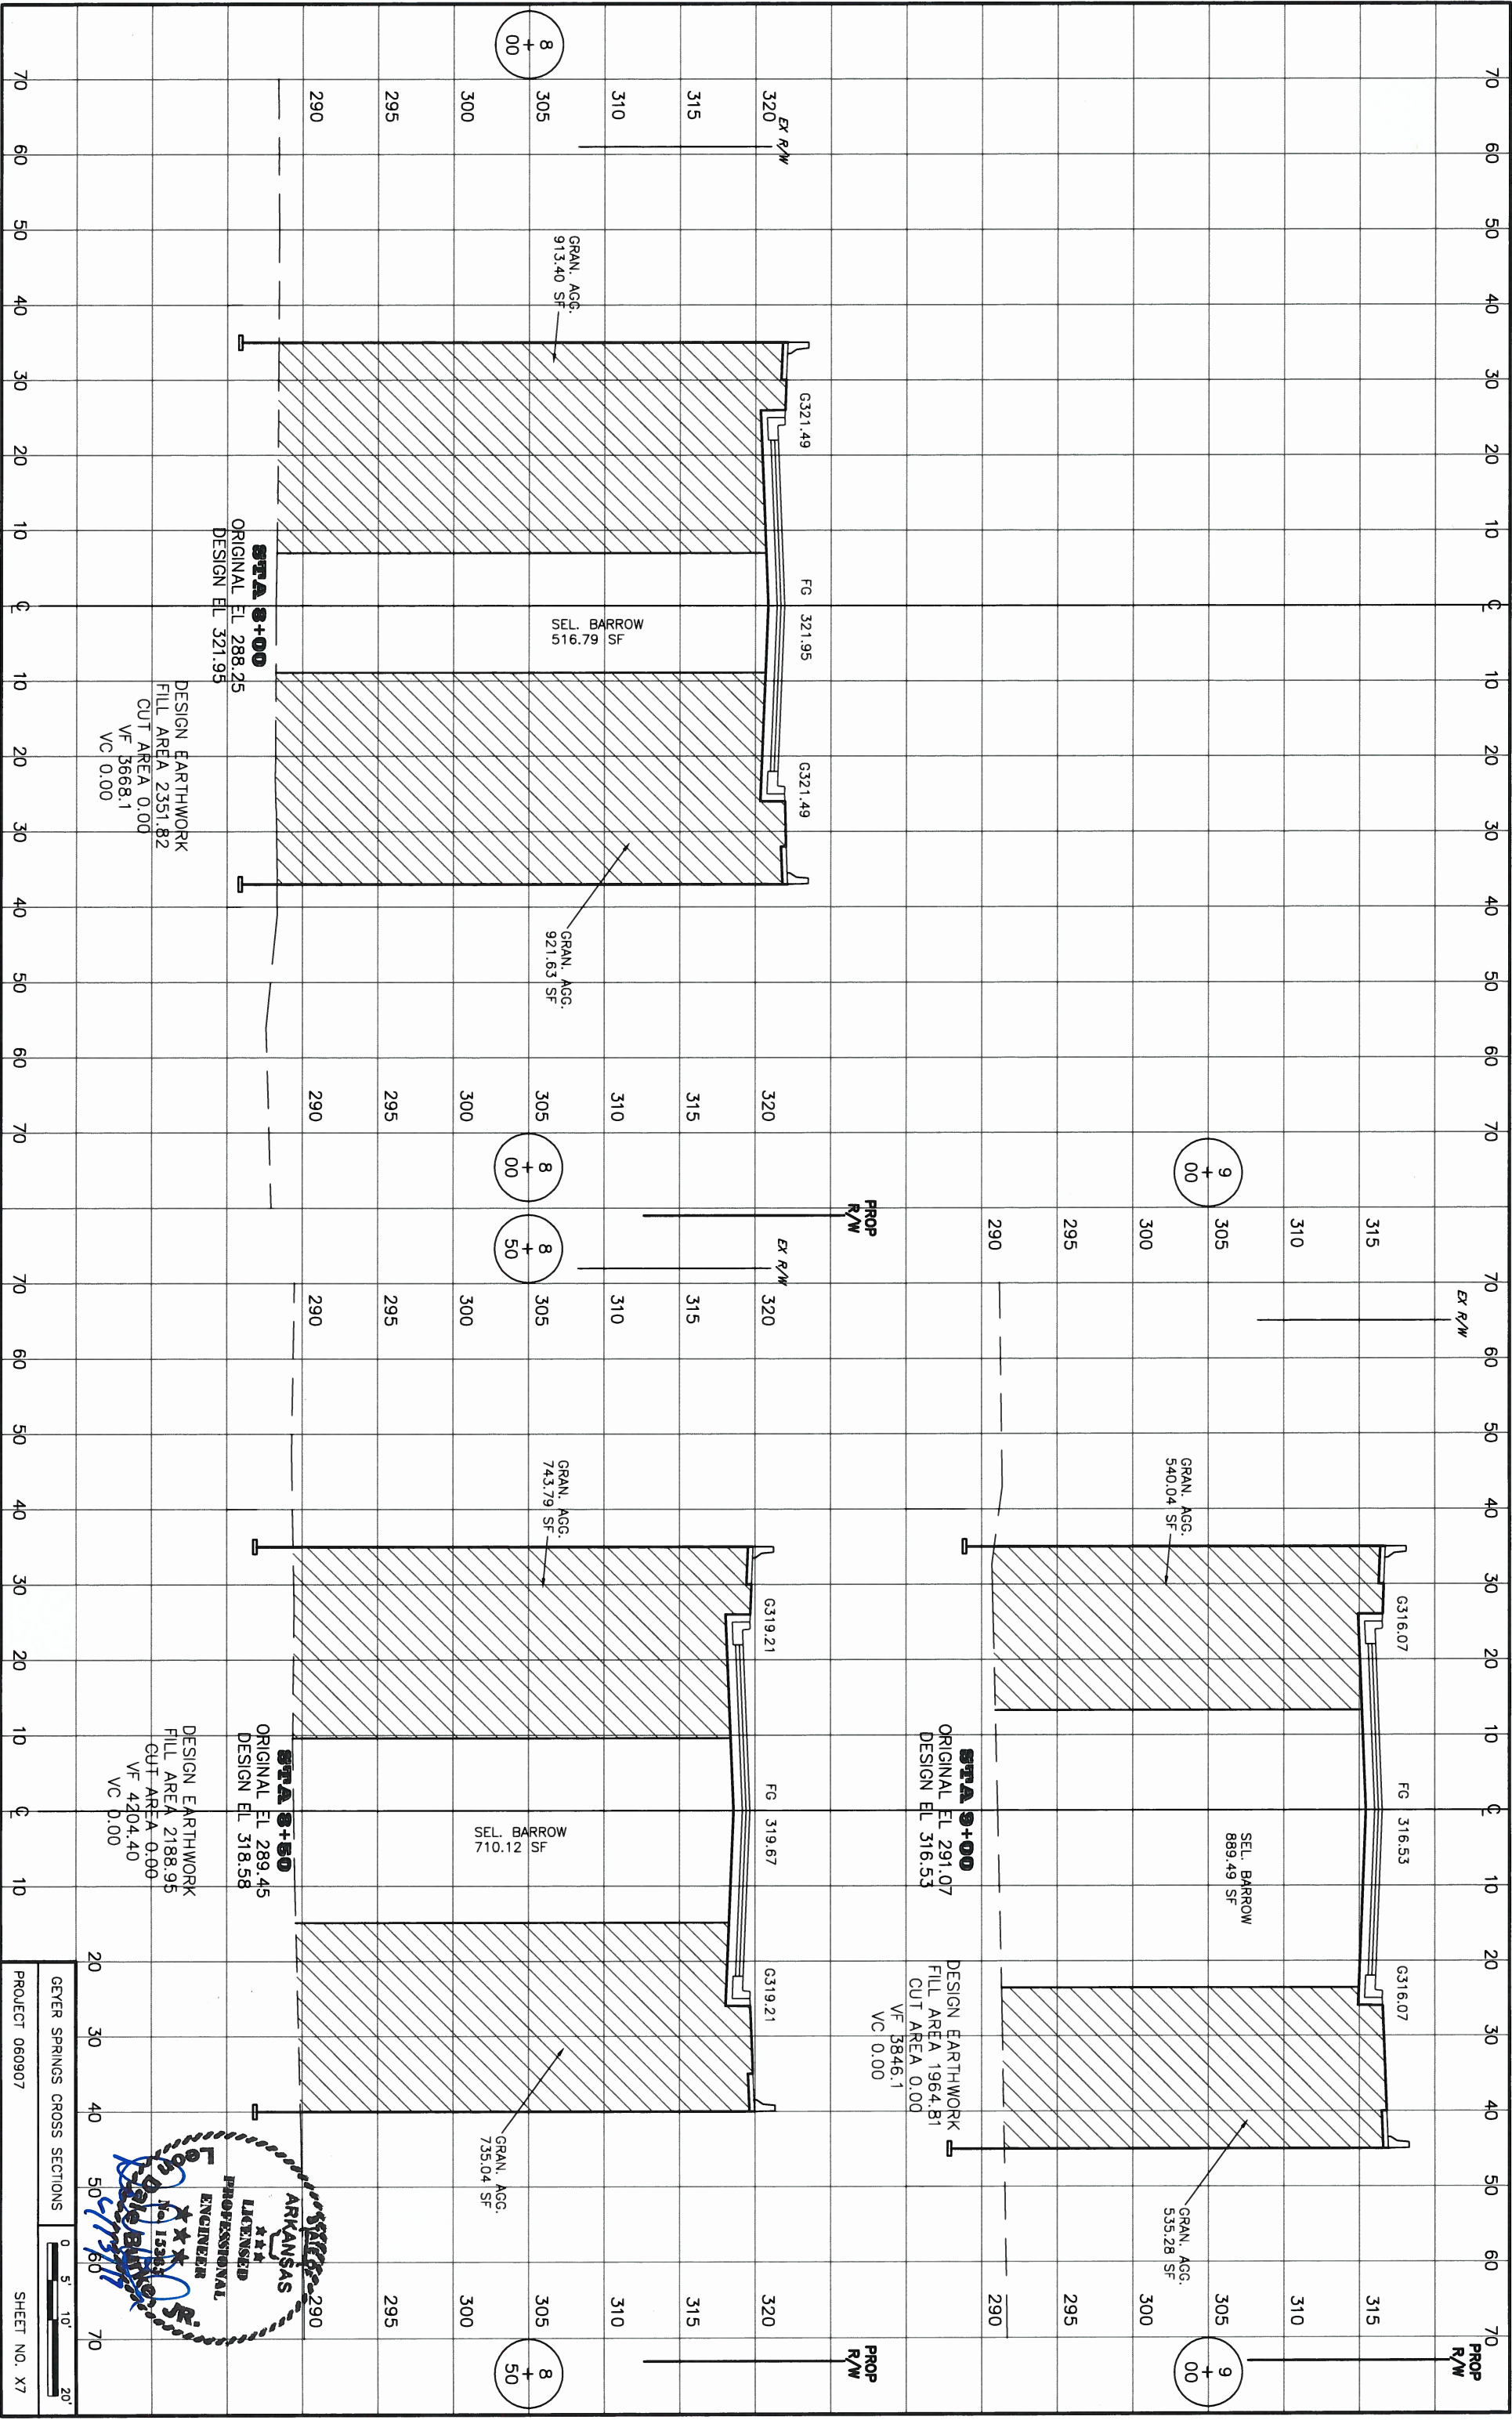



GEYER SPRINGS CROSS SECTIONS

PROJECT 060907

SHEET NO. X7

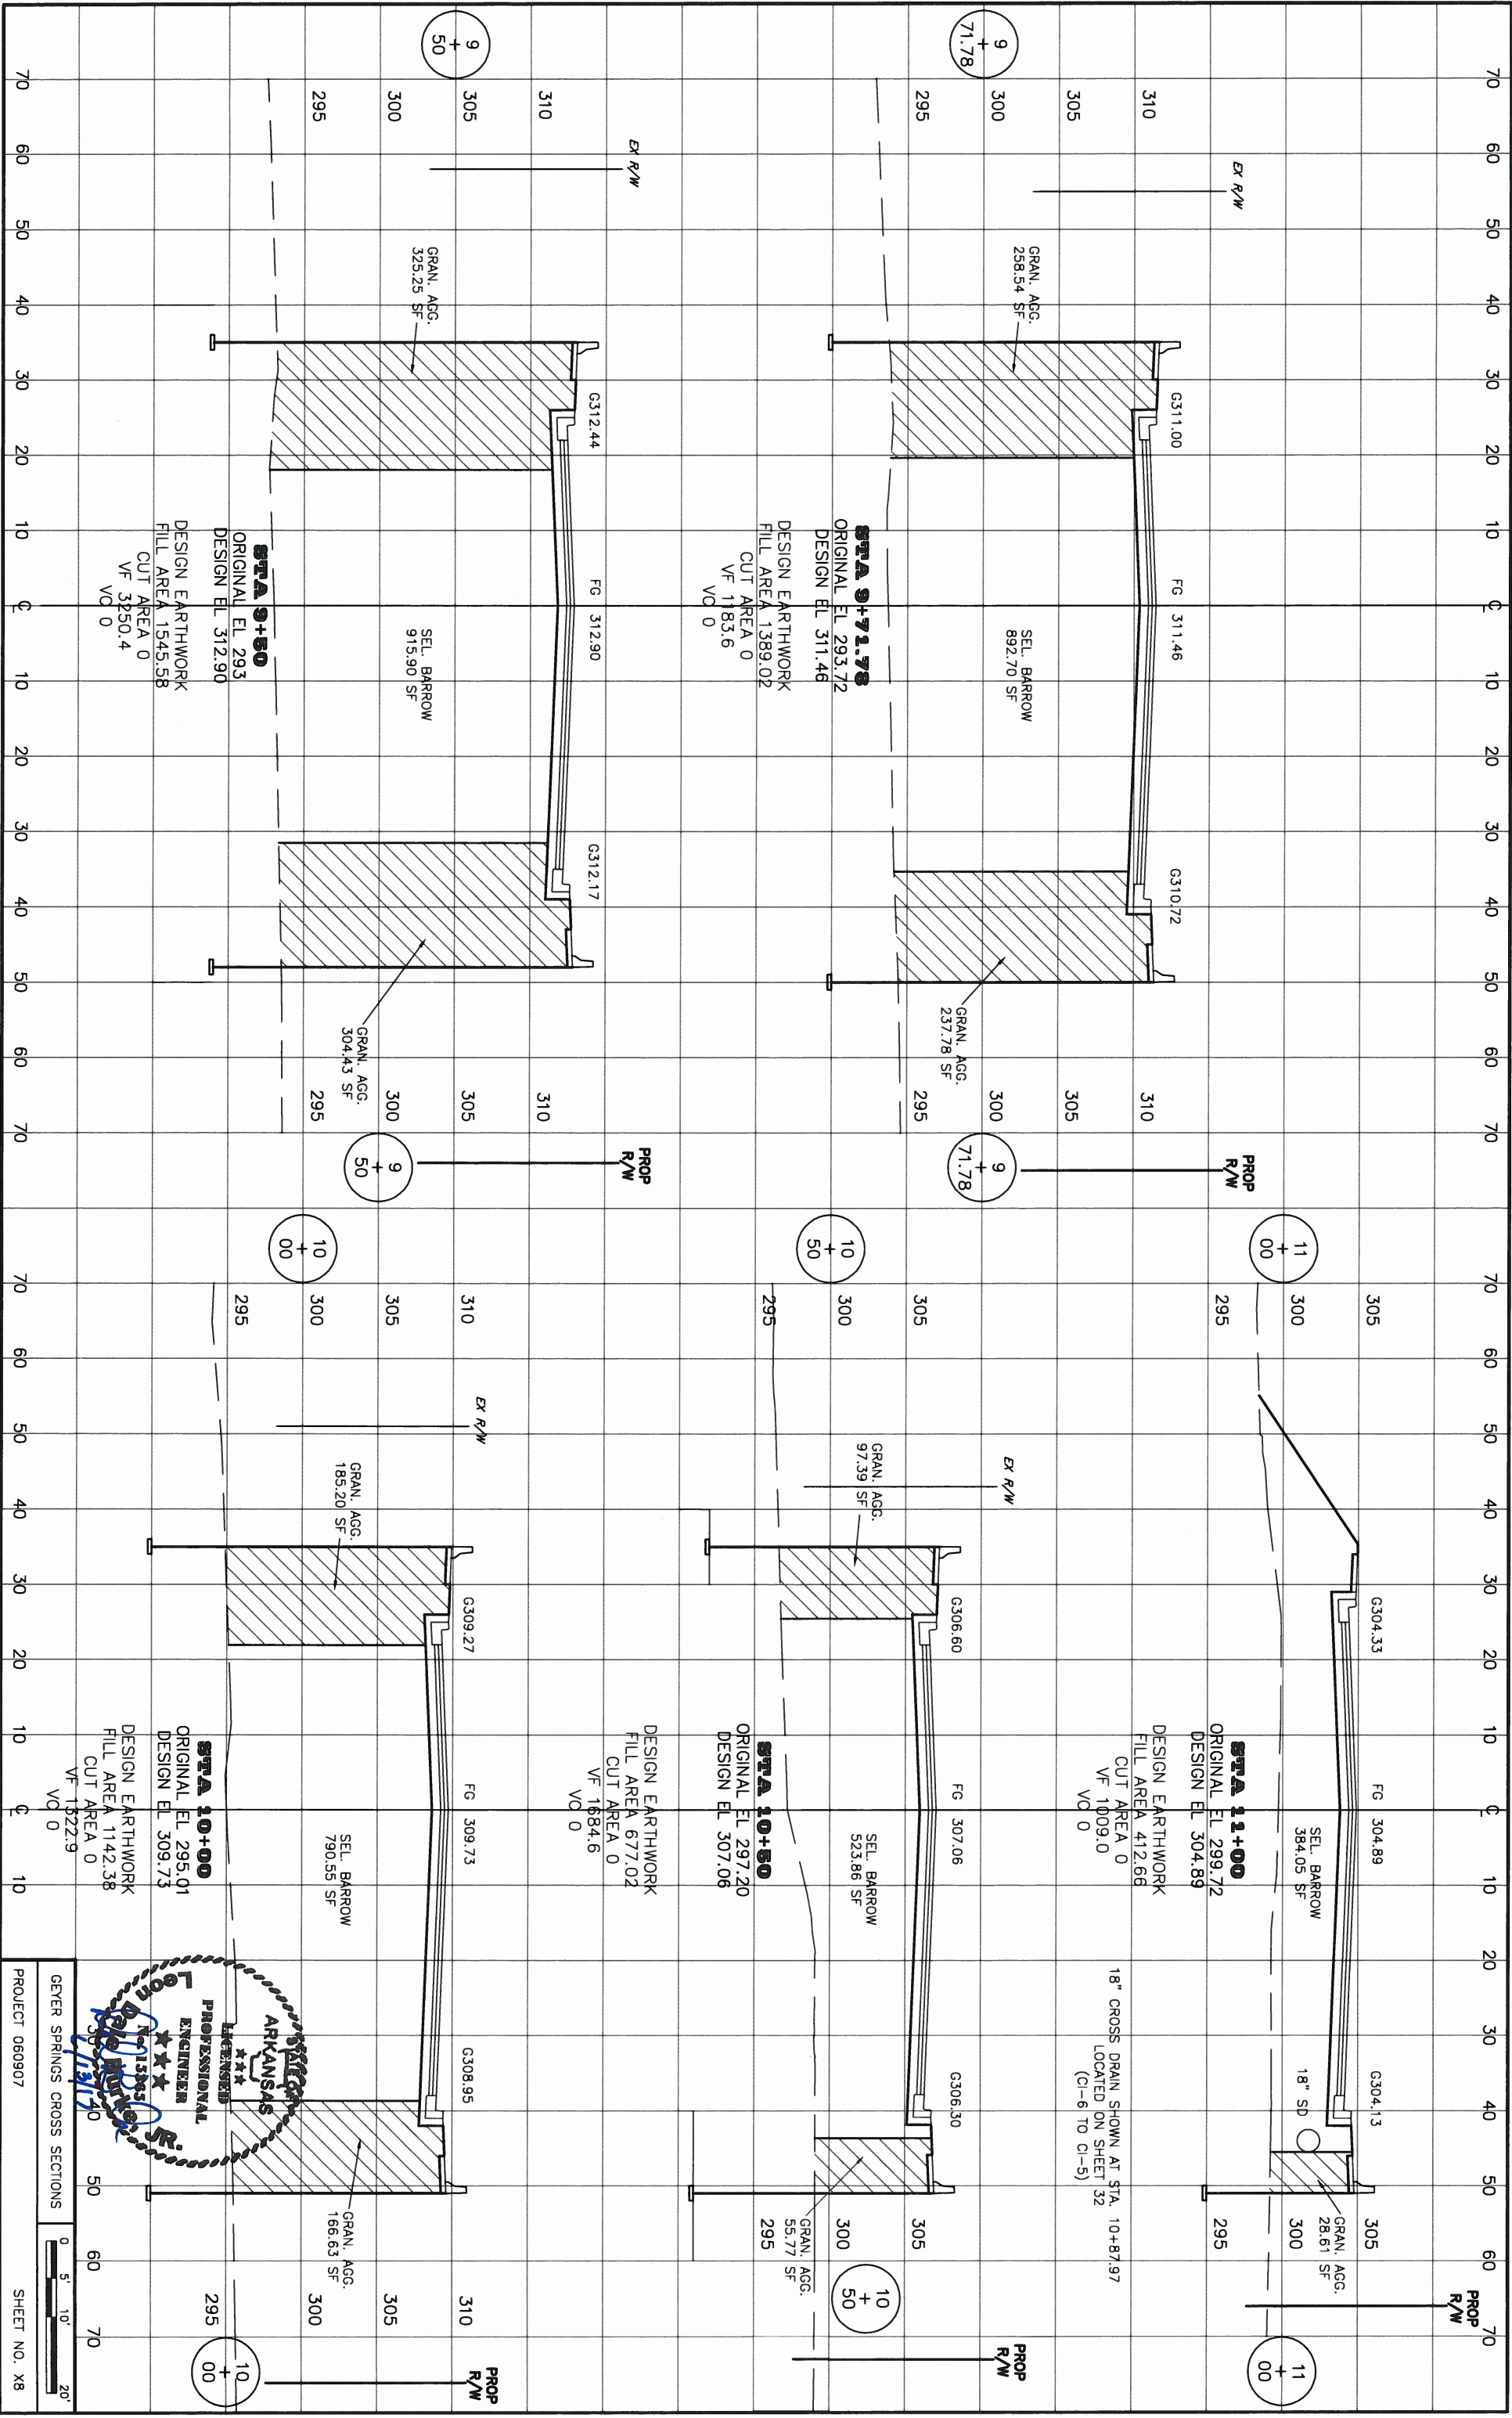

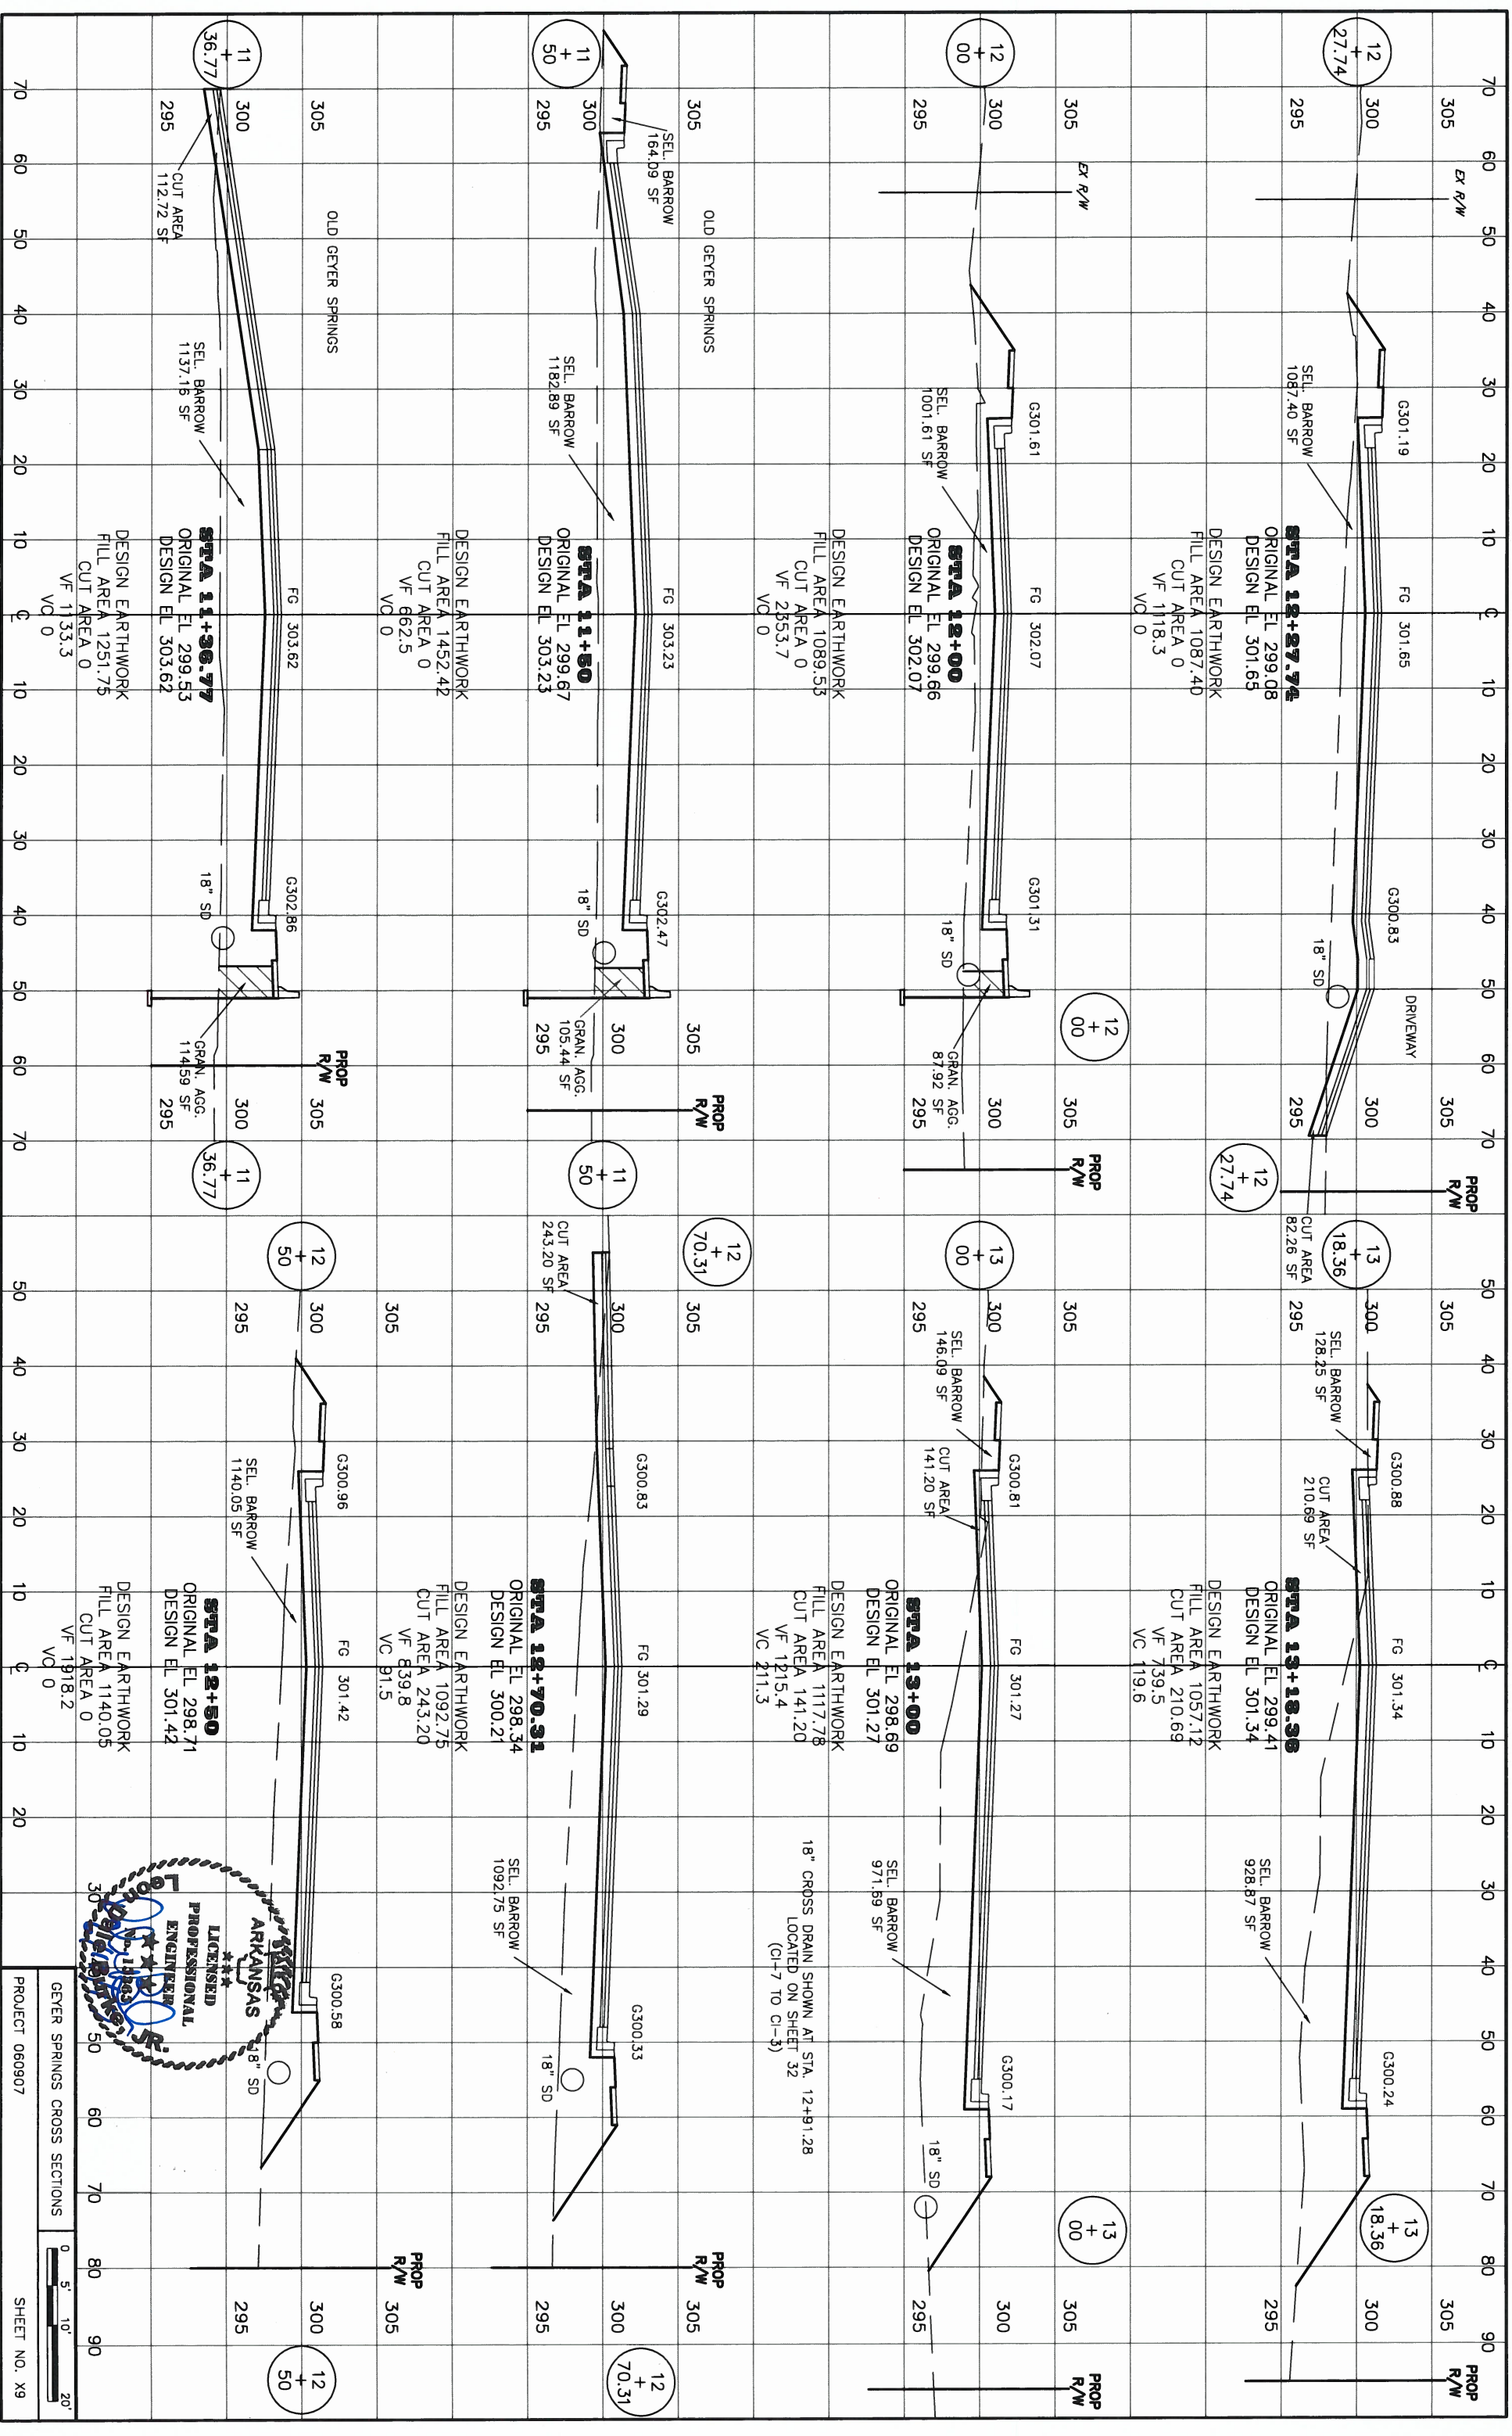

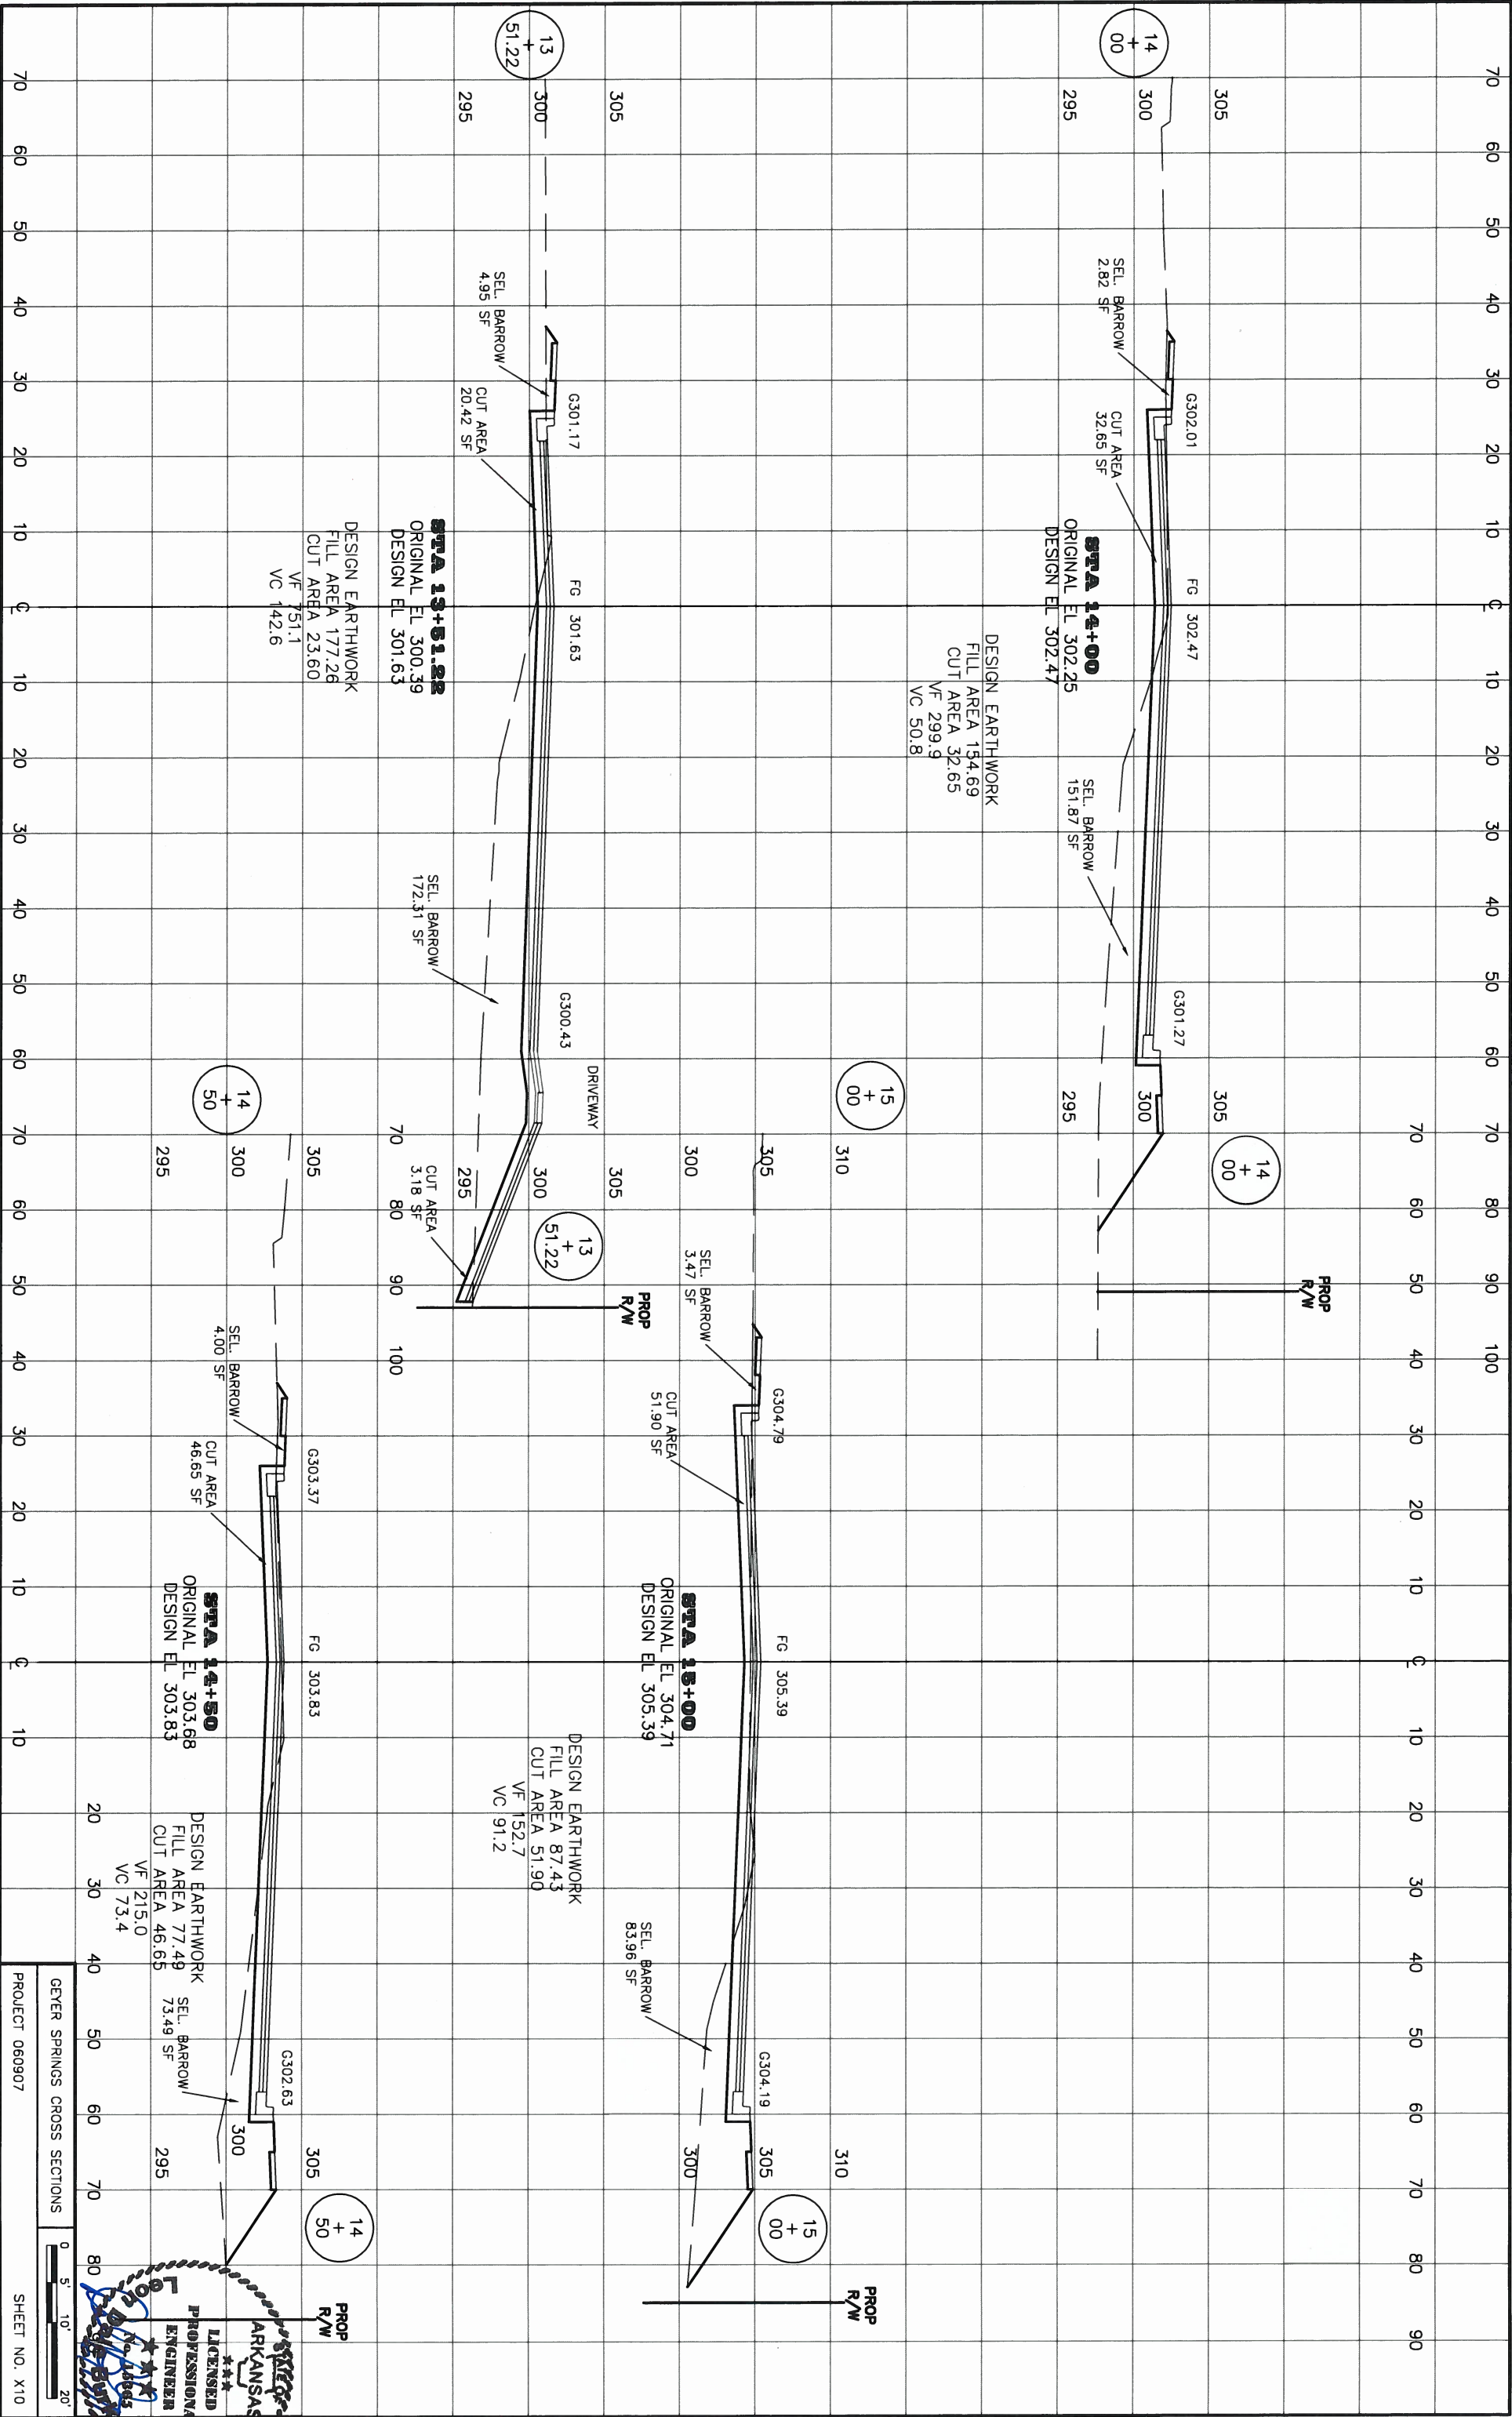

Arkansas
Professional Engineer
L. J. Smith, Jr.
No. 10665