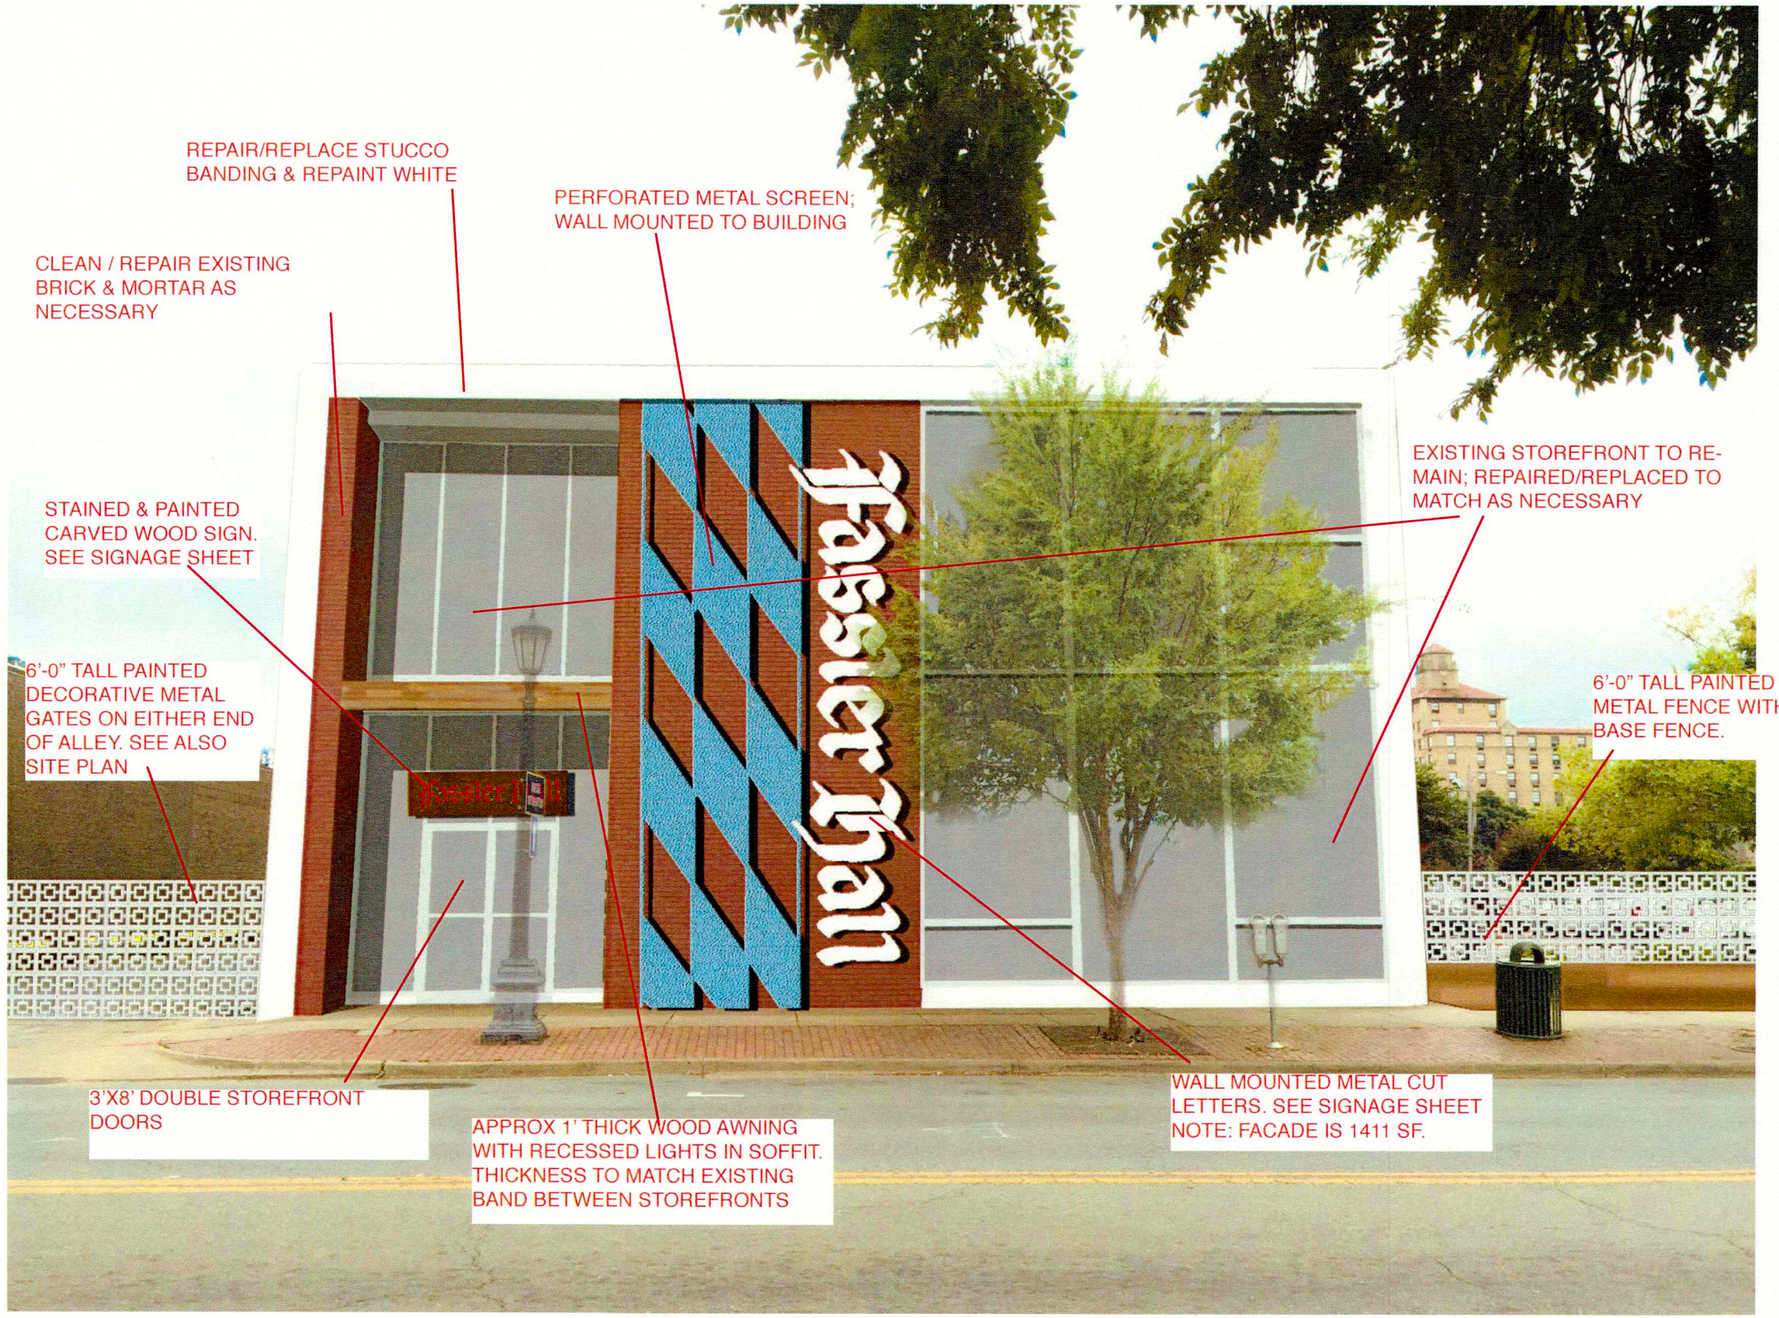

307 CAPITOL AVENUE

NEW NORTH ELEVATION