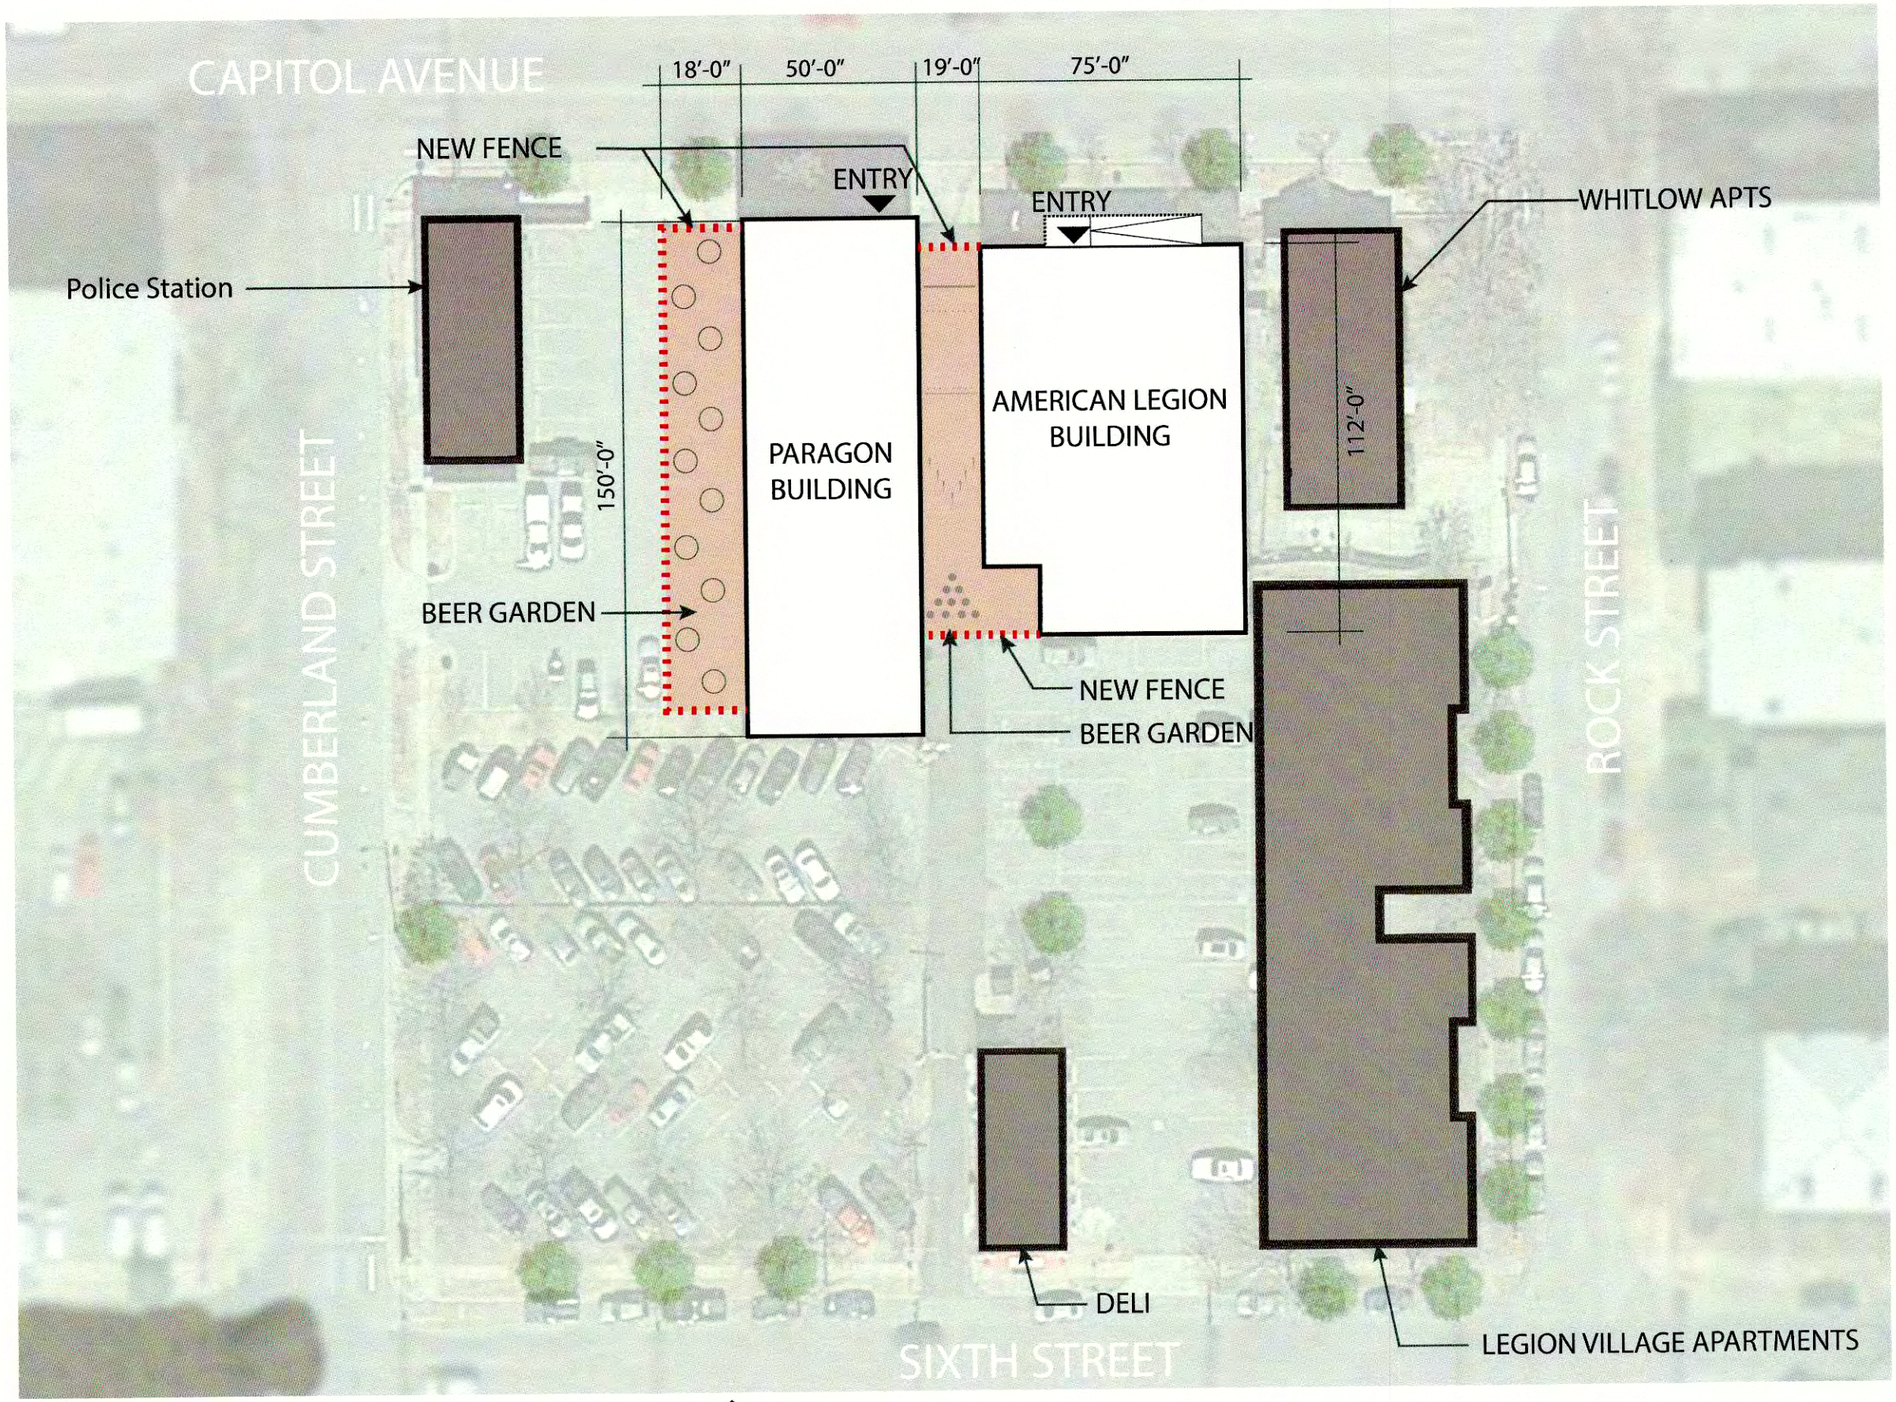

LEGION VILLAGE SITE PLAN

N

0' 25' 50'

315 & 307 CAPITOL AVENUE

315 CAPITOL AVENUE

EXISTING NORTH ELEVATION

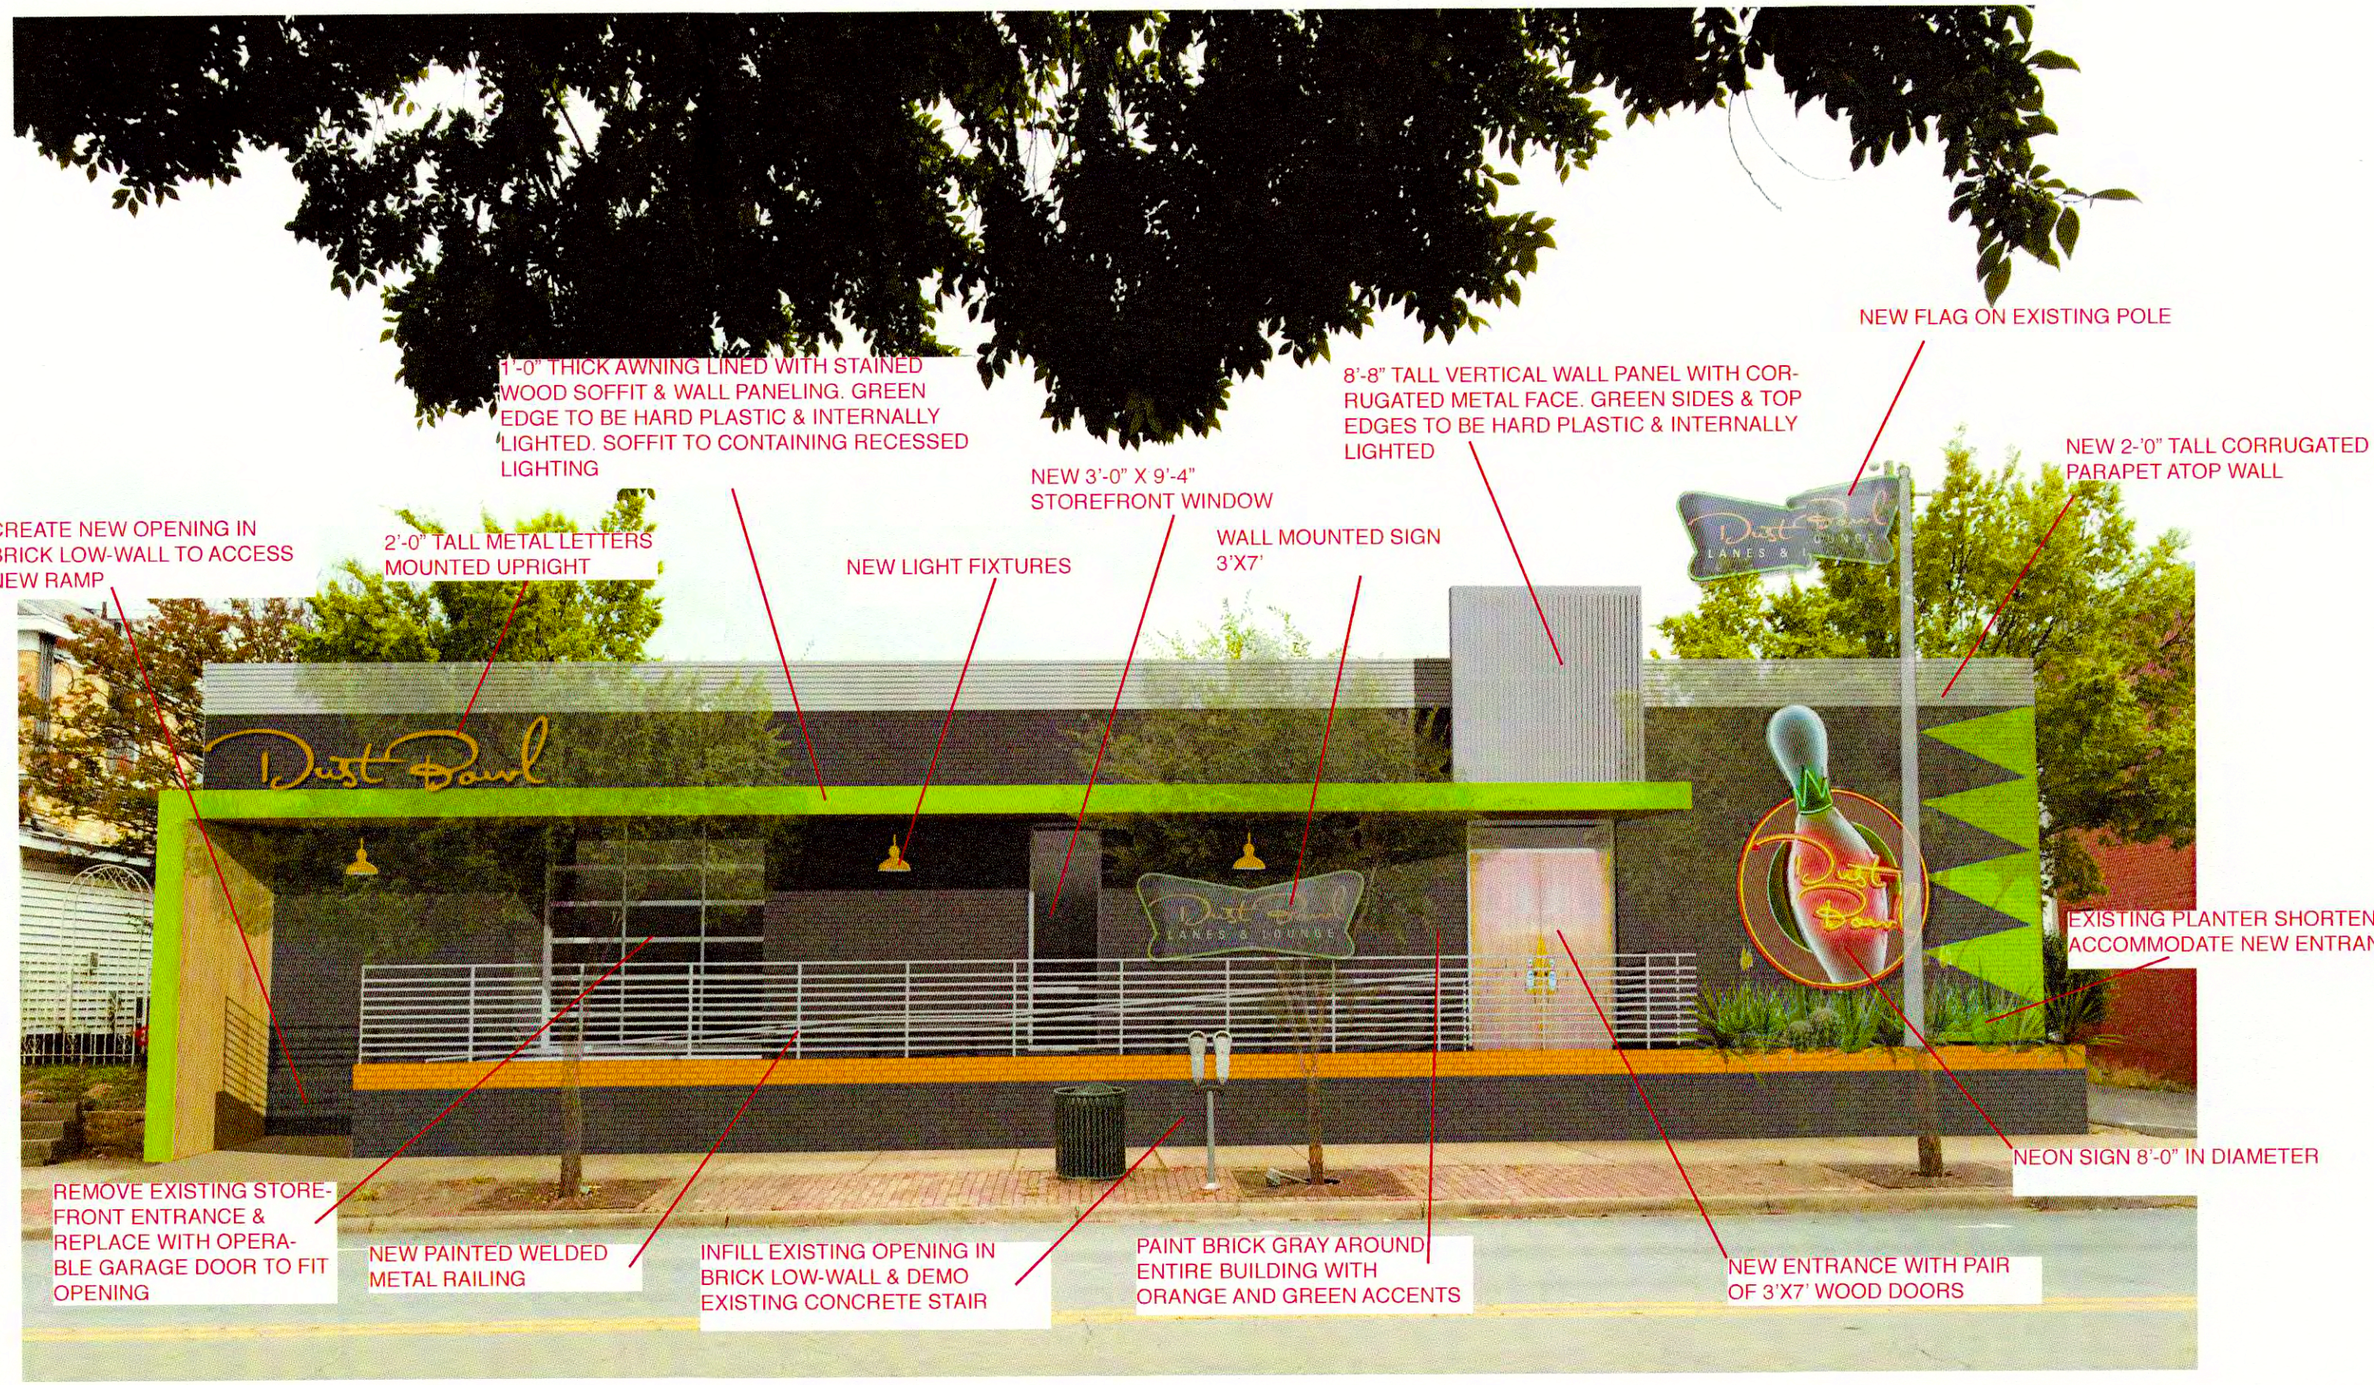

315 CAPITOL AVENUE

NEW NORTH ELEVATION