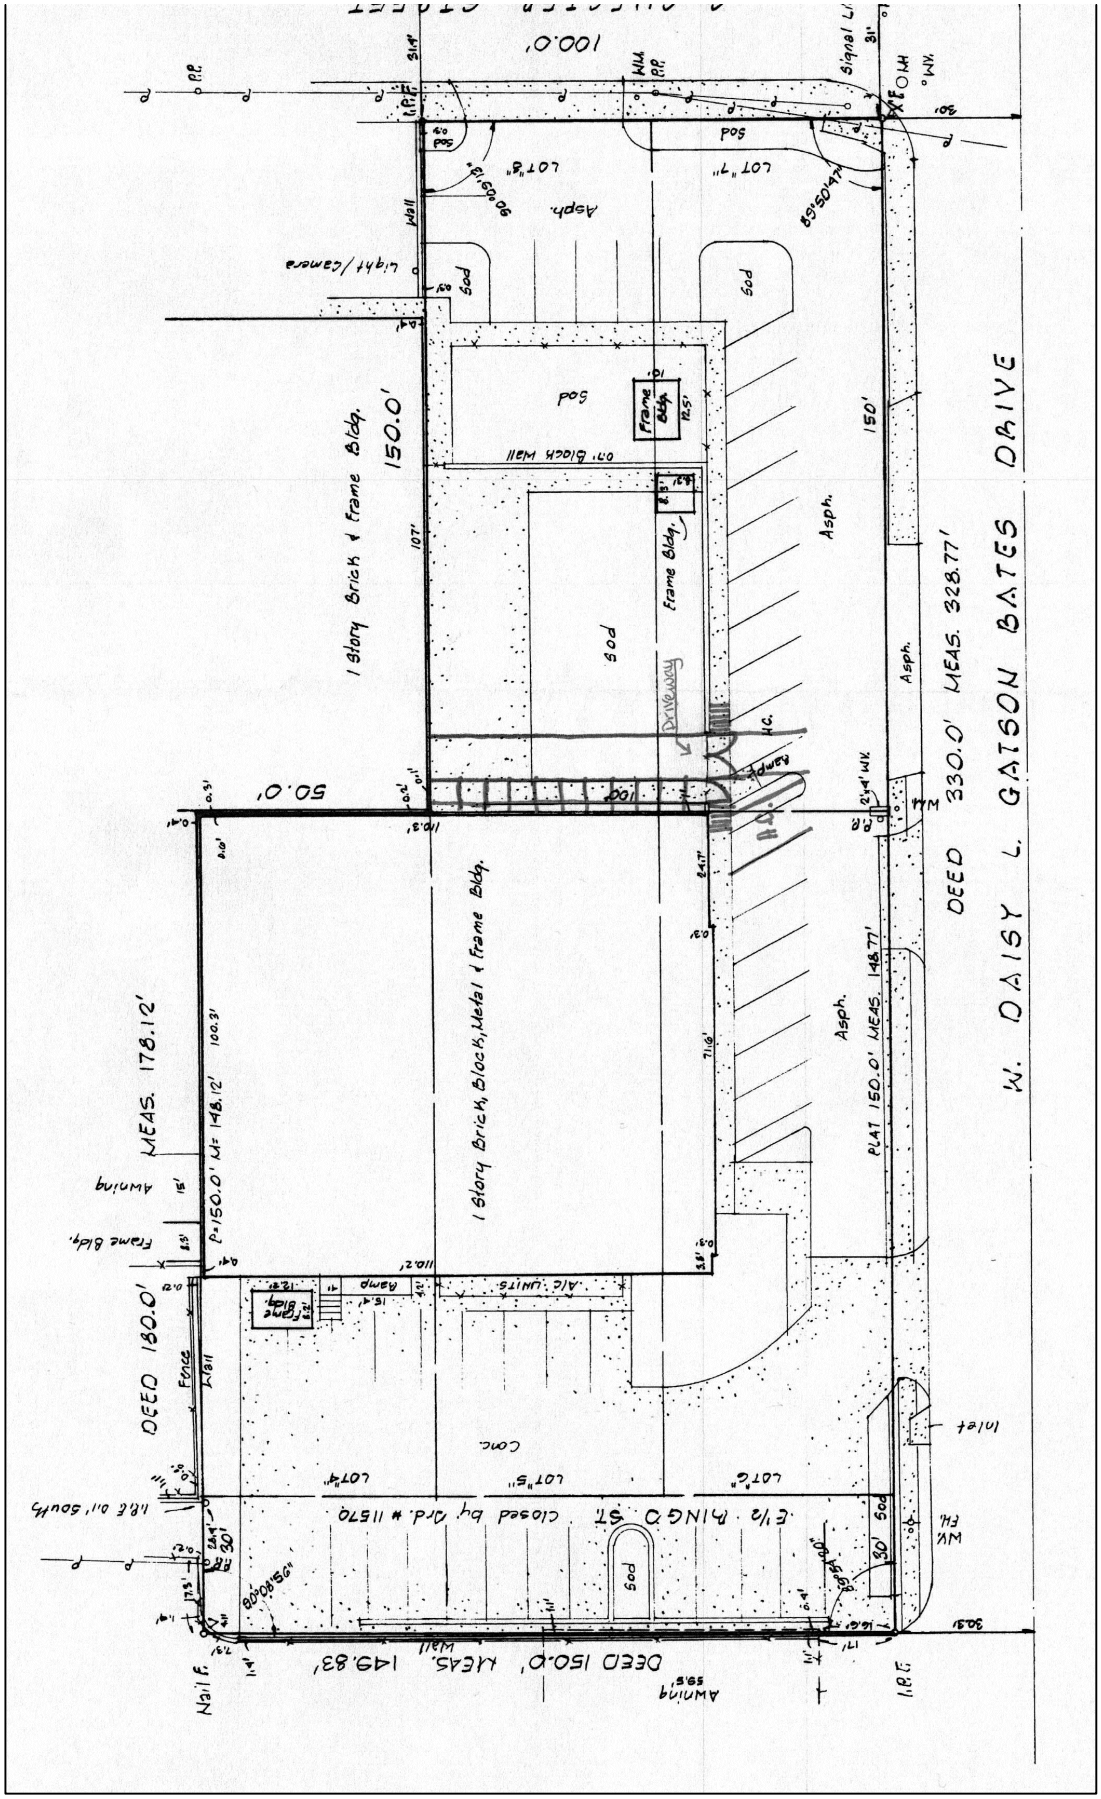
W. DAISY L. GATSON BATES DRIVE
DEED 330.0' MEAS. 328.77'
PLAT 150.0' MEAS. 148.77'
1 Story Brick & Frame Bldg.
150.0'
1 Story Brick, Block, Metal & Frame Bldg.
Frame Bldg.
Asph.
Sod
Drive Way
Ramp
Conc.
Fence
Wall
Awning
Frame Bldg.
DEED 180.0'
MEAS. 178.12'
P=150.0' M=148.12'
DEED 150.0' MEAS. 149.83'
E 1/2 KING'S ST. closed by Ord. # 11570
Lot "A"
Lot "B"
Lot "5"
Lot "7"
Inlet
Light/Camera
Frame Bldg.
Frame Bldg.
Awning
Ramp
A/C Units
Asph.
Asph.
Asph.
Sod
Sod
Sod