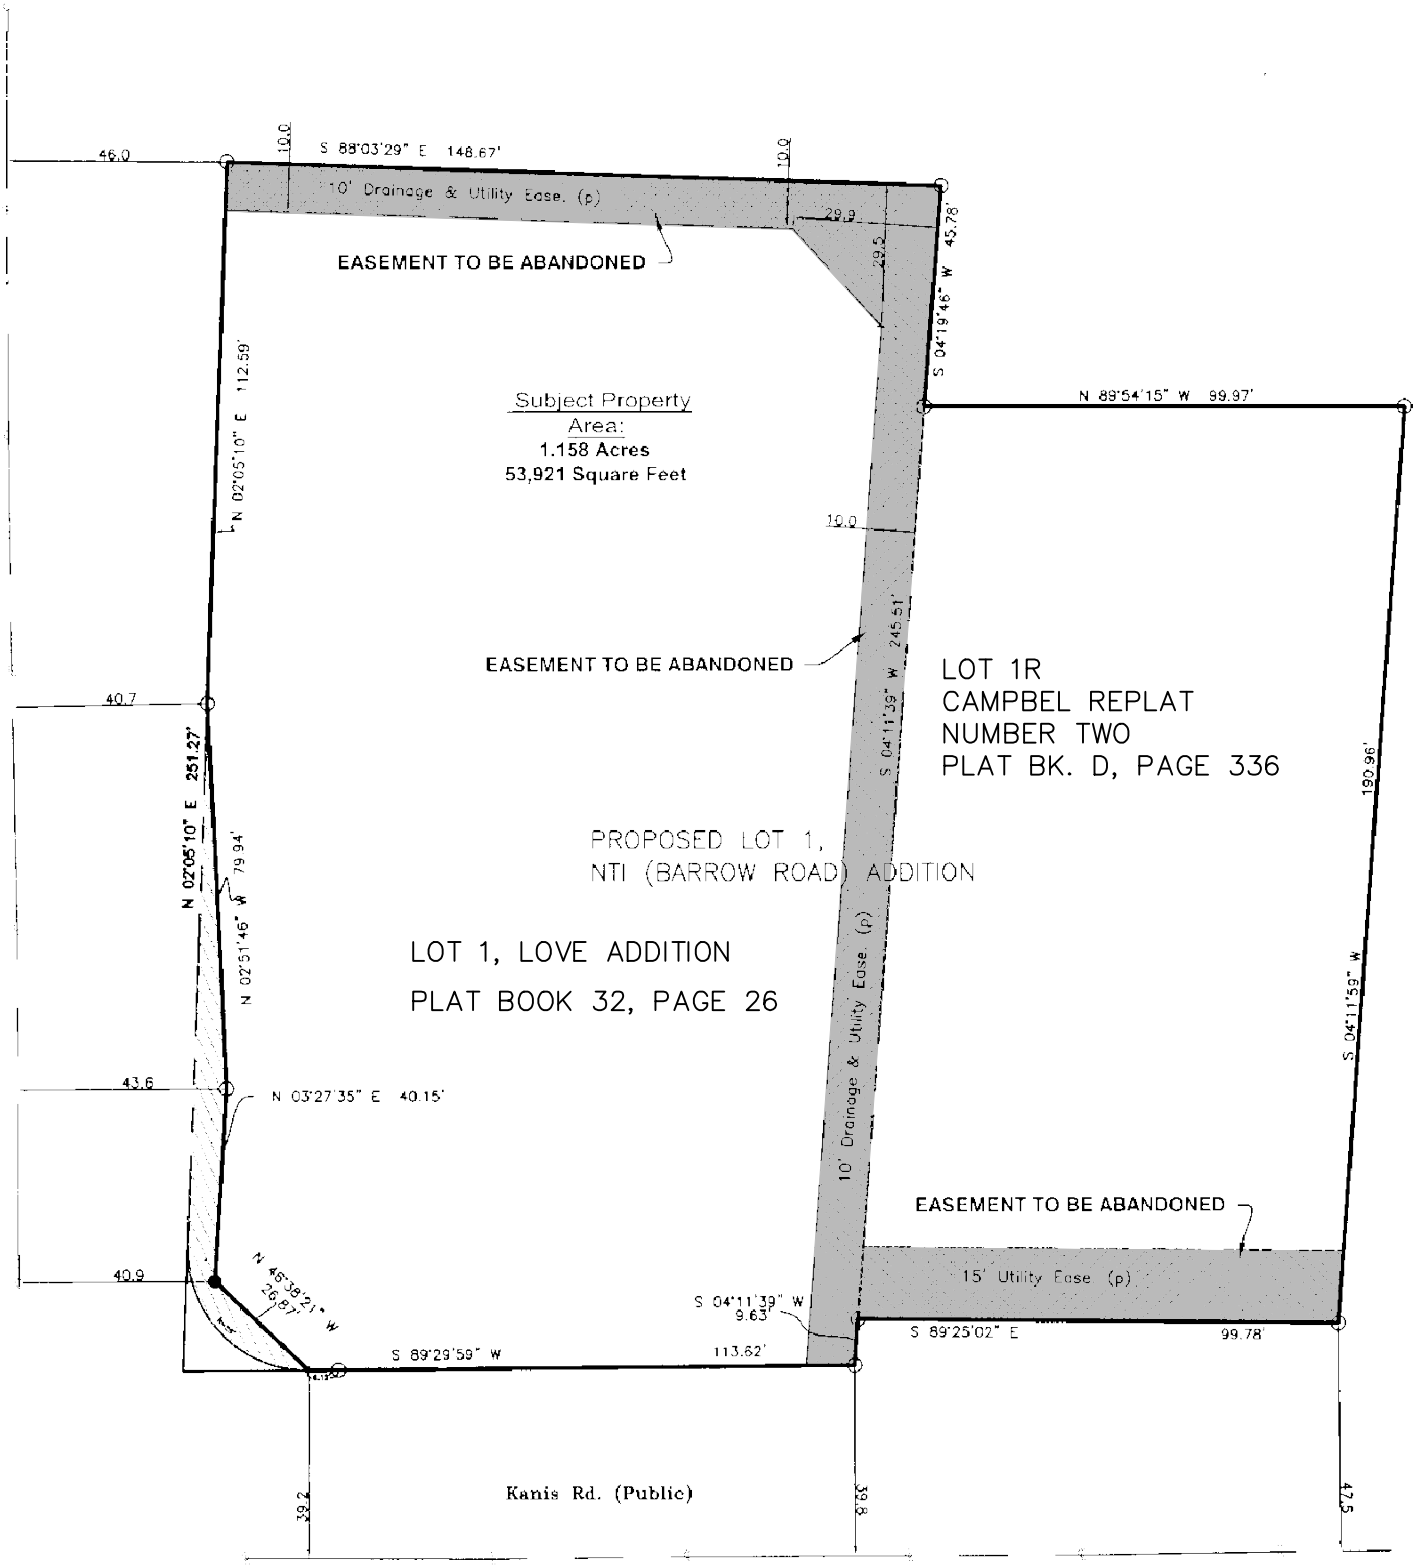

G-24-045 ● NEC KANIS RD AND JOHN BARROW RD ● SITE PLAN REVIEW