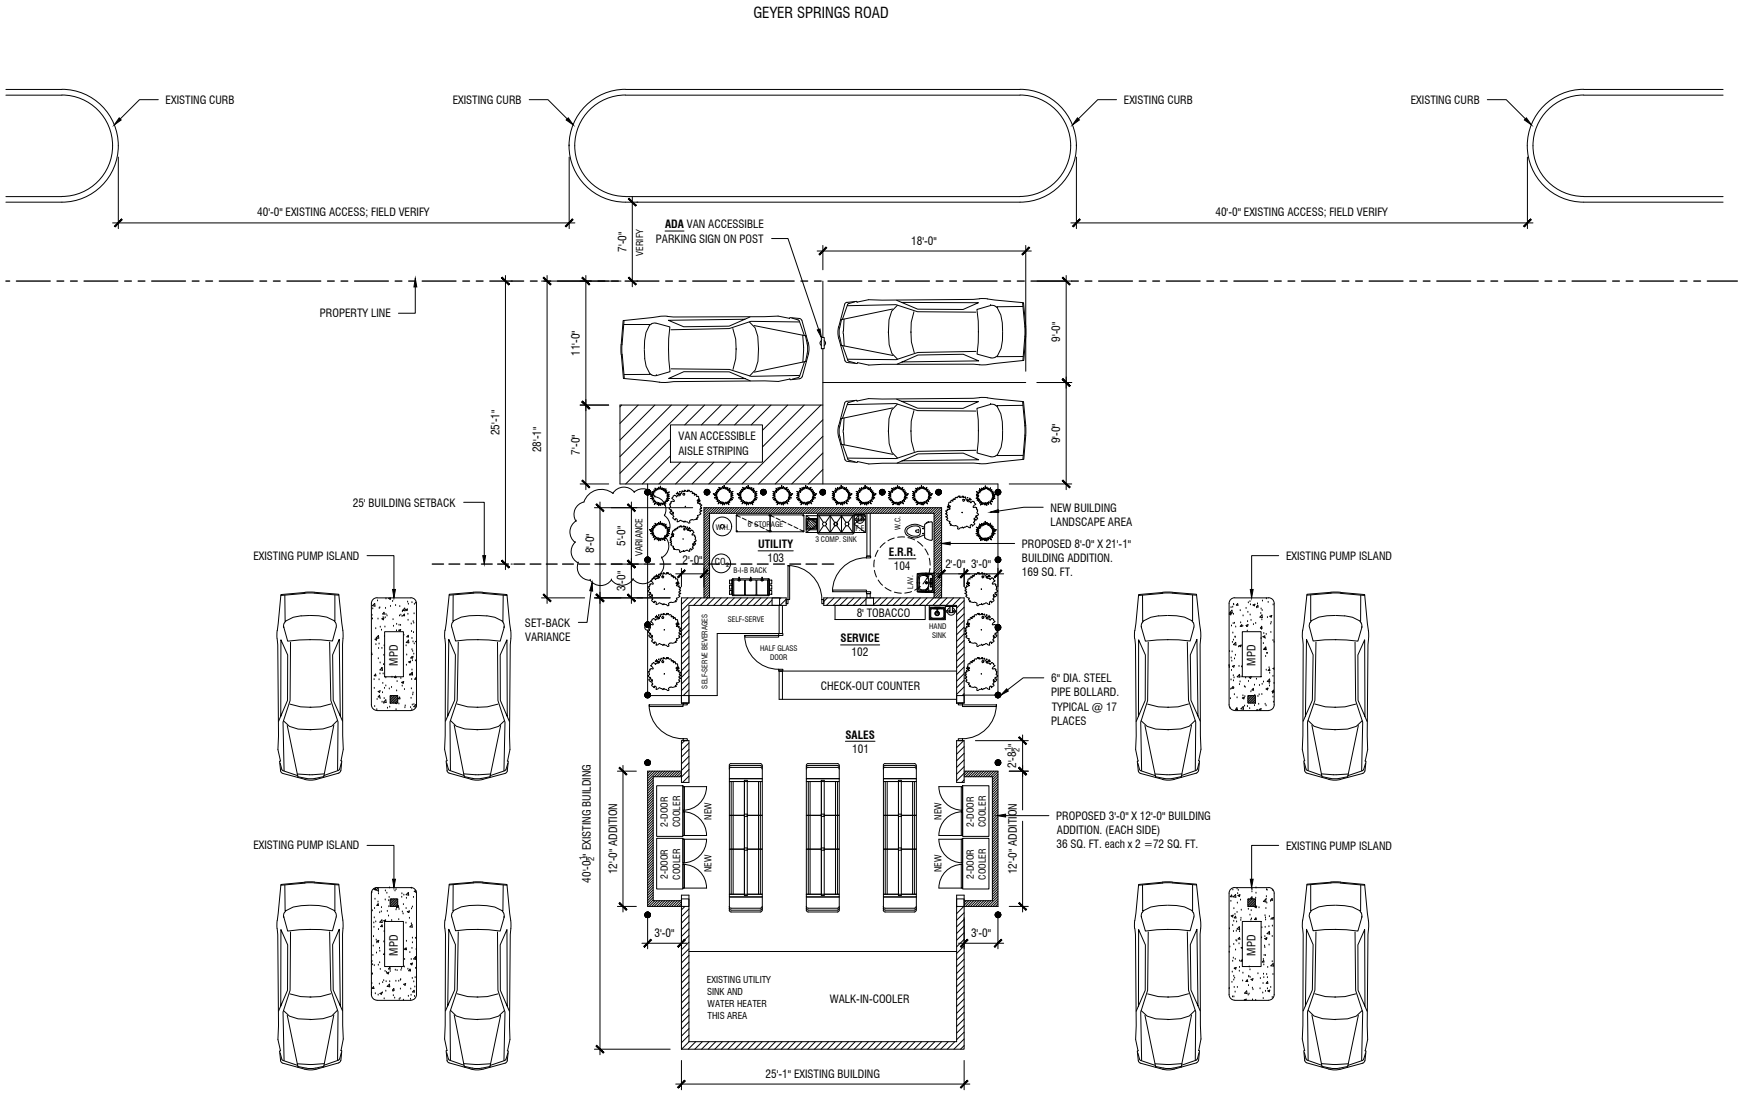

EXISTING BUILDING WITH PROPOSED ADDITIONS

Sketch Map
City of Little Rock Planning & Development

Case No: Z-10169 Sketch #2

Name: Lewis Dean Taylor

Location: 7520 Geyer Springs Rd.

Title: Reduced front yard setback

N