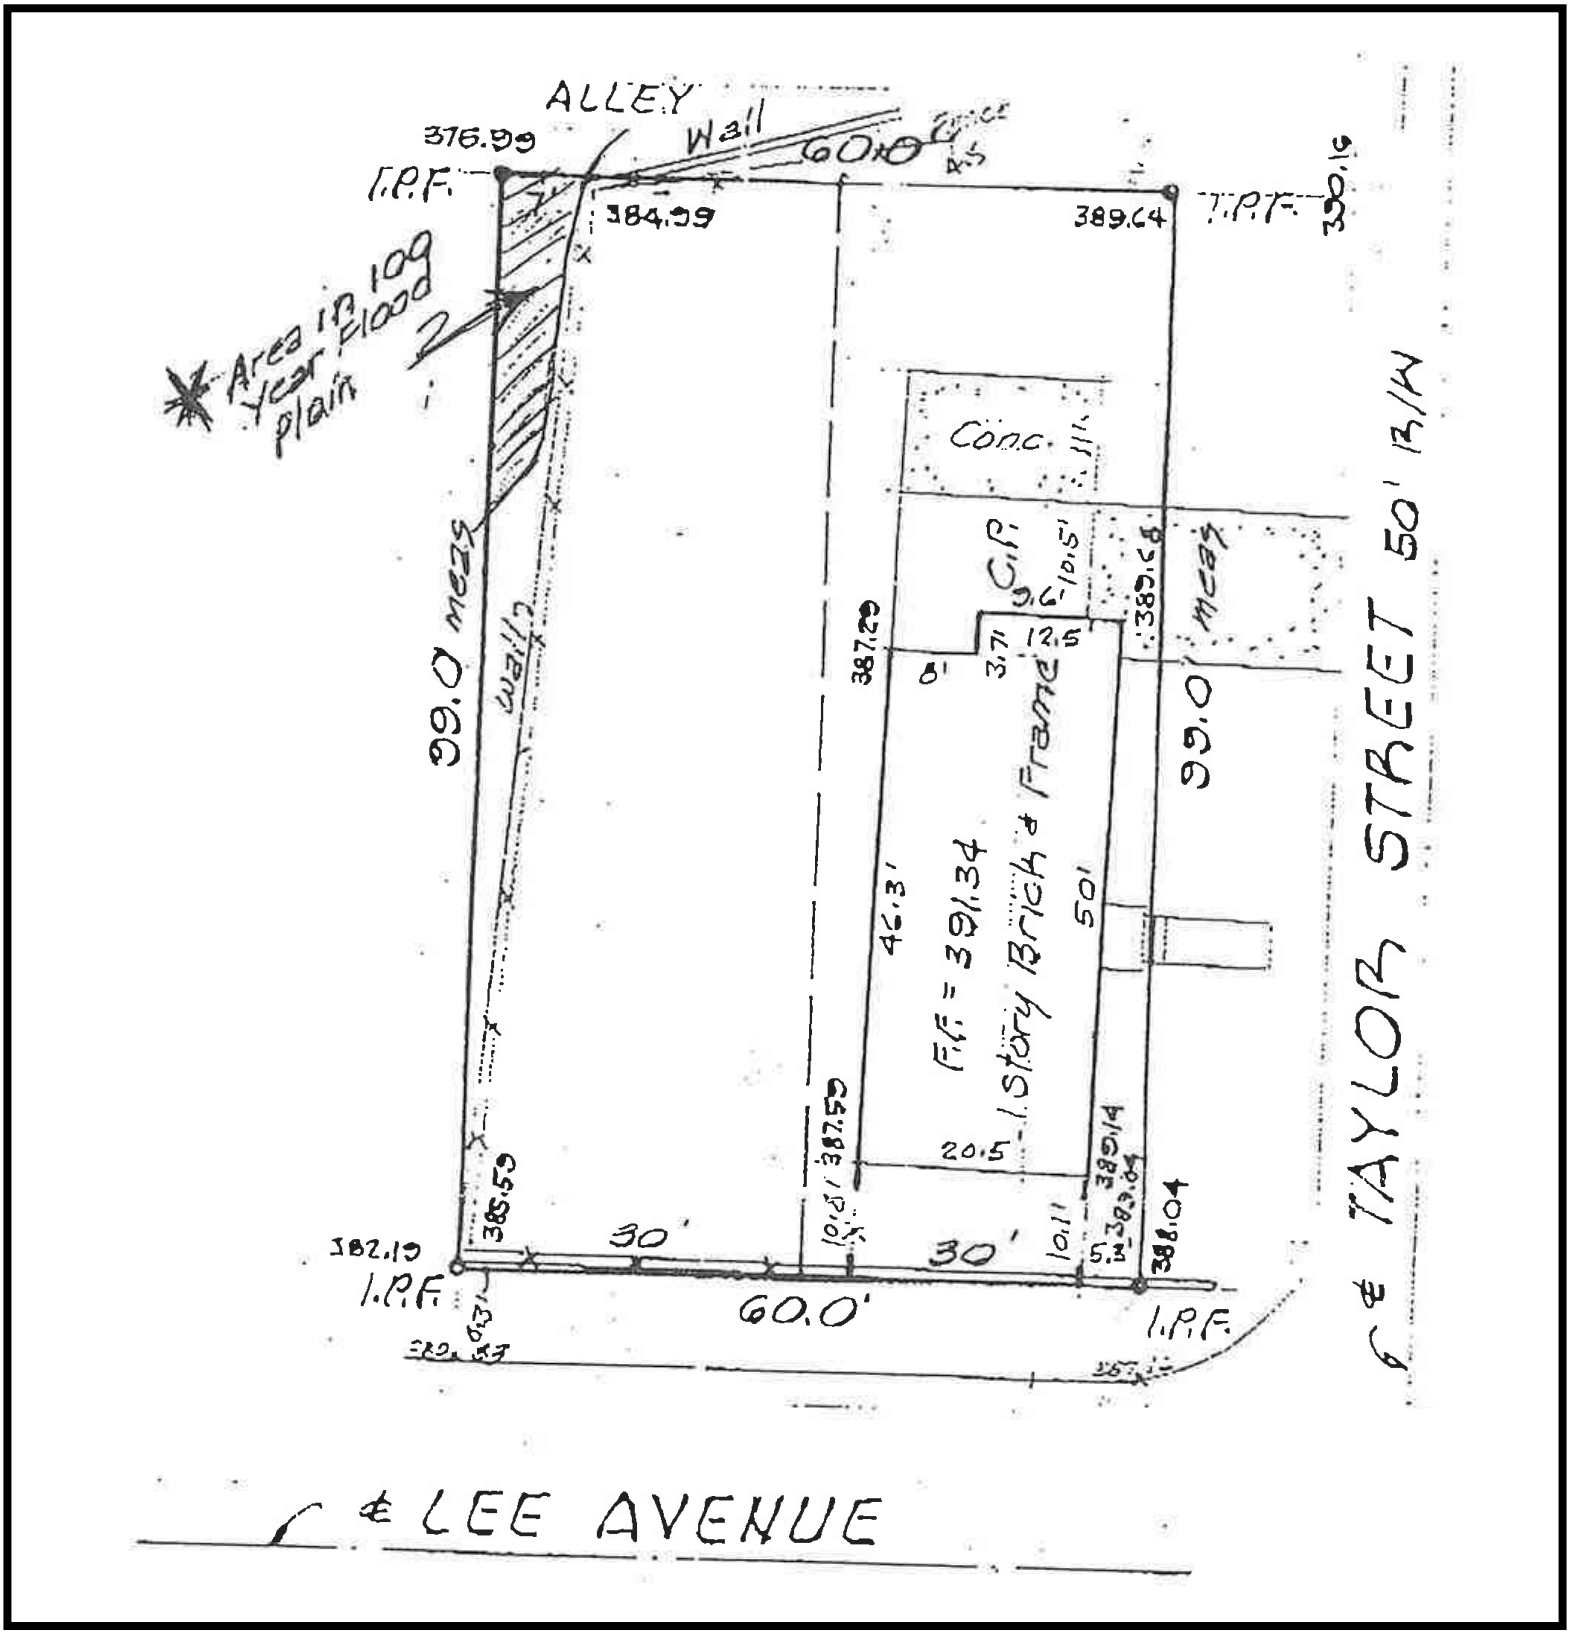

Sketch Map
City of Little Rock Planning & Development

Case No: Z-10197

Name: Amanda Gosnell

Location: 500 N. Taylor St.

Title: Reduced rear yard setback

N