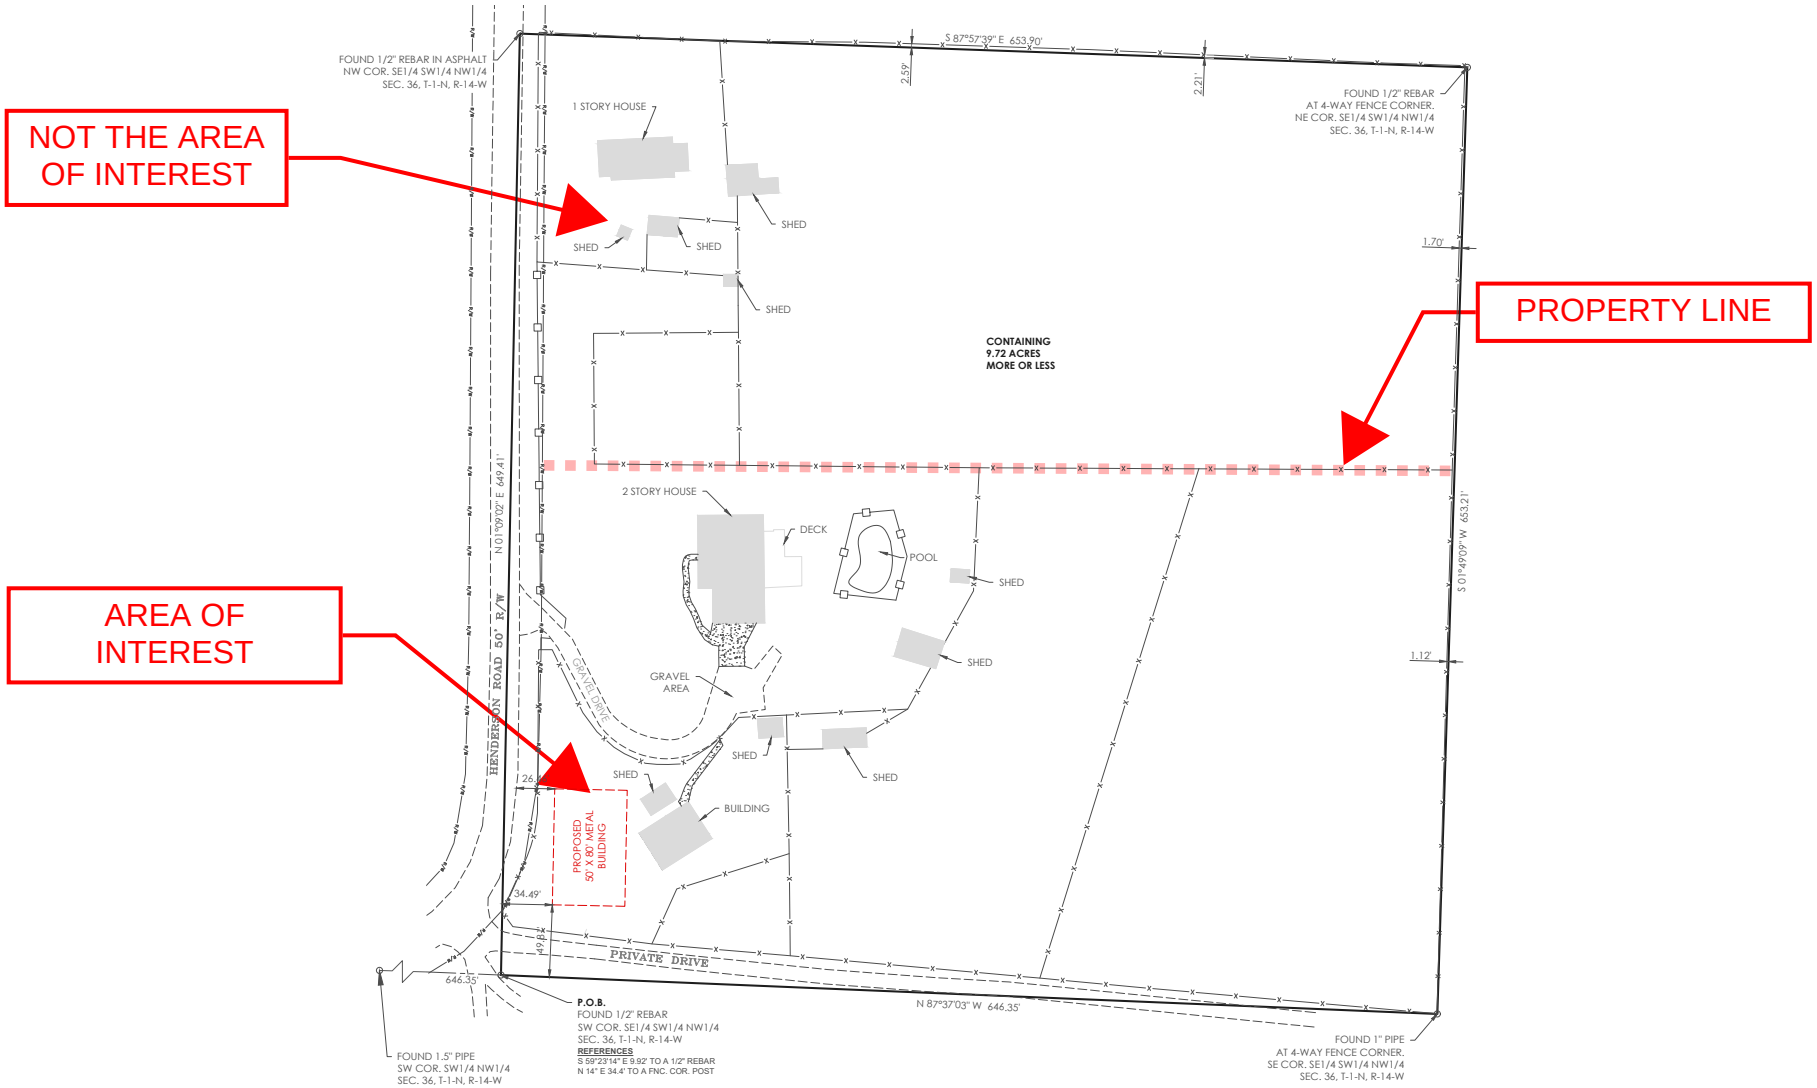

Sketch Map
City of Little Rock Planning & Development

Case No: Z-9950

Name: Brown Home Addition

Location: 7901 Henderson Rd.

Title: Variance for a reduced front yard setback

N