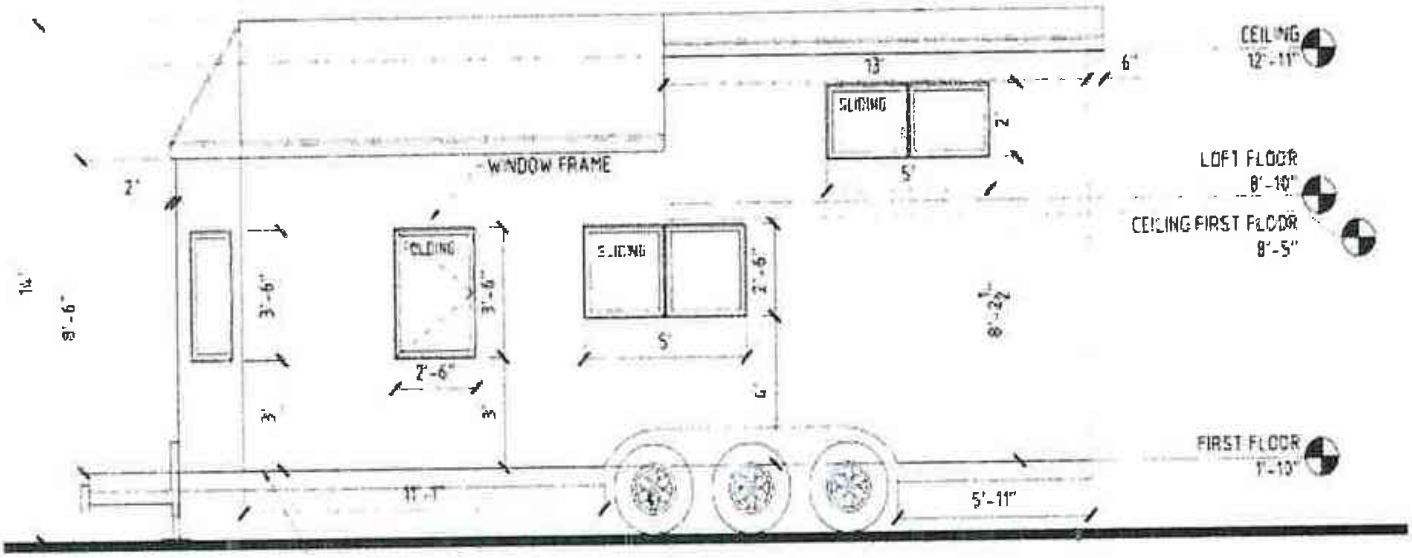

FRONT ELEVATION

SCALE 1/4" = 1'-0"

TRAILER WHEEL GRADE

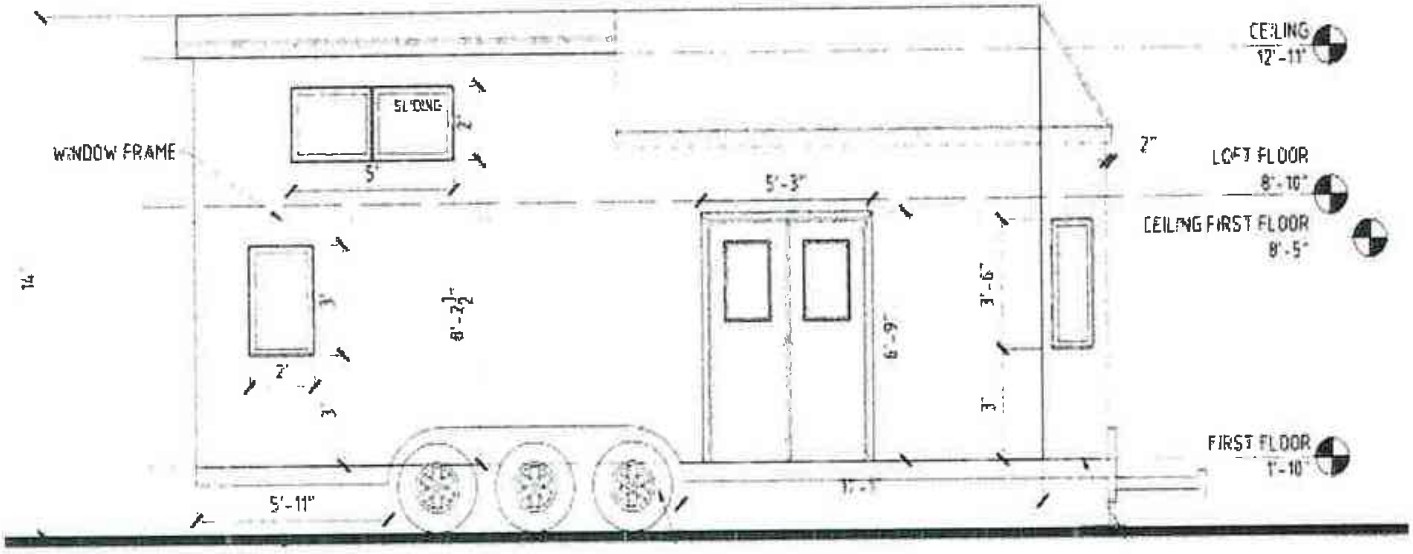

REAR ELEVATION

SCALE 1/4" = 1'-0"

GRADE WHEEL TRAILER

Sketch Map
City of Little Rock Planning & Development

Case No: Z-10154 Sketch Map 4 of 7

Name: Serenity at Colonel Glenn

Location: 8301 Colonel Glenn Rd.

Title: PD-C

N