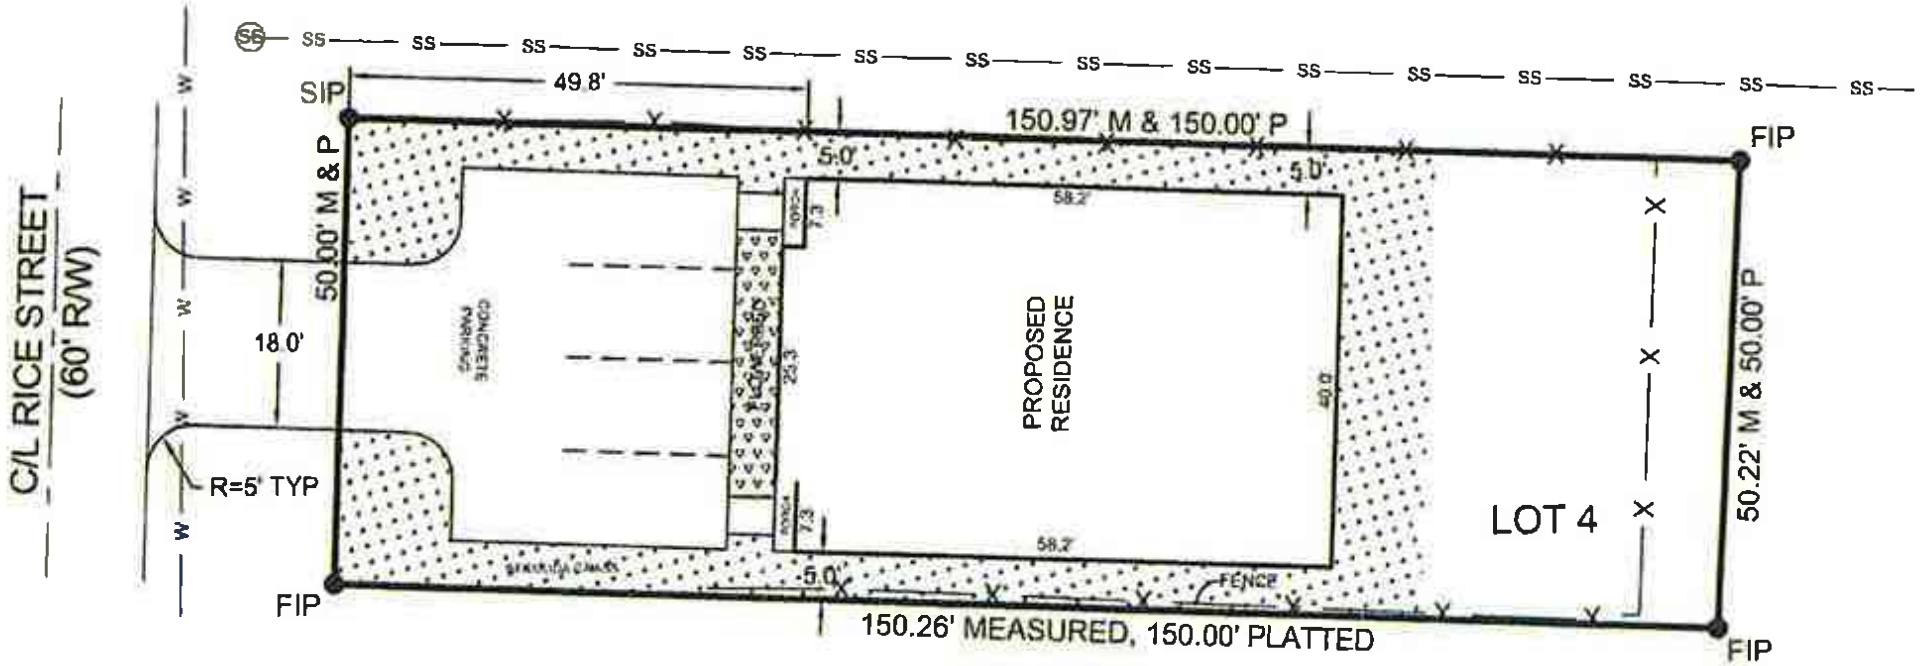


# Sketch Map
# City of Little Rock Planning & Development

Case No: Z-10184

Name: Apex Professional Construction-Duplex

Location: 813 Rice St.

Title: Conditional Use Permit

N