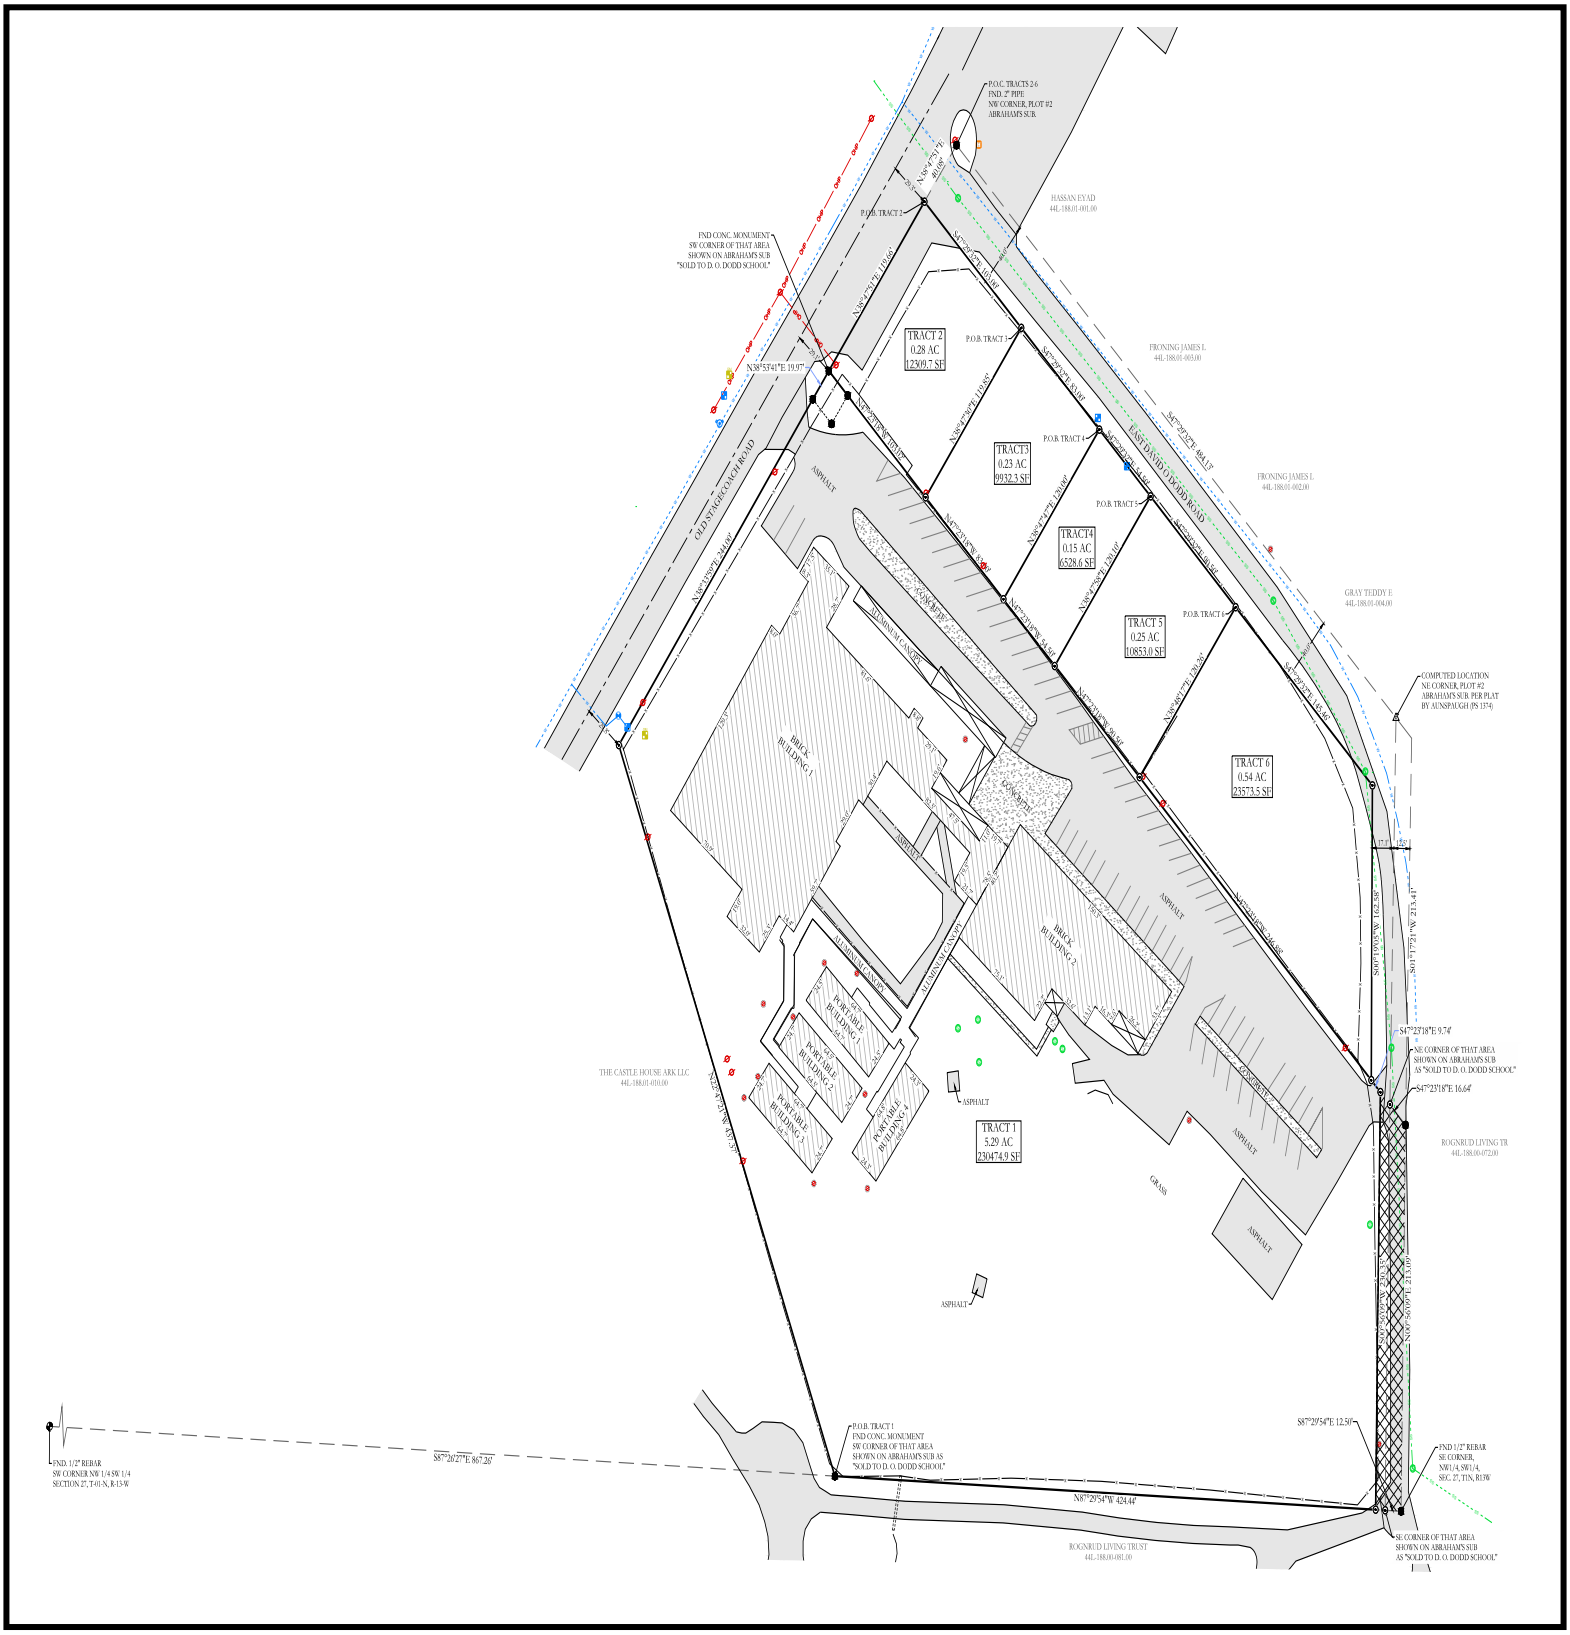

Sketch
City of Little Rock Planning & Development

Case No: Z-5859-D Sketch 2 of 2

Name: David o. Dodd School

Location: 6423 Stagecoach Road

Title: Conditional Use Permit

N