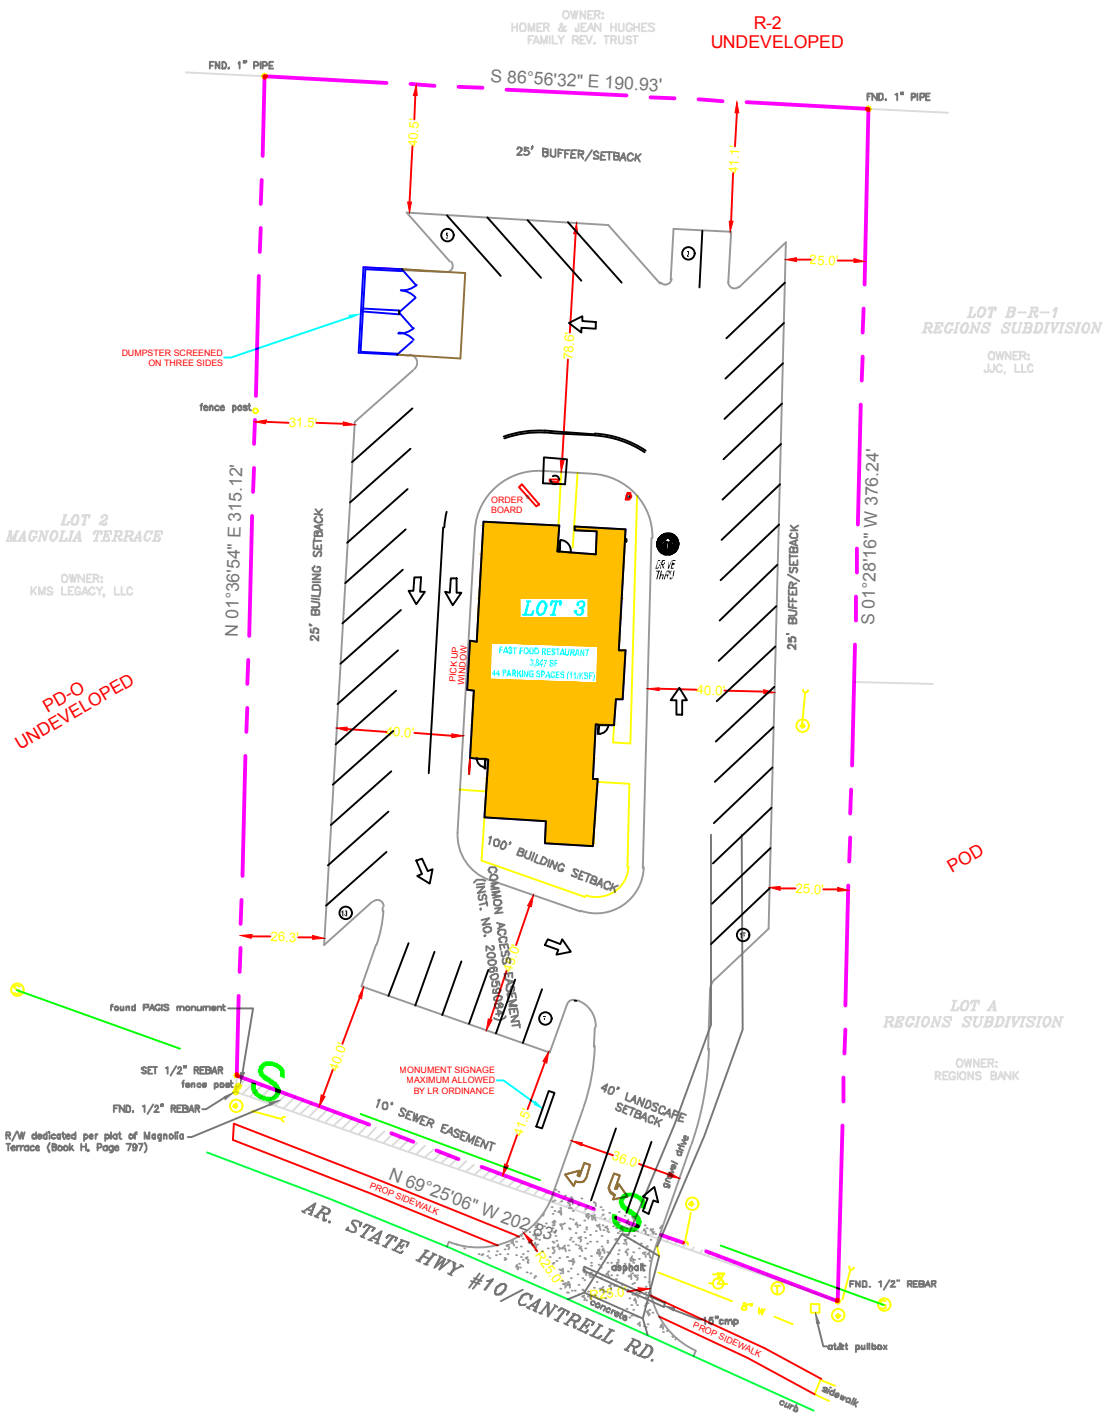

Sketch

City of Little Rock Planning & Development

Case No: Z-5817-I

Name: Cantrell Road Short-form

Location: 15000 Cantrell Road

Title: PCD New Resturant

N