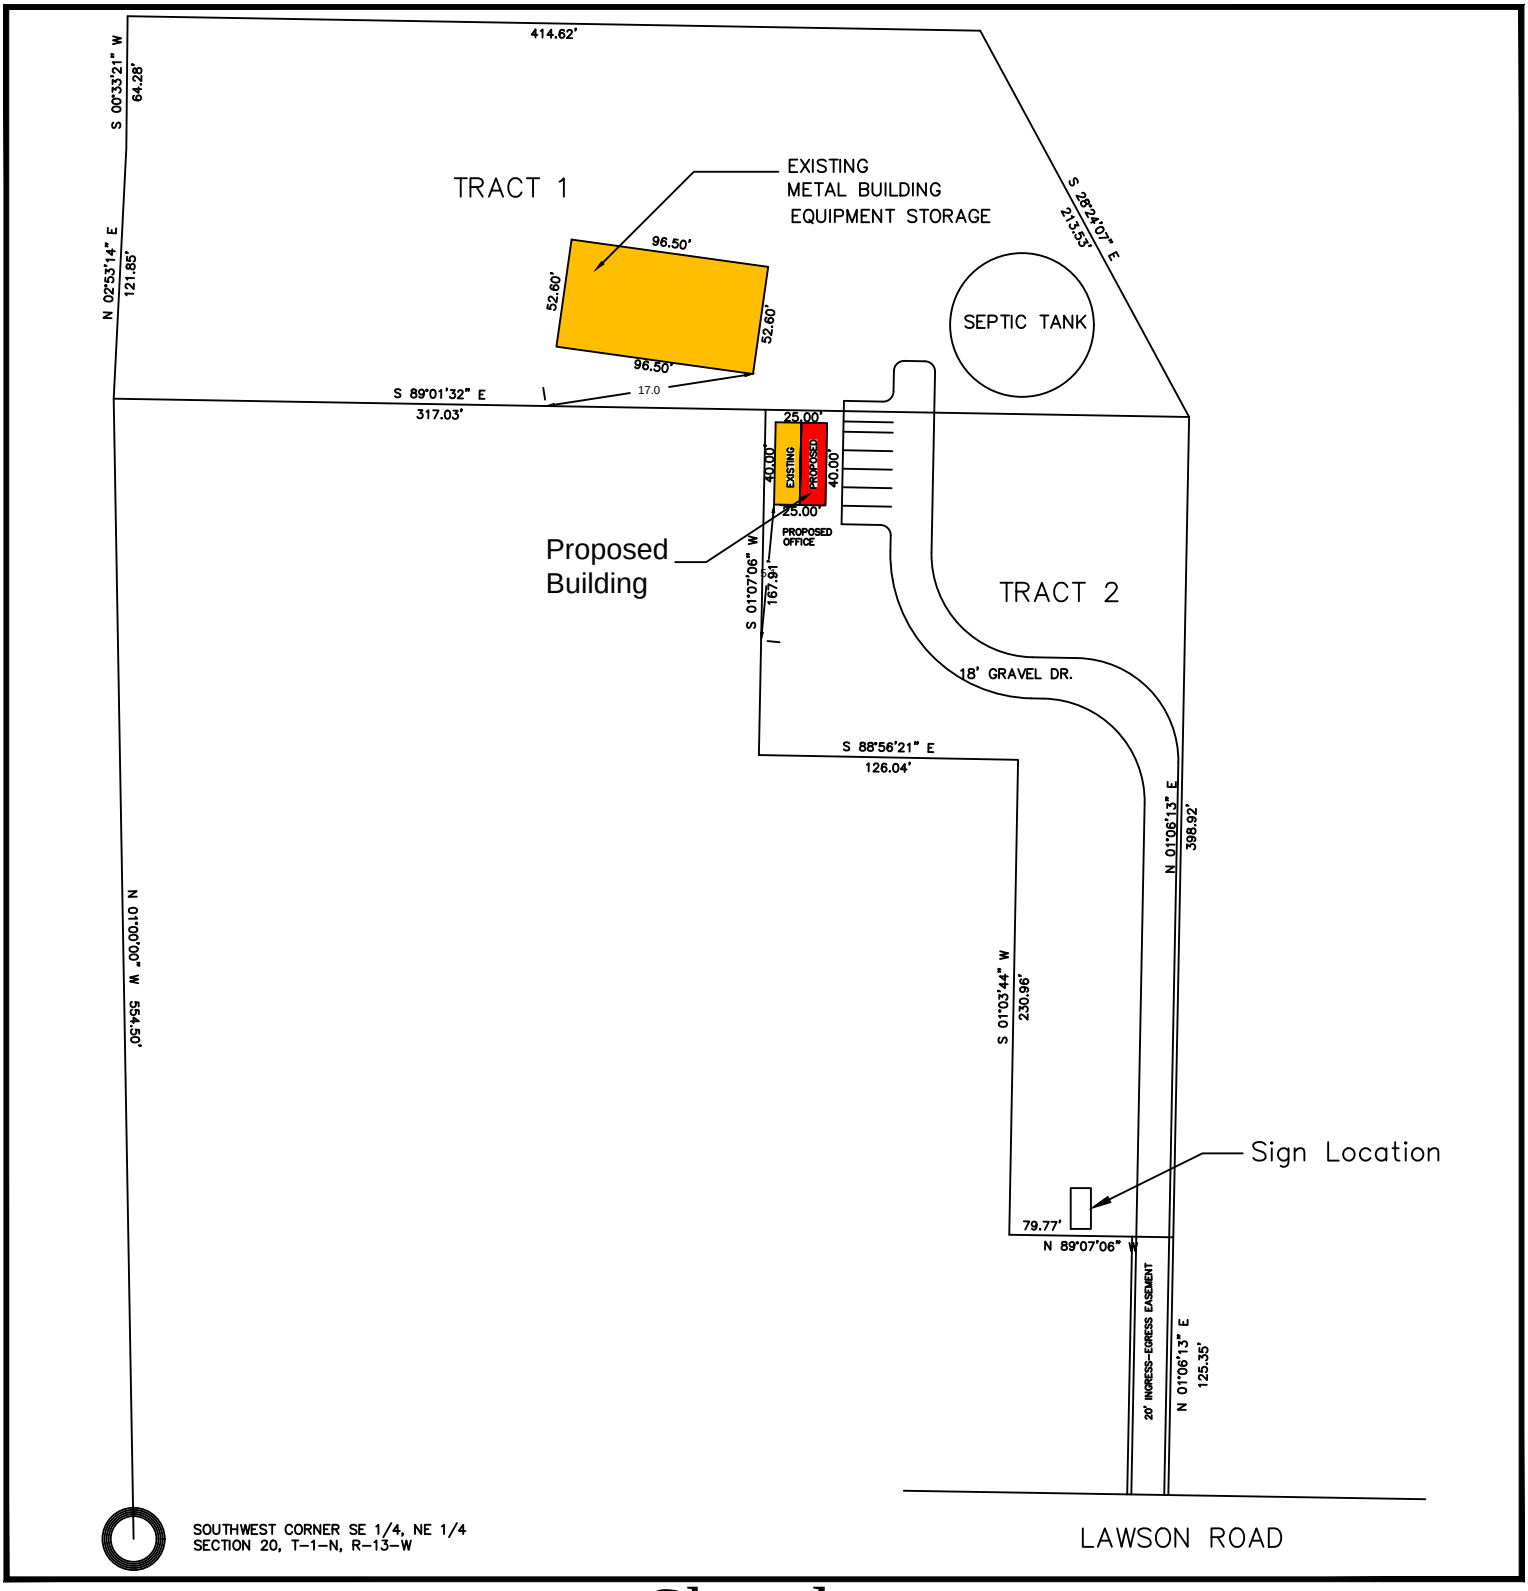

Sketch

City of Little Rock Planning & Development

Case No: **Z-9207**

Name: Lawson West

Location: 5000 Hope Lane

Issue: Short-form PD-C

N