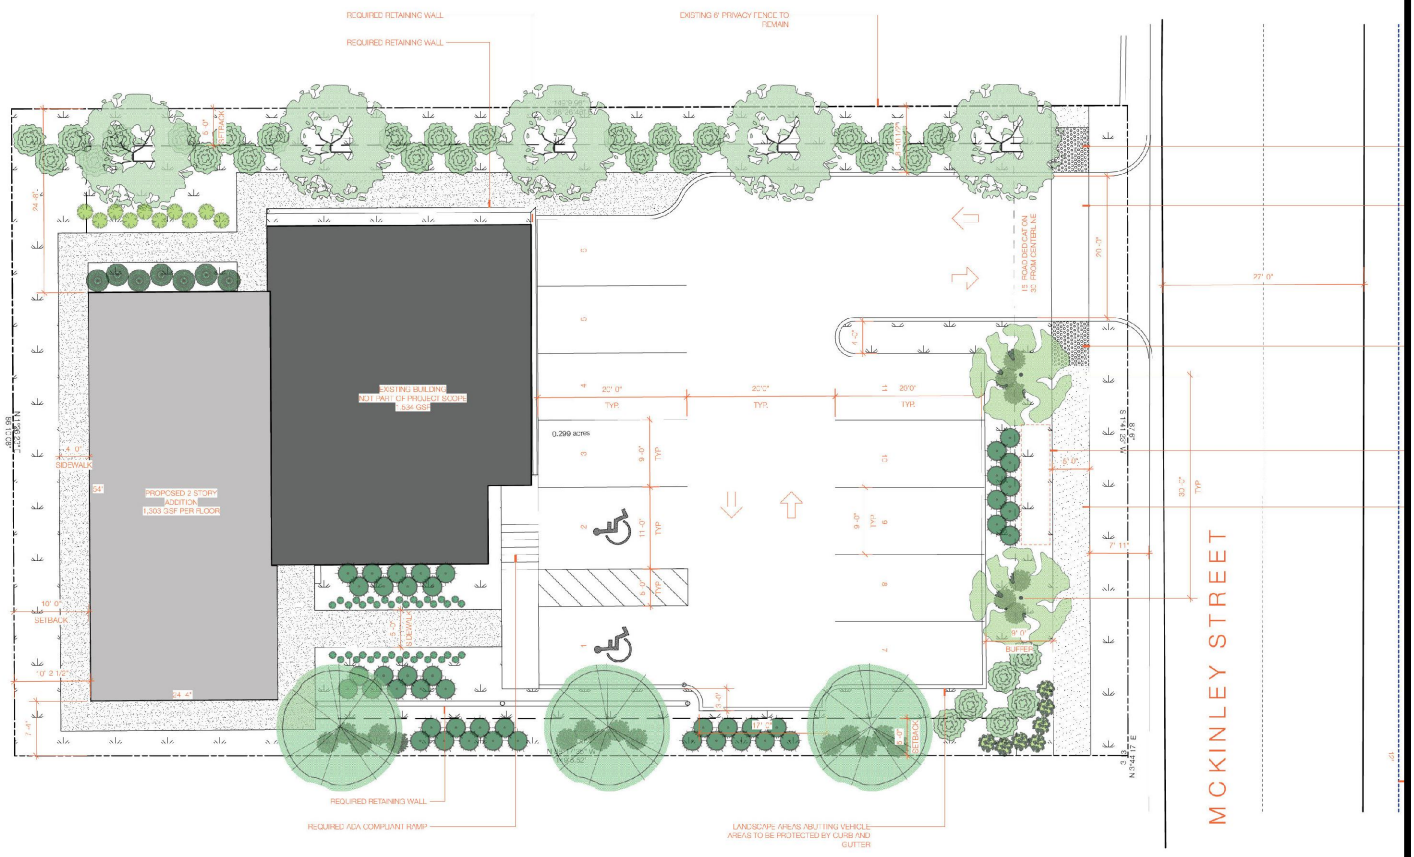

Sketch

City of Little Rock Planning & Development

Case No: Z-9480-A Sketch

Name: Integrated Psych Solutions

Location: 218 N. McKinley

Title: Revised POD

N