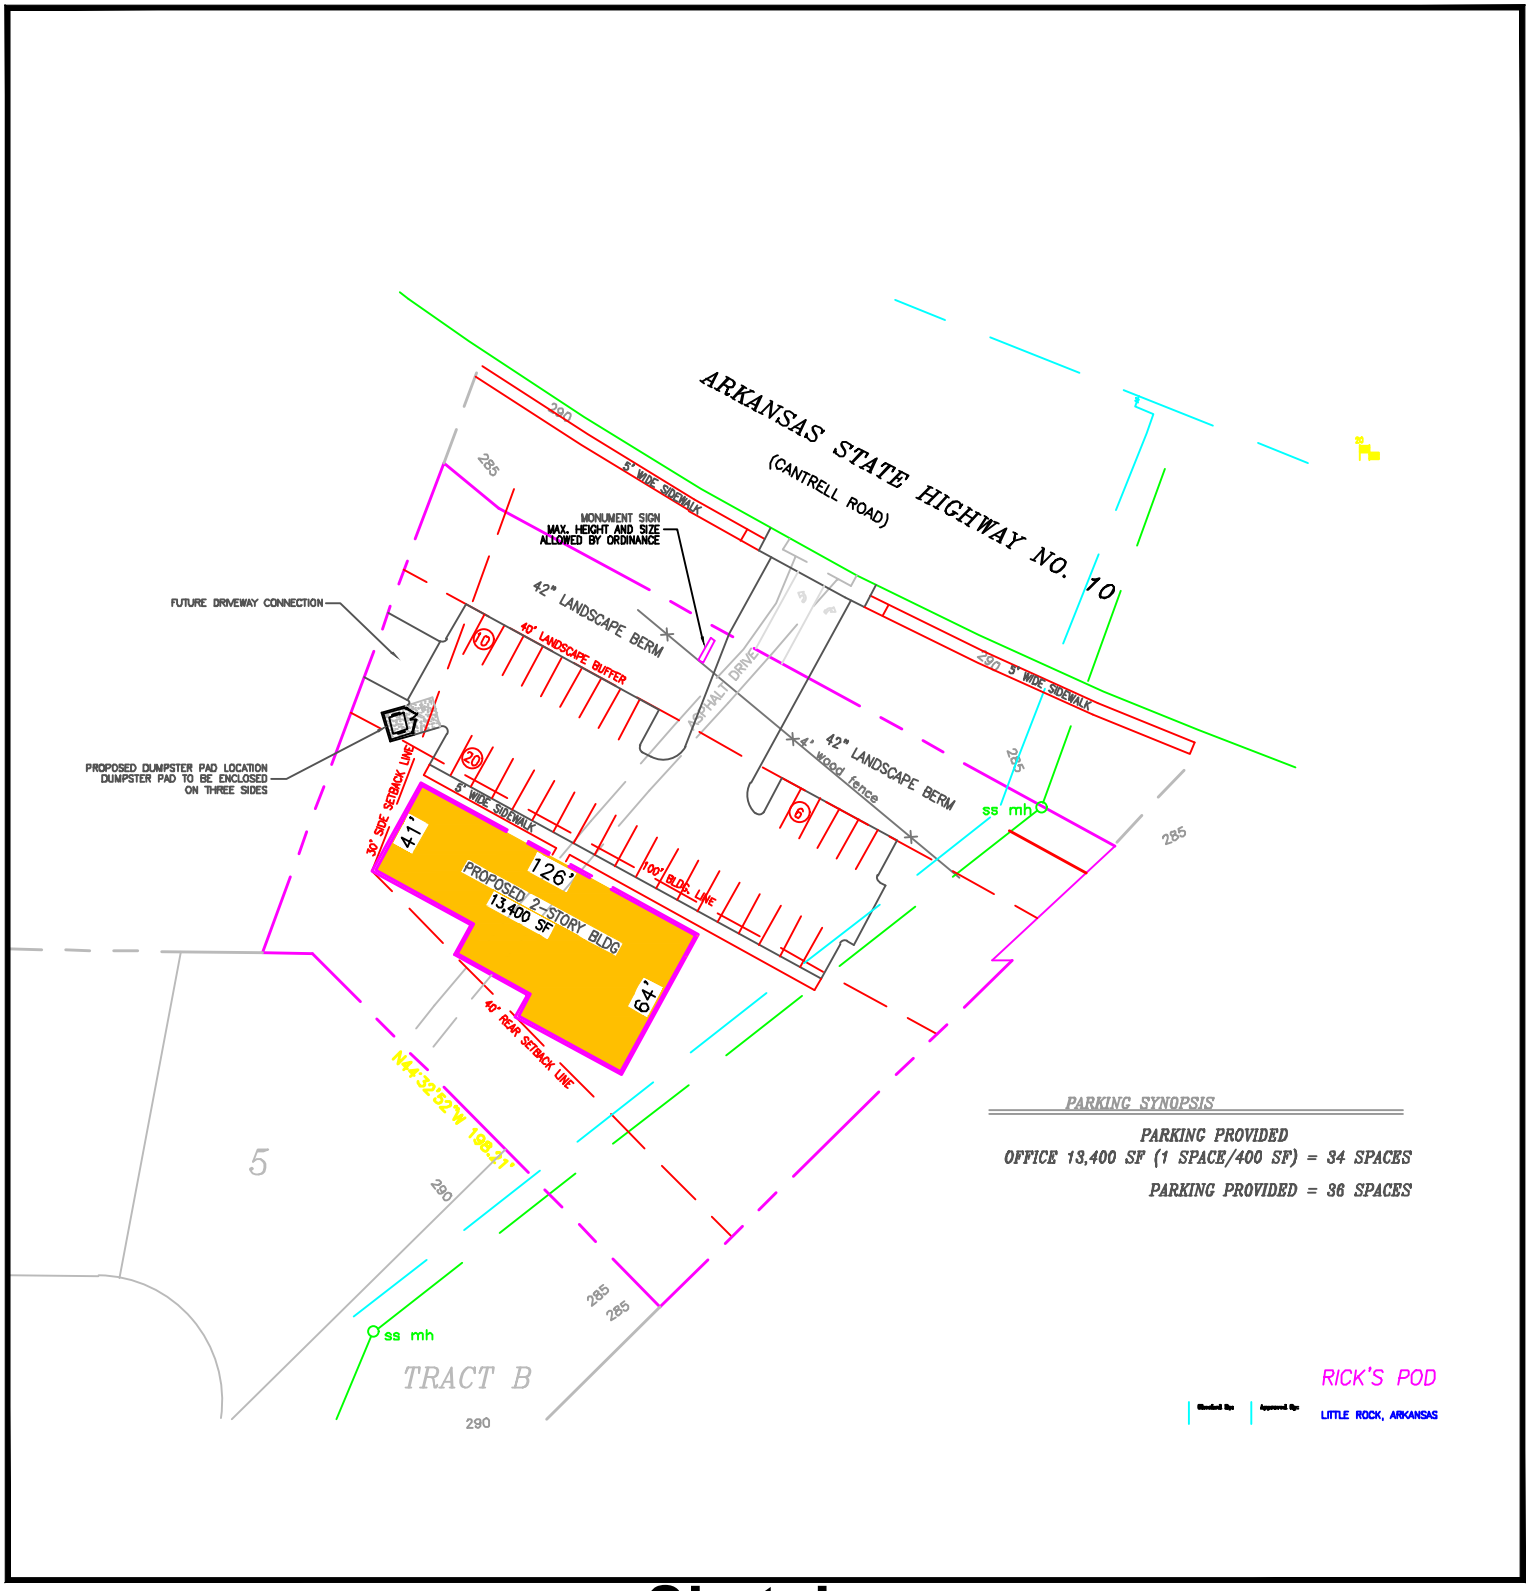

Sketch

City of Little Rock Planning & Development

Case No: **Z-9271**

Name: Ricks POD

Location: Located on the south side of Cantrell Road in the 16900 Block of Cantrell Road appx. 325' east of Drew Drive

Title: Short-form POD

N