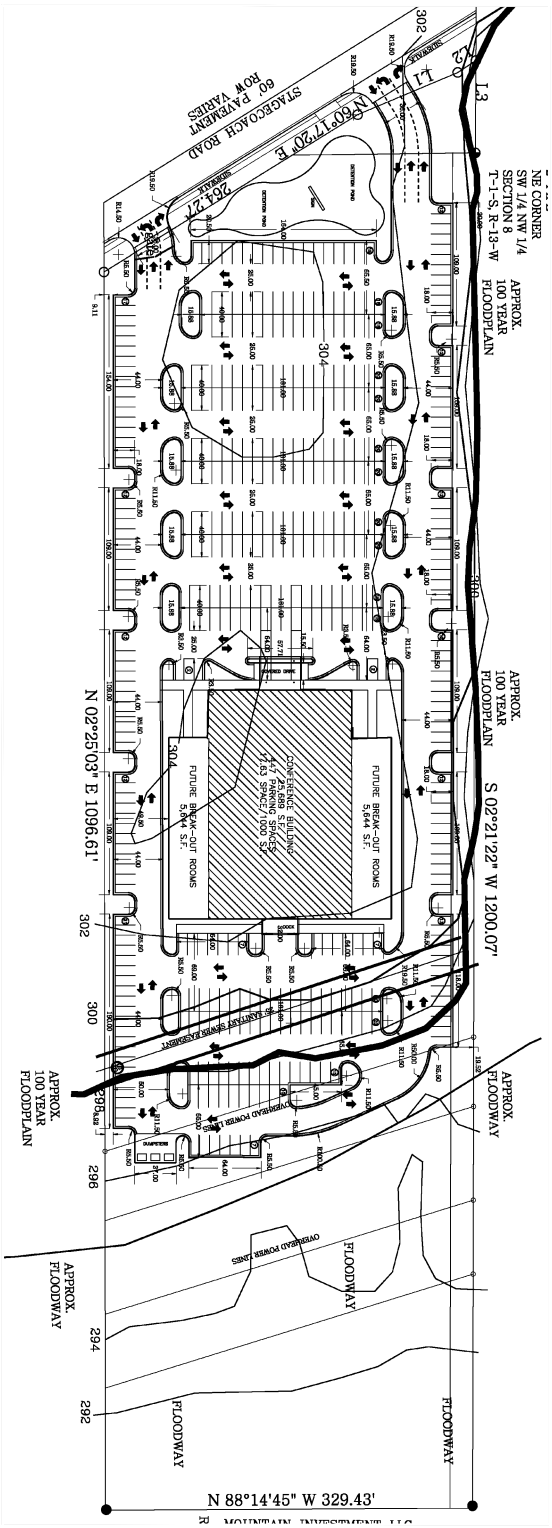

Sketch

City of Little Rock Planning & Development

Case No: Z-5649-G

Name: **Timmons Conference Center**

Location: 10915 Stagecoach Road

Title: Long-form PCD

N