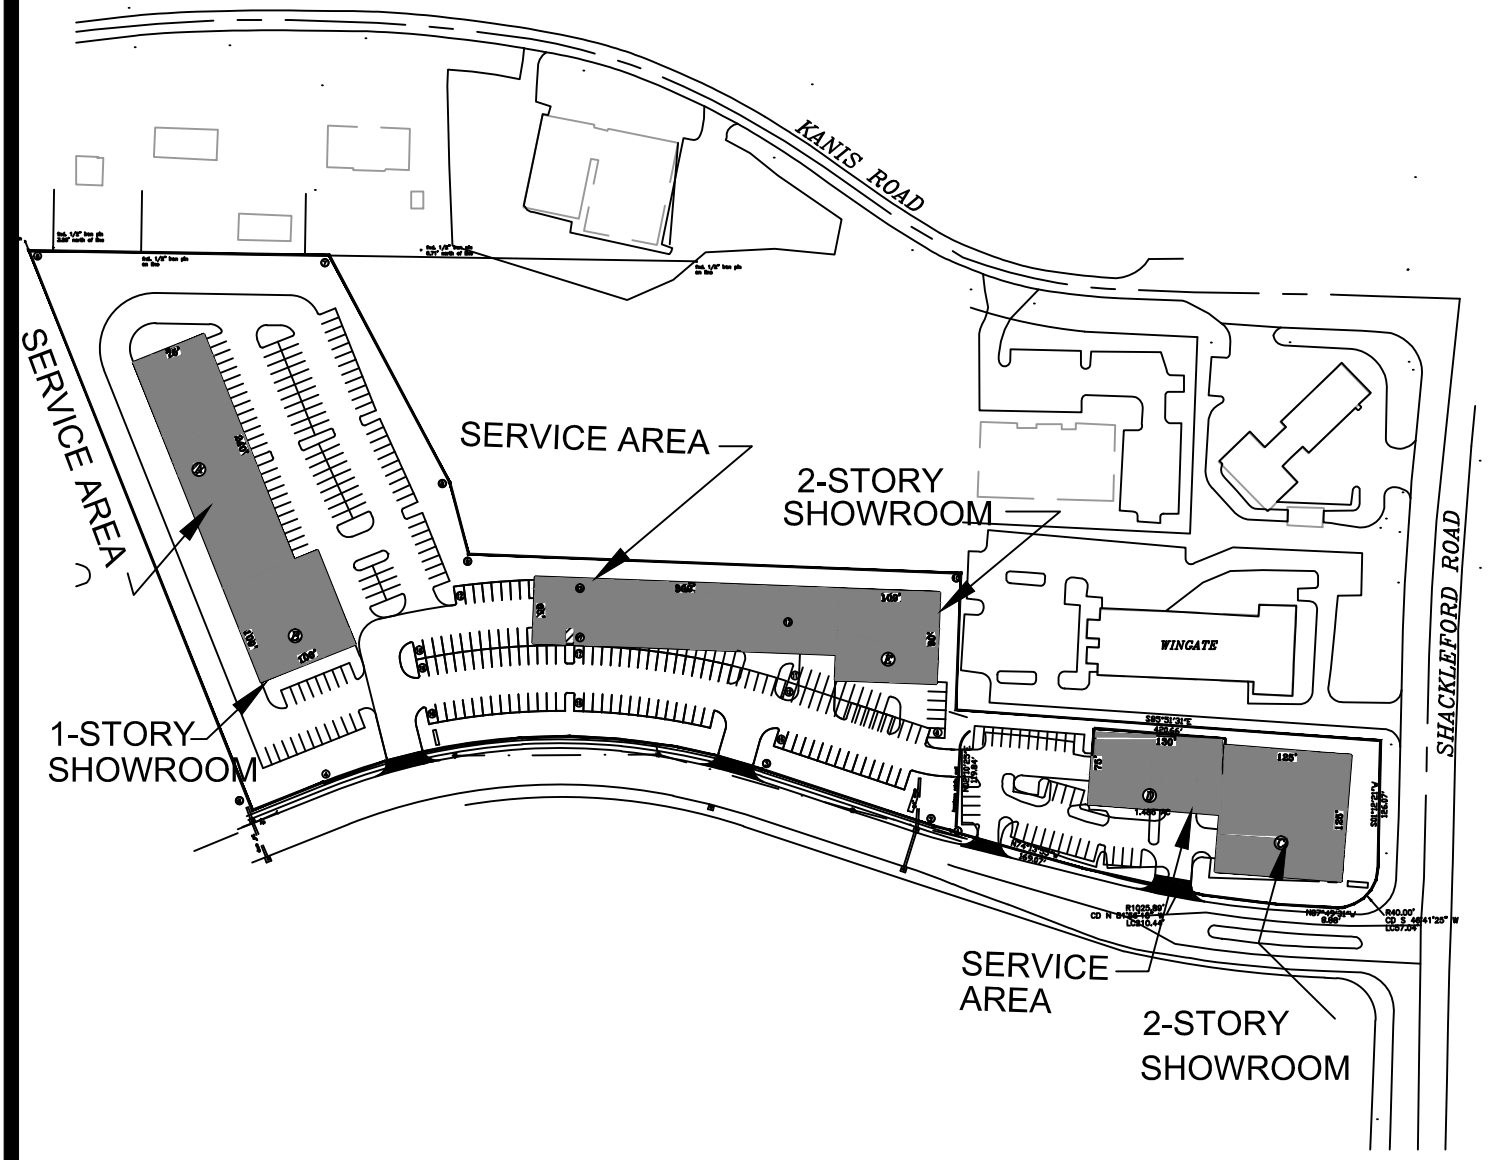

Z-6526-C ● Parker Lexus Shackleford West
NWC Shackleford Road &
Shackleford west ● P.C.D

NORTH