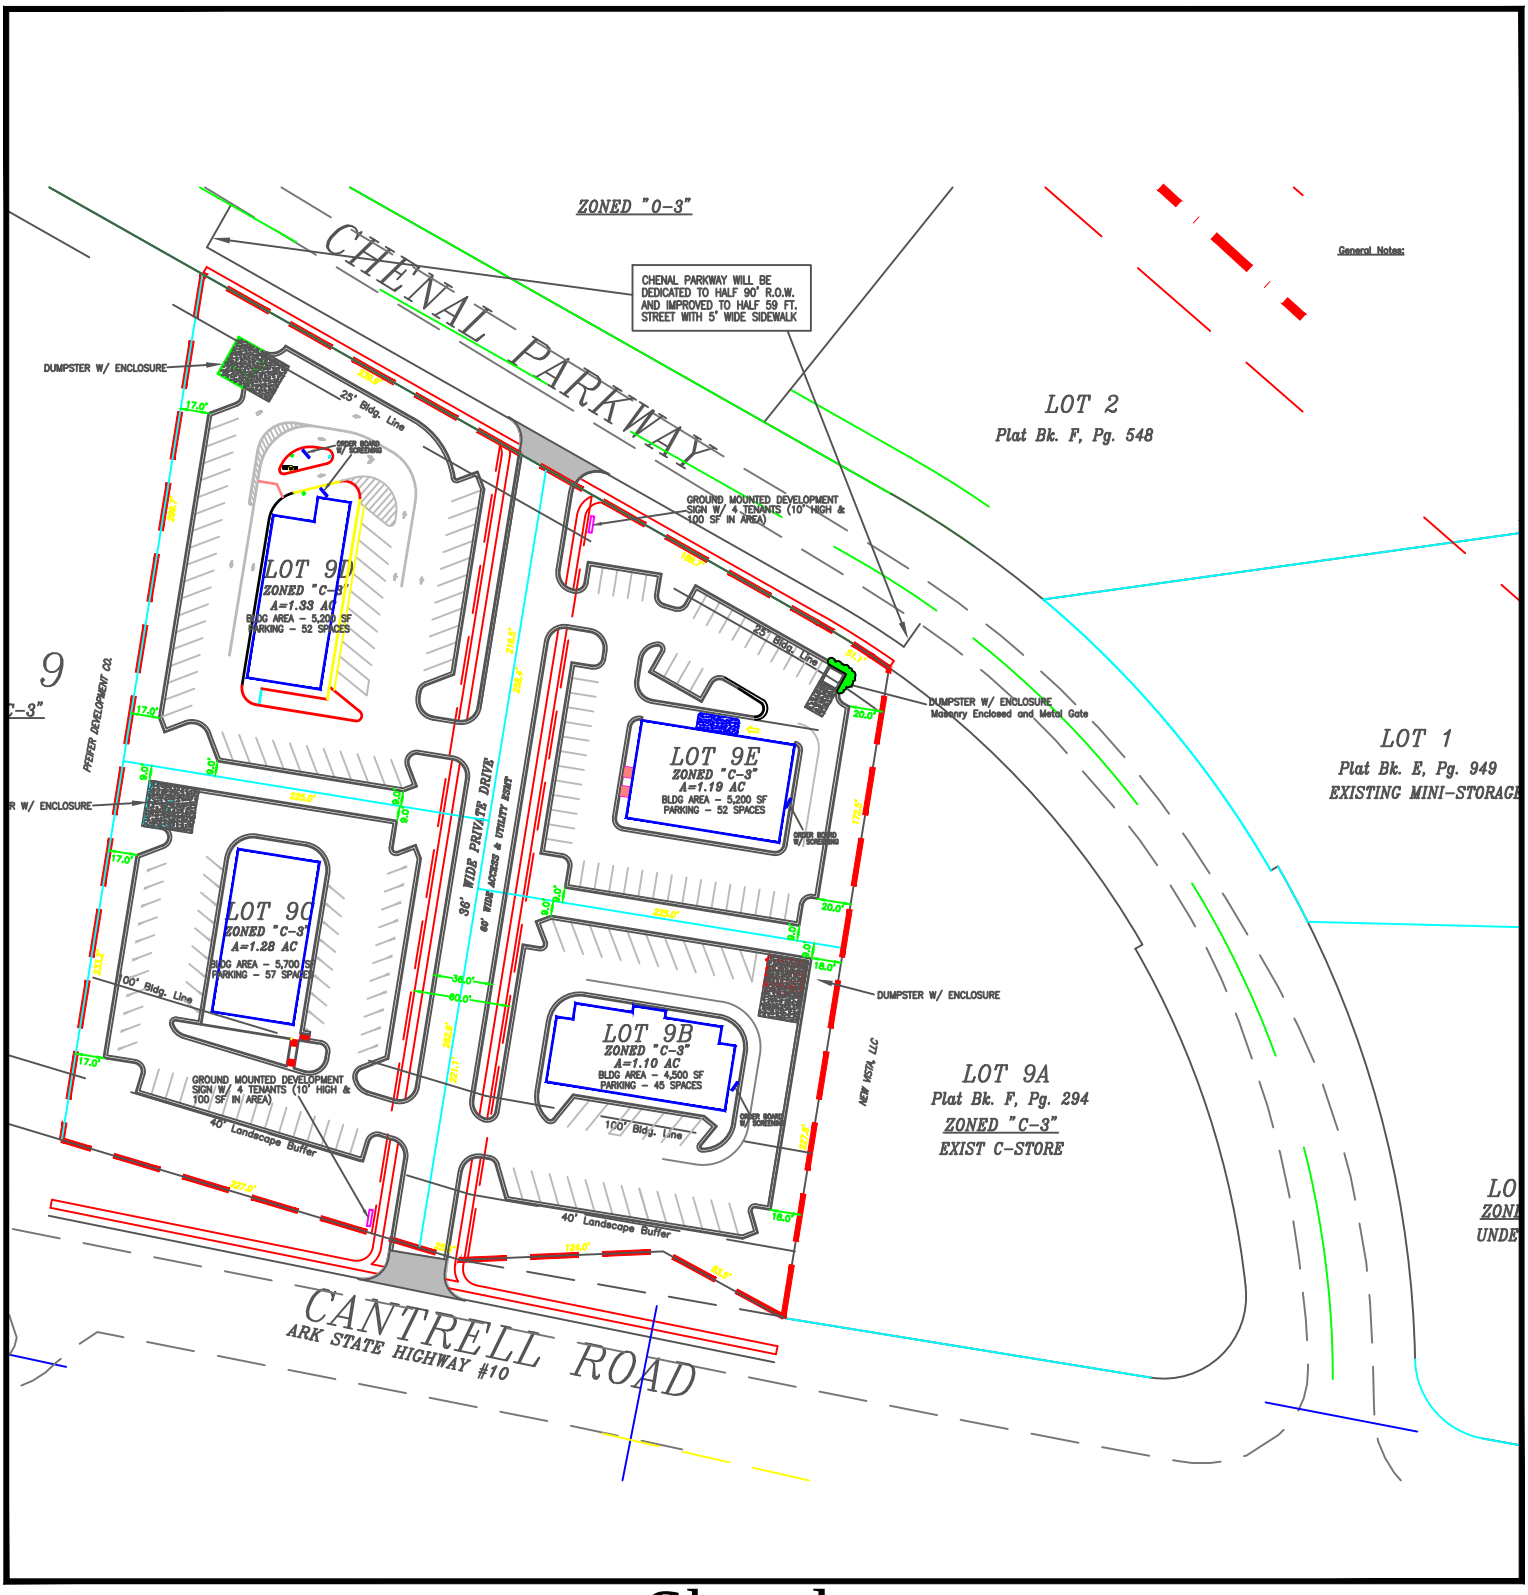


# Sketch

## City of Little Rock Planning & Development

Case No: **Z-5099-G**

Name: Lot 9B-9E Northwest Territory

Location: South side of Chenal Parkway

Title: Short-form PCD

N