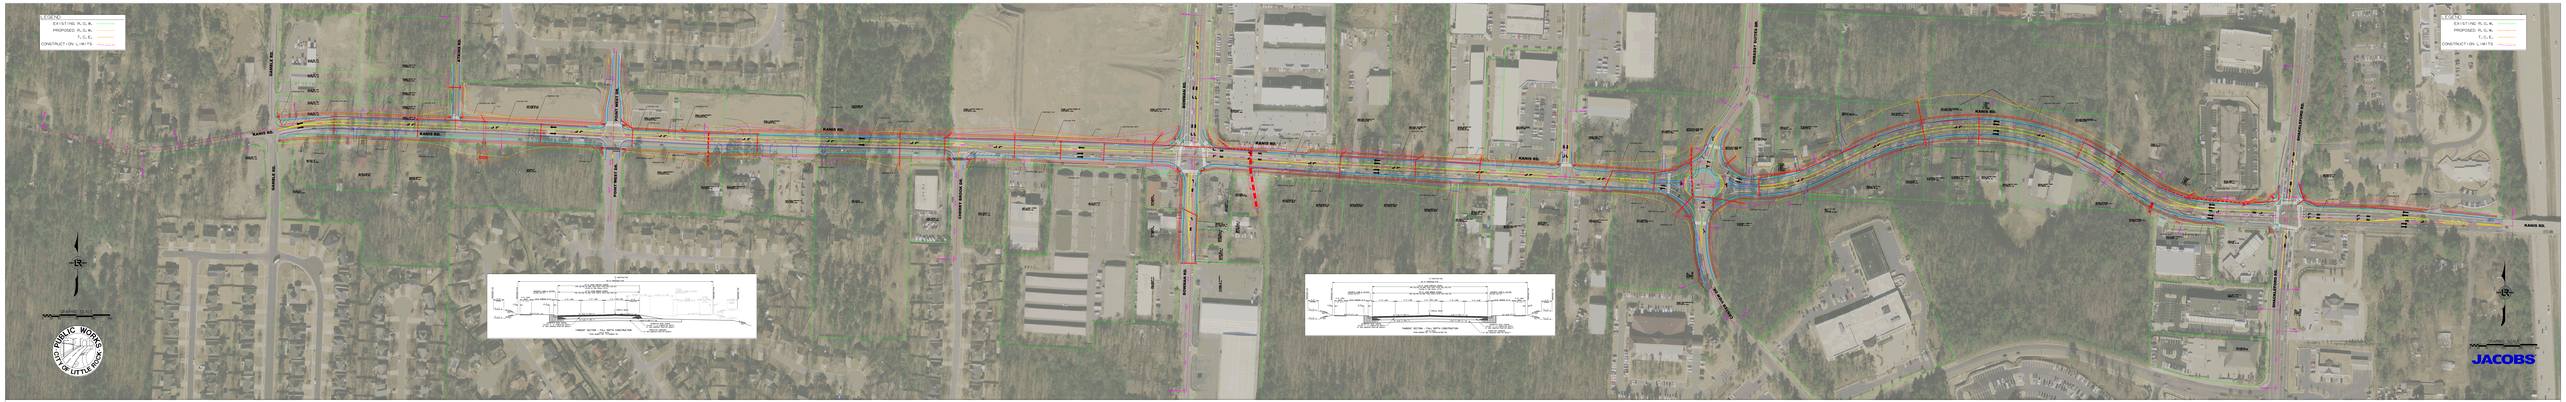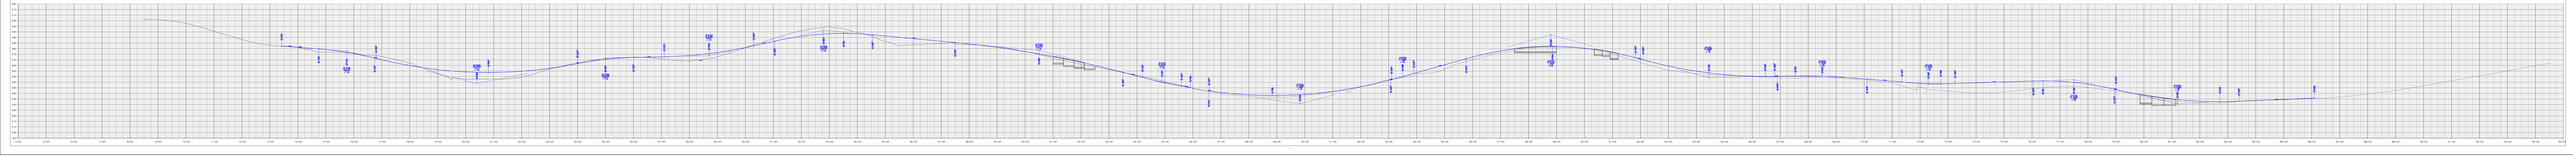
LEGEND
EXISTING R.O.W.
PROPOSED R.O.W.
T.C.E.
CONSTRUCTION LIMITS
KANIS RD.
FRONT RIVER DR.
BRADLEY RIVER DR.
PUBLIC WORKS
CITY OF LITTLE ROCK
JACOBS