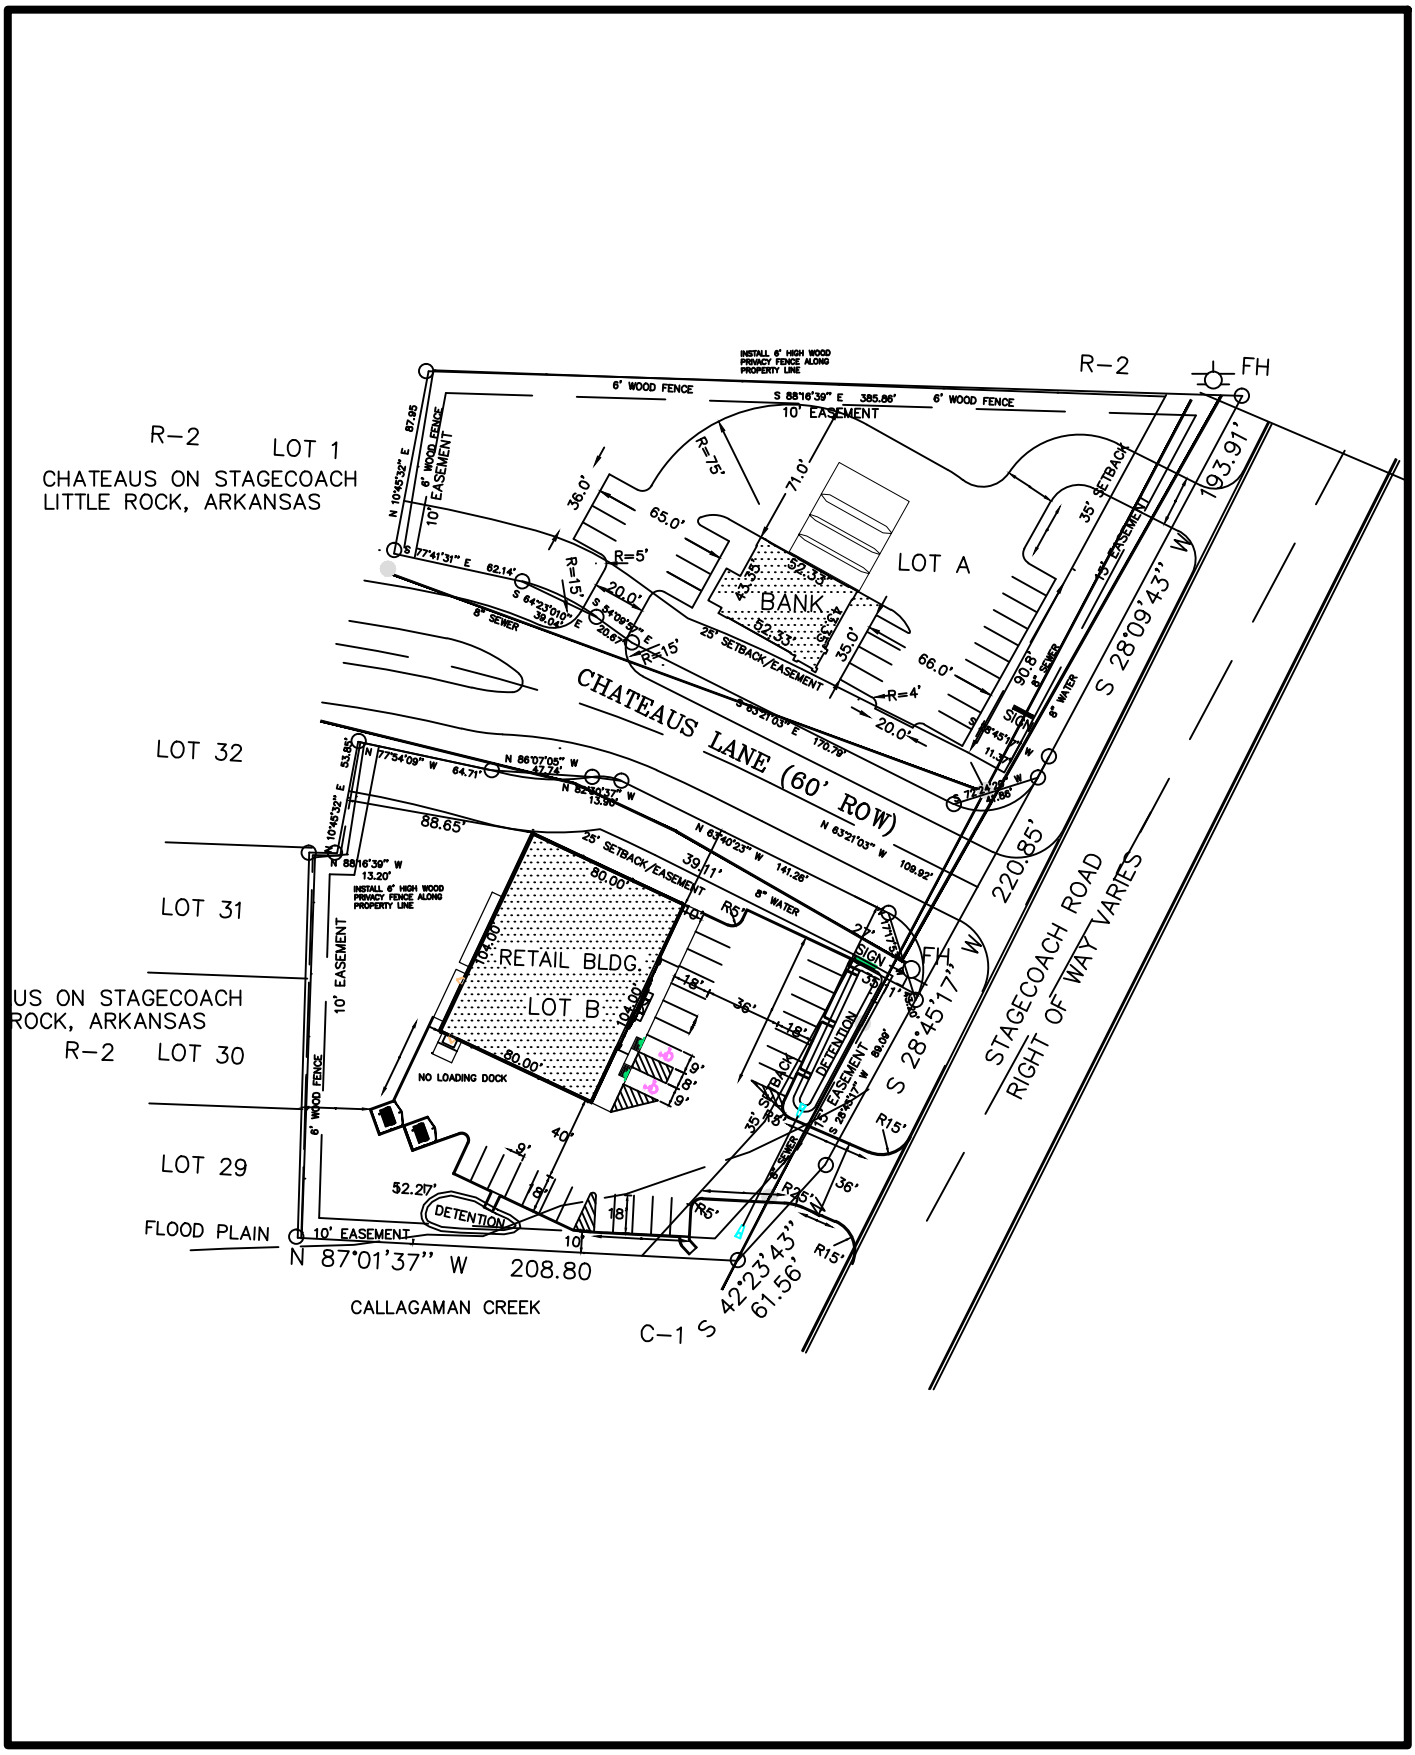

Z-7607-A ● STAGECOACH RD AND CHATEAUS LN ● PCD