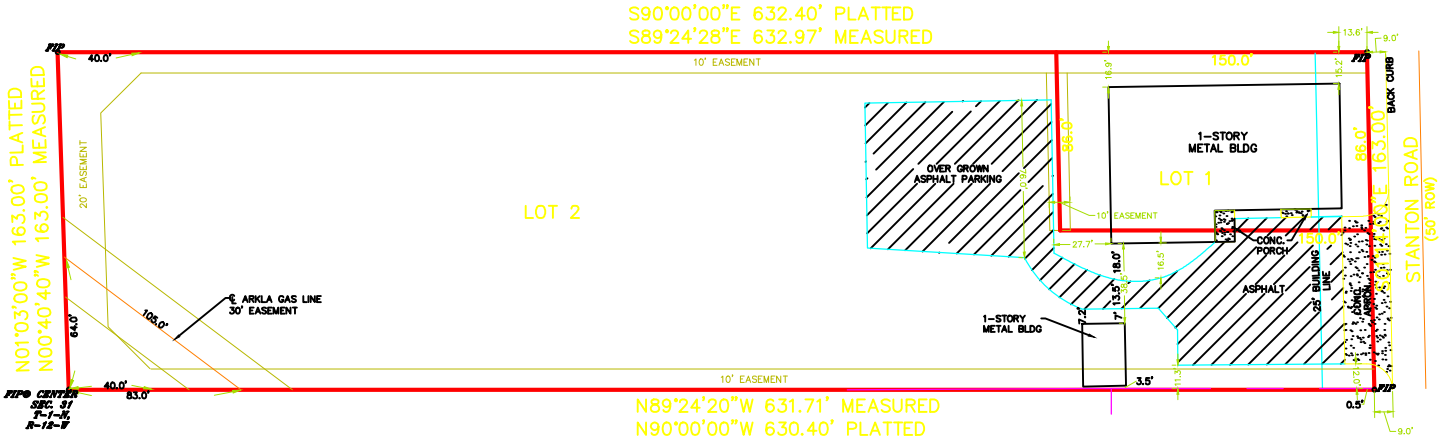

Z-8958 ● 8024 STANTON ROAD ● PID

NORTH