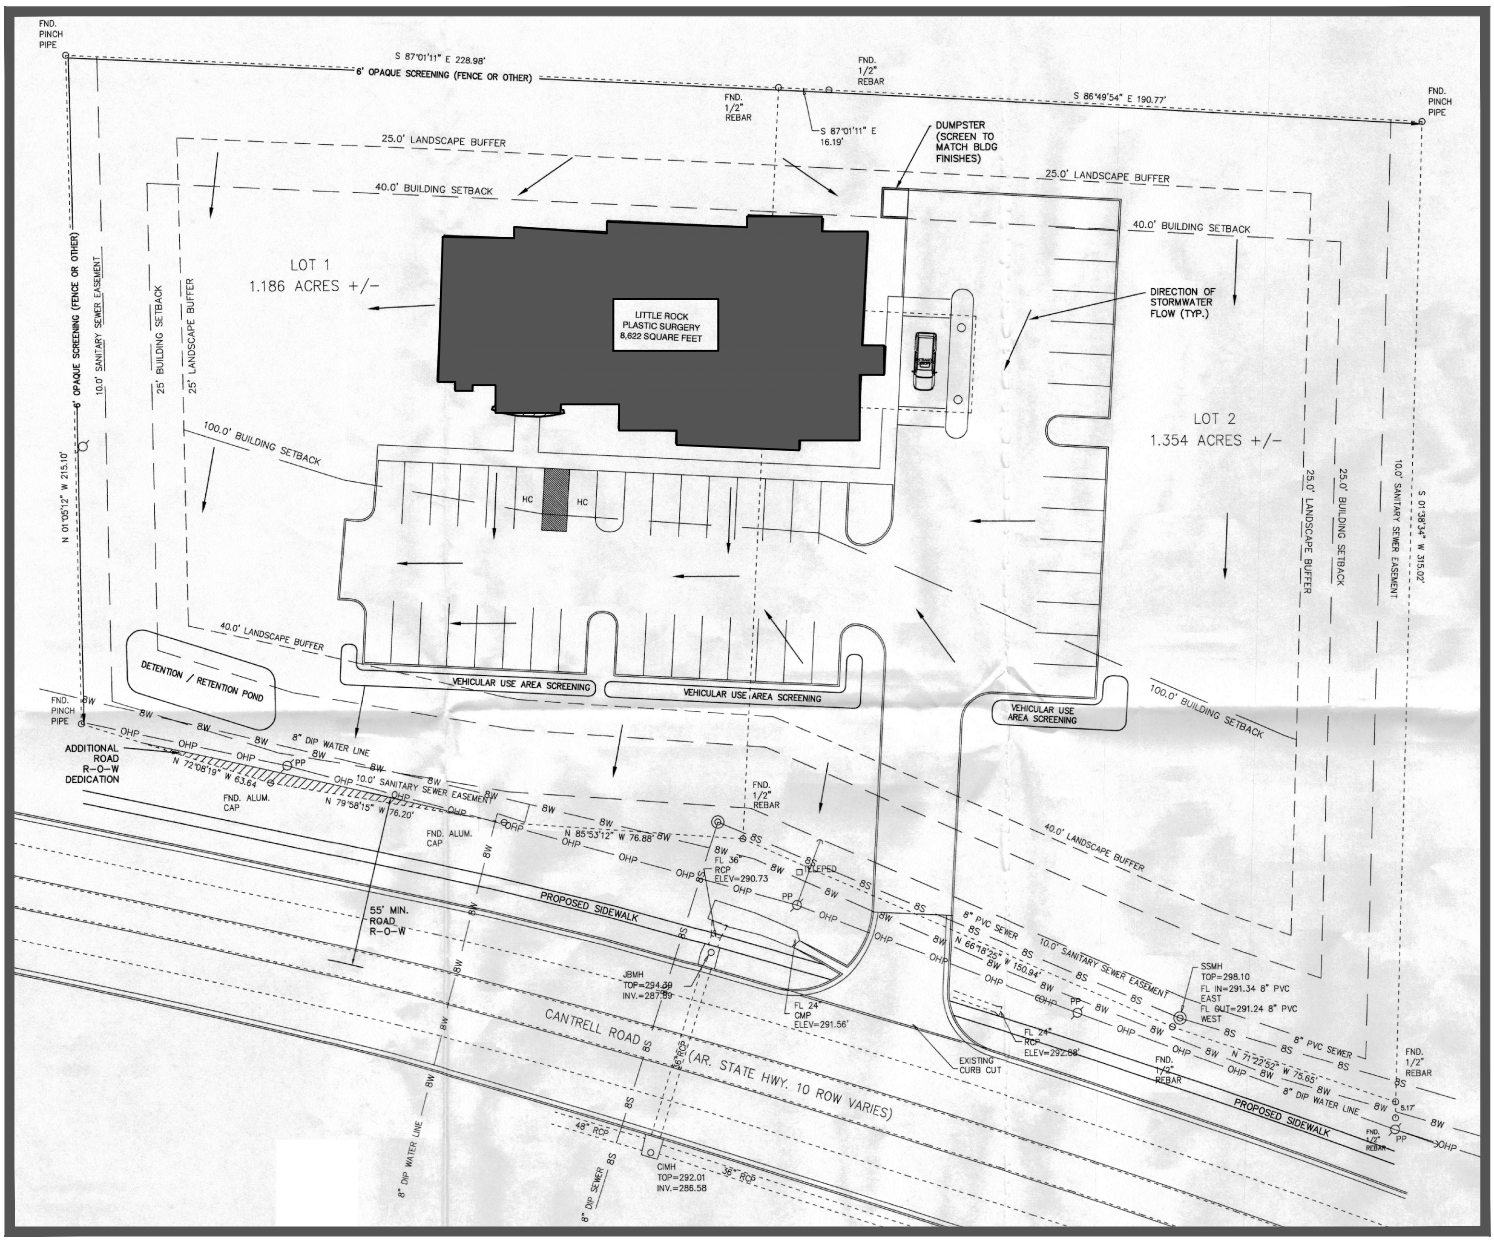

Z-5817 ● LR Plastic Surgery PDO
15104-15122 Cantrell Road ● Easement and Access
Easement Abandonment

NORTH