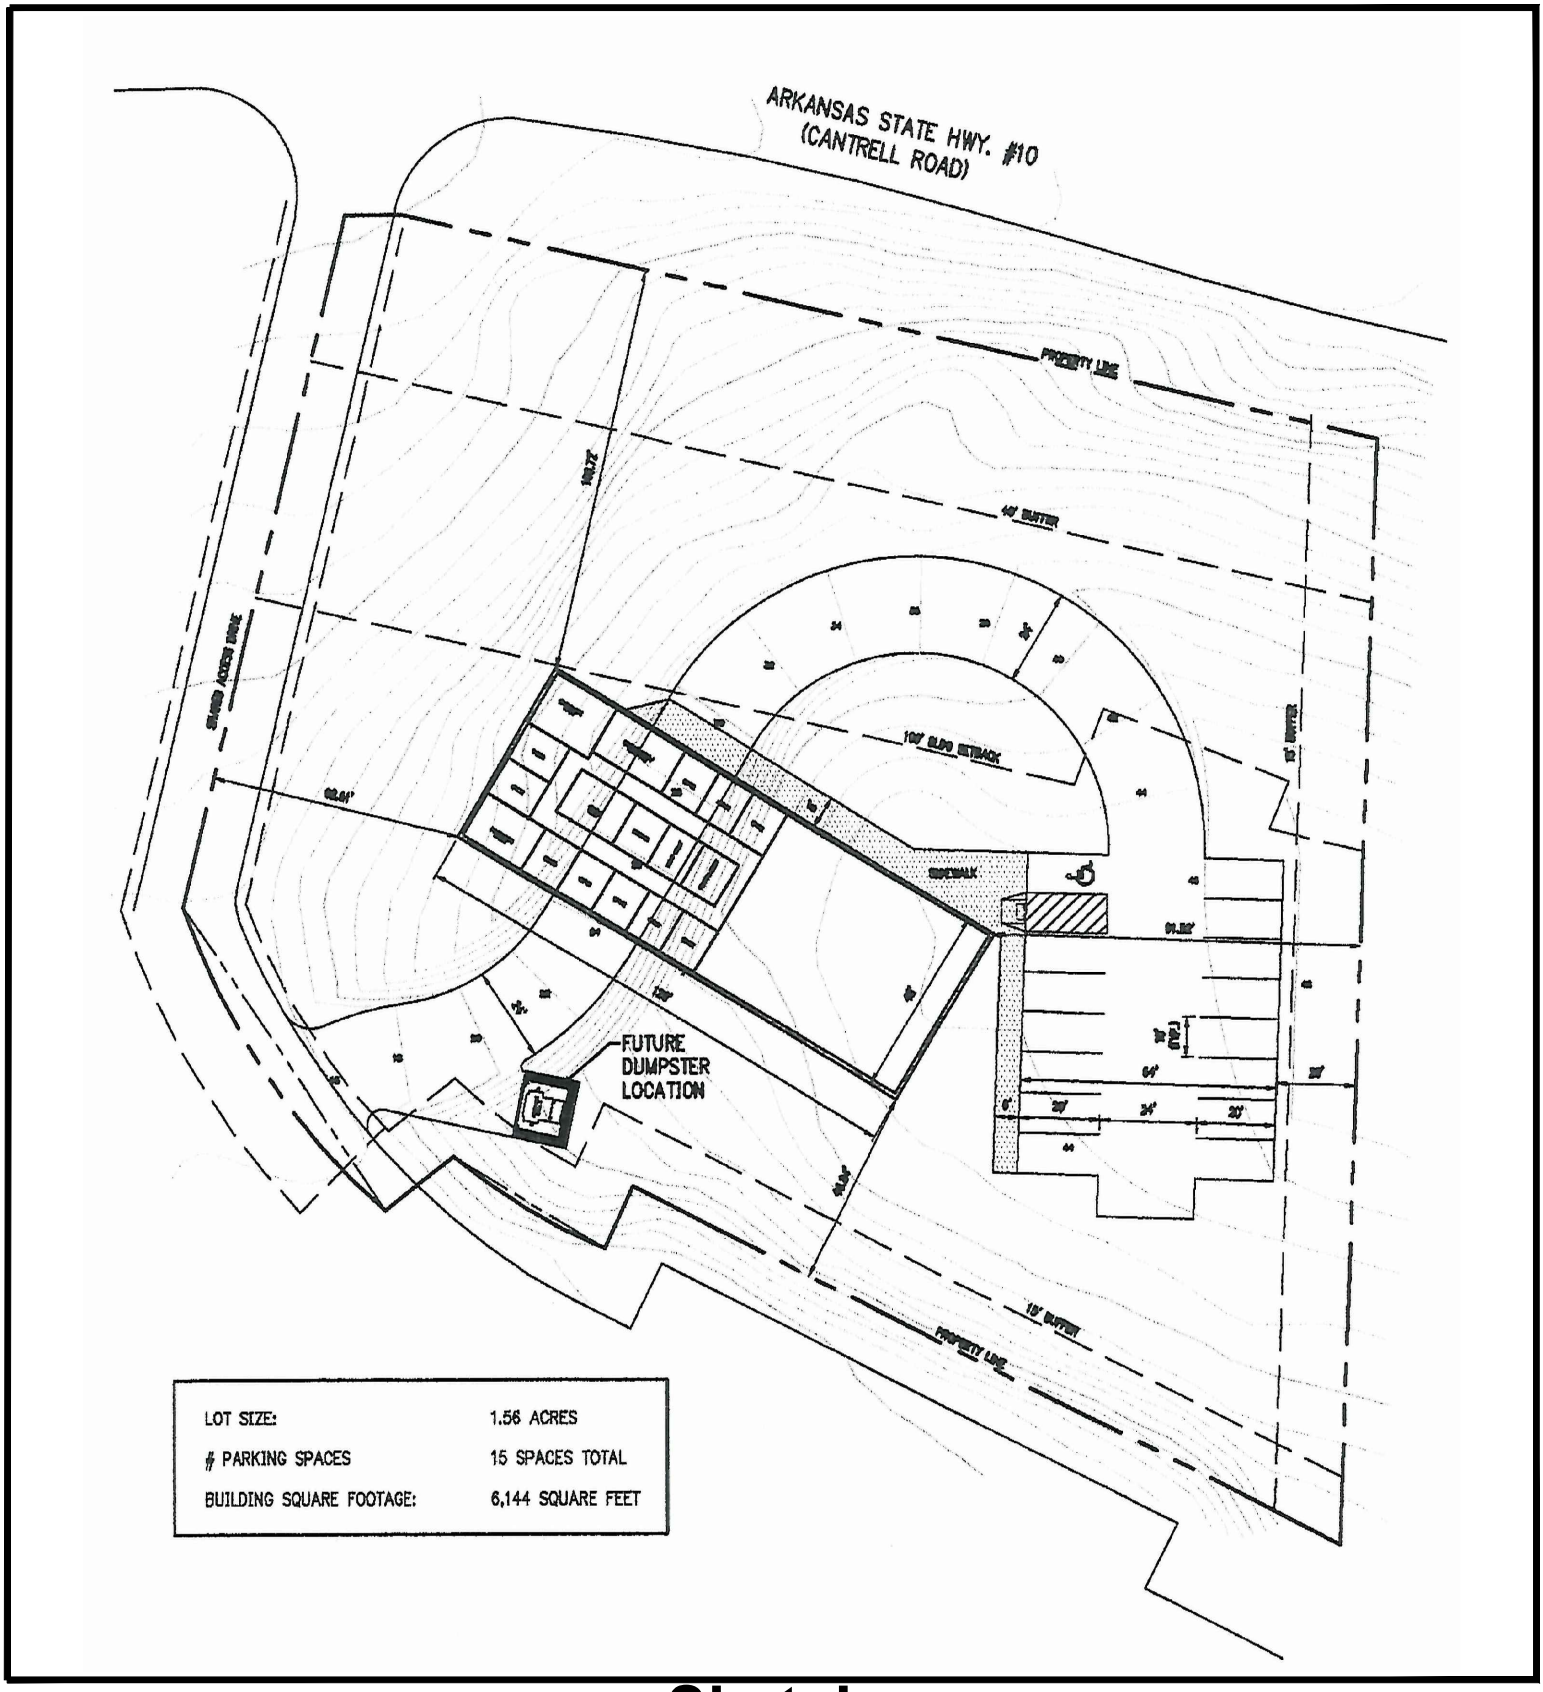

Sketch

City of Little Rock Planning & Development

Case No: Z-5535-E

Name: Dajani Office Park

Location: 12401 Cantrell Road

Title: Short-form POD

N