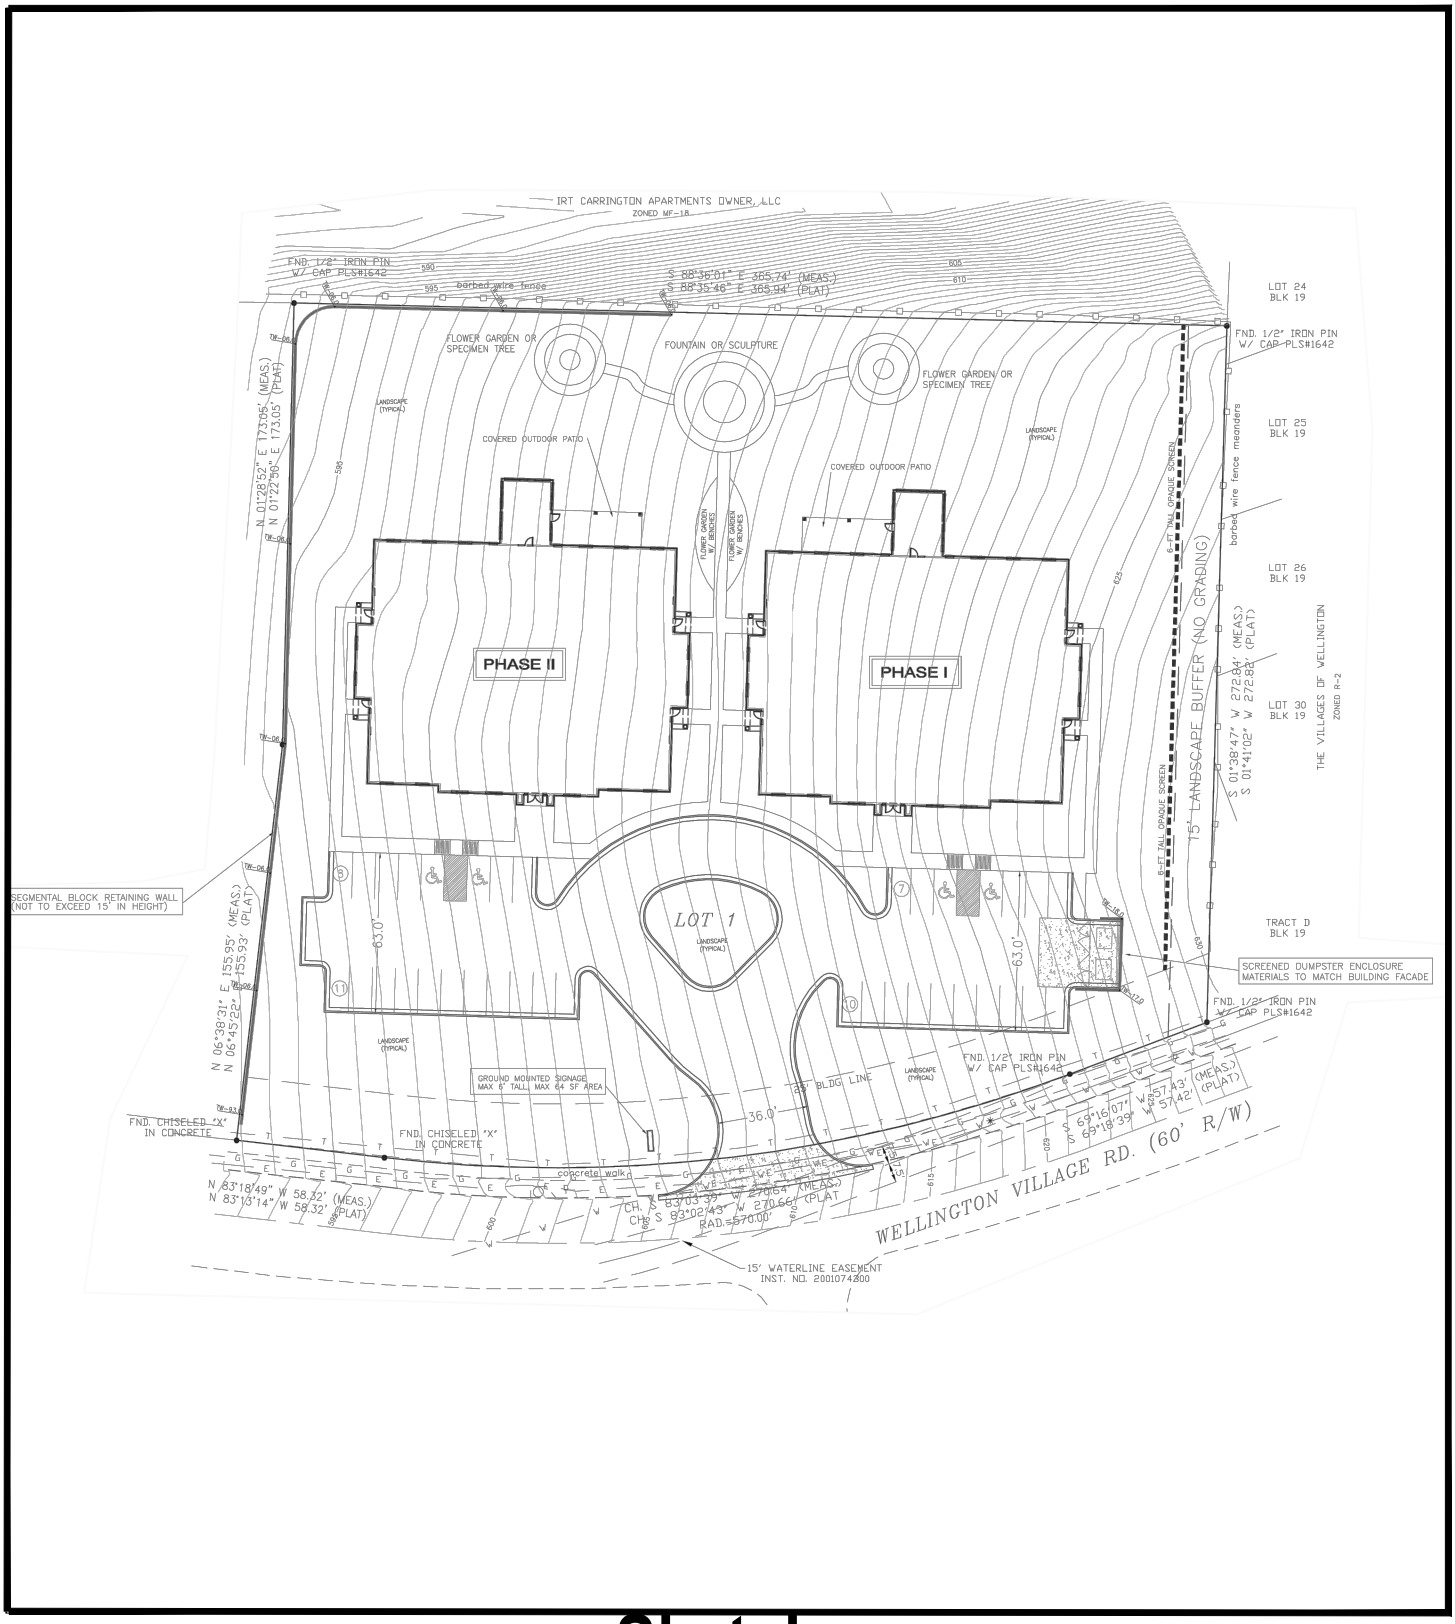

Sketch

City of Little Rock Planning & Development

Case No: Z-4807-R

Name Lot 1, Wellington Park

Location: 2113 Wellington Village Road

Title: PD-O

N