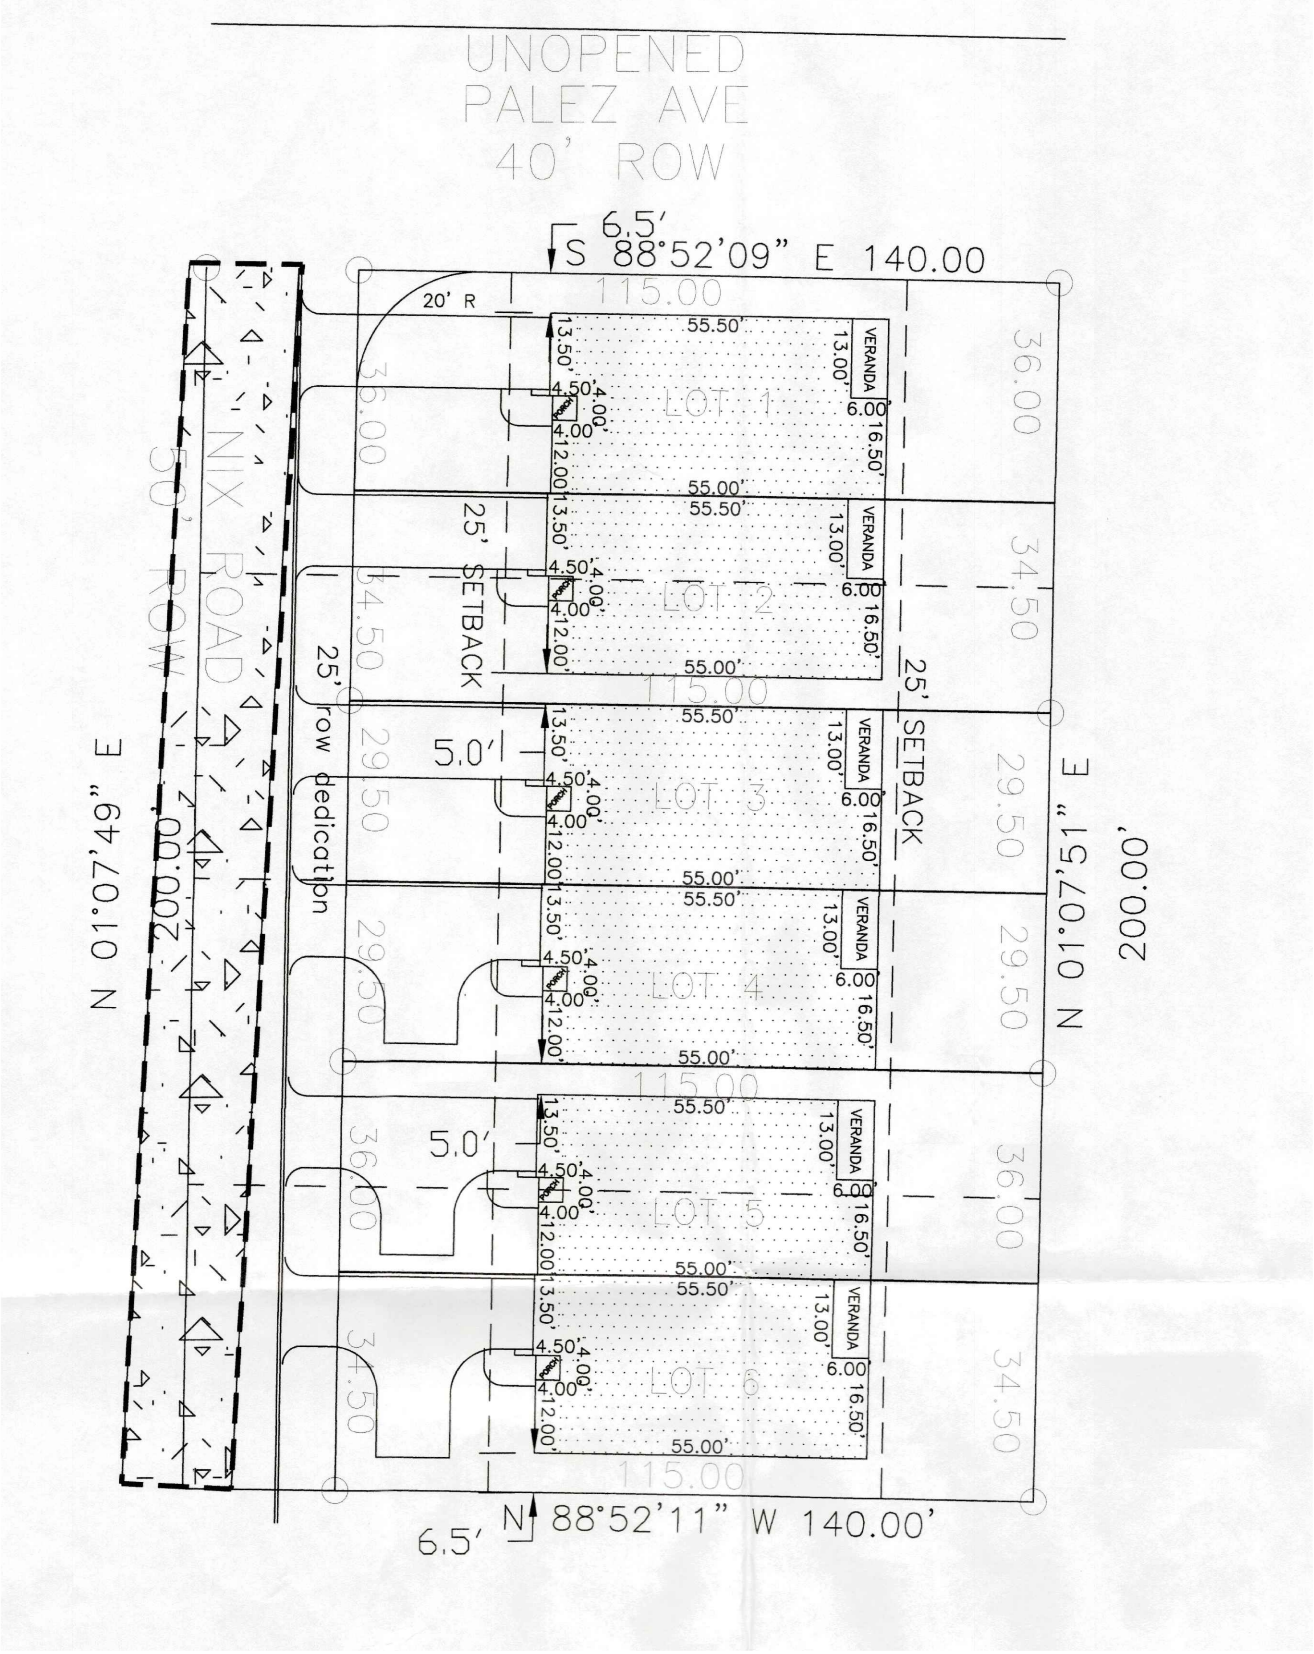

Sketch

City of Little Rock Planning & Development

Case No: Z-9445

Name: Nix Road Patio Villas

Location: 1015 Nix Road

Title: Short-form POD

N