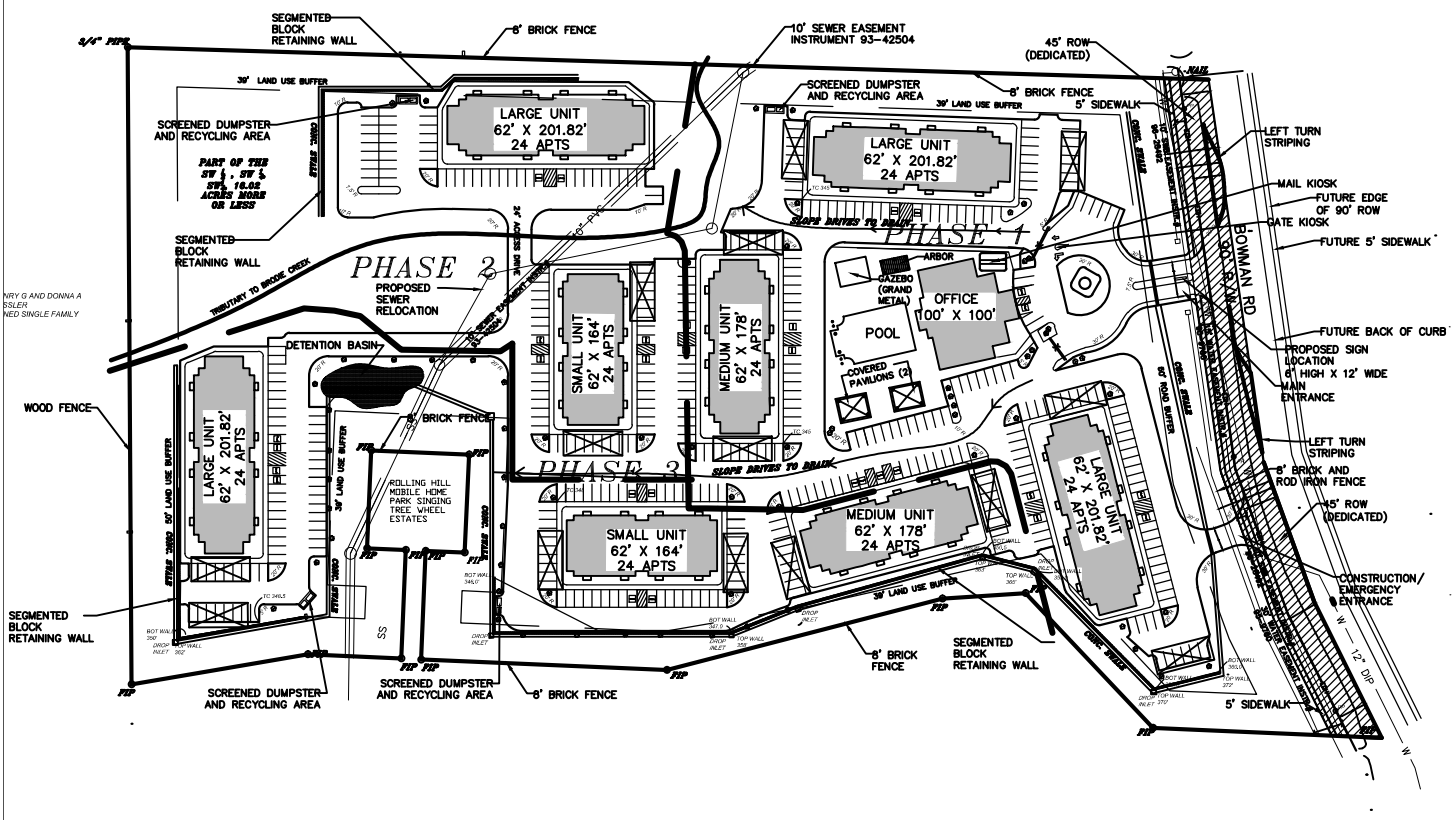

Z-8977 ● 4212 SOUTH BOWMAN ROAD ● PD-R

NORTH