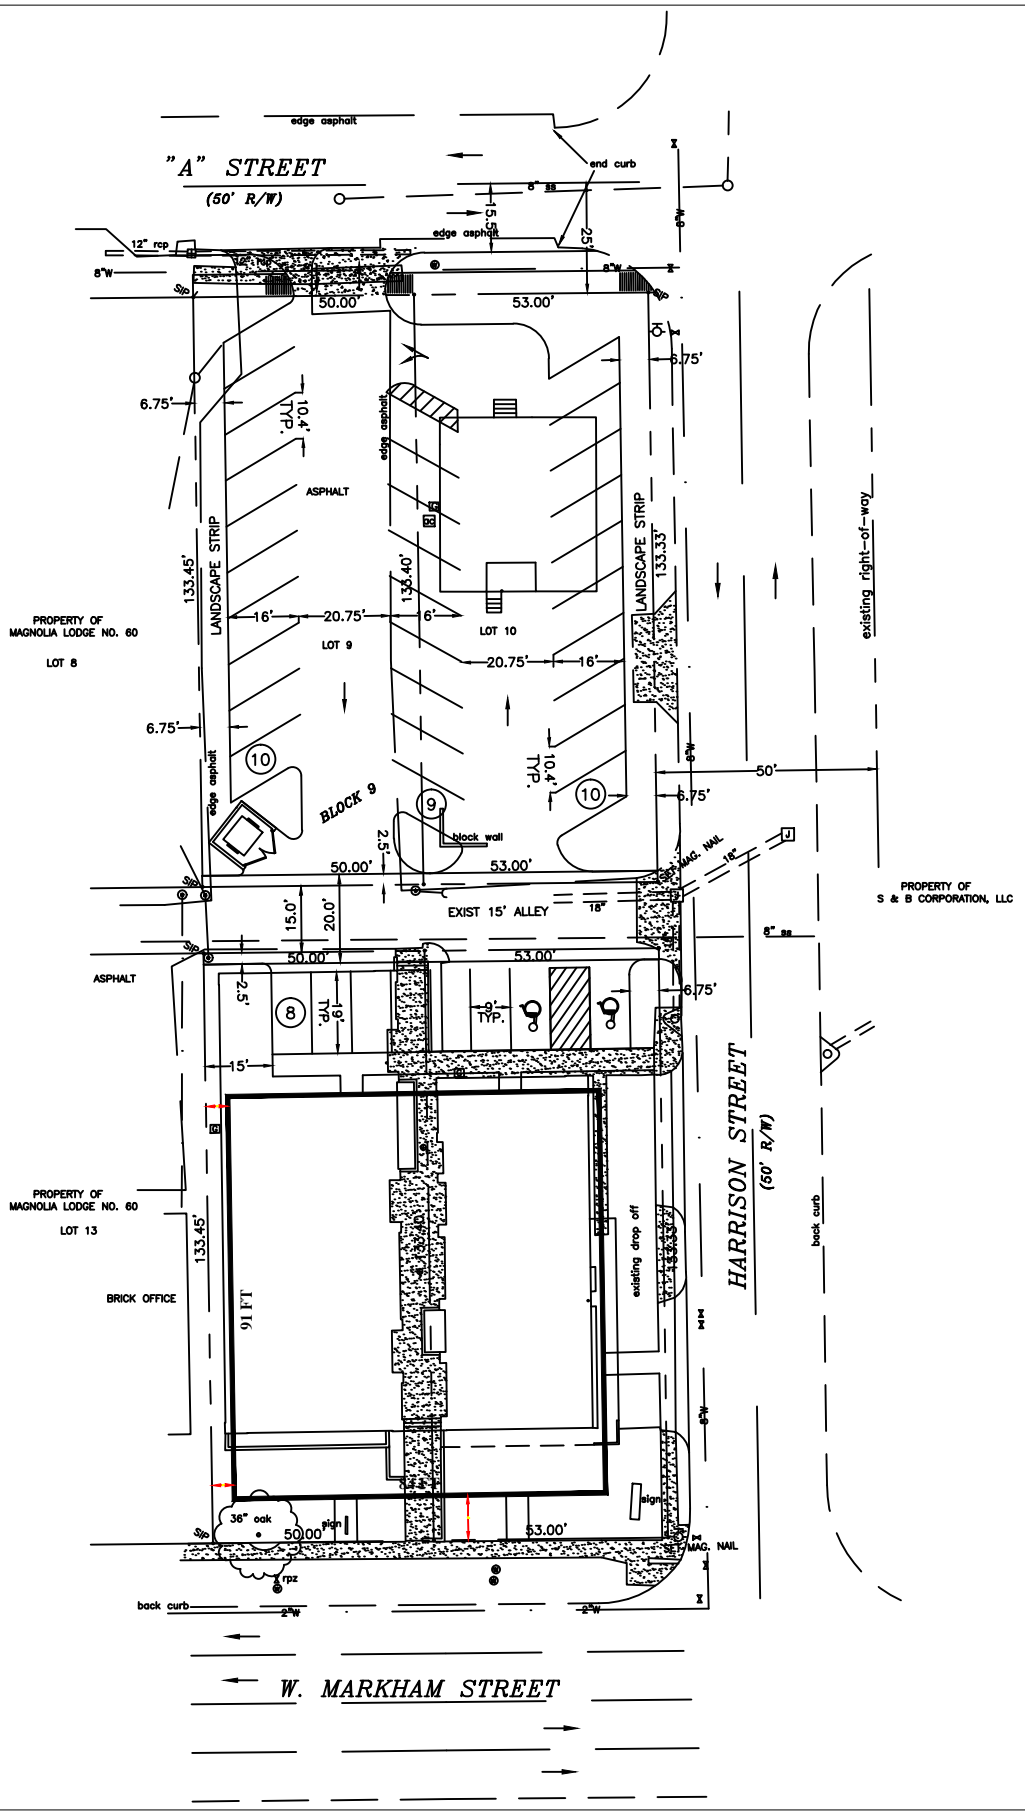

Z-6860-D ● 5300 WEST MARKHAM STREET ● POD