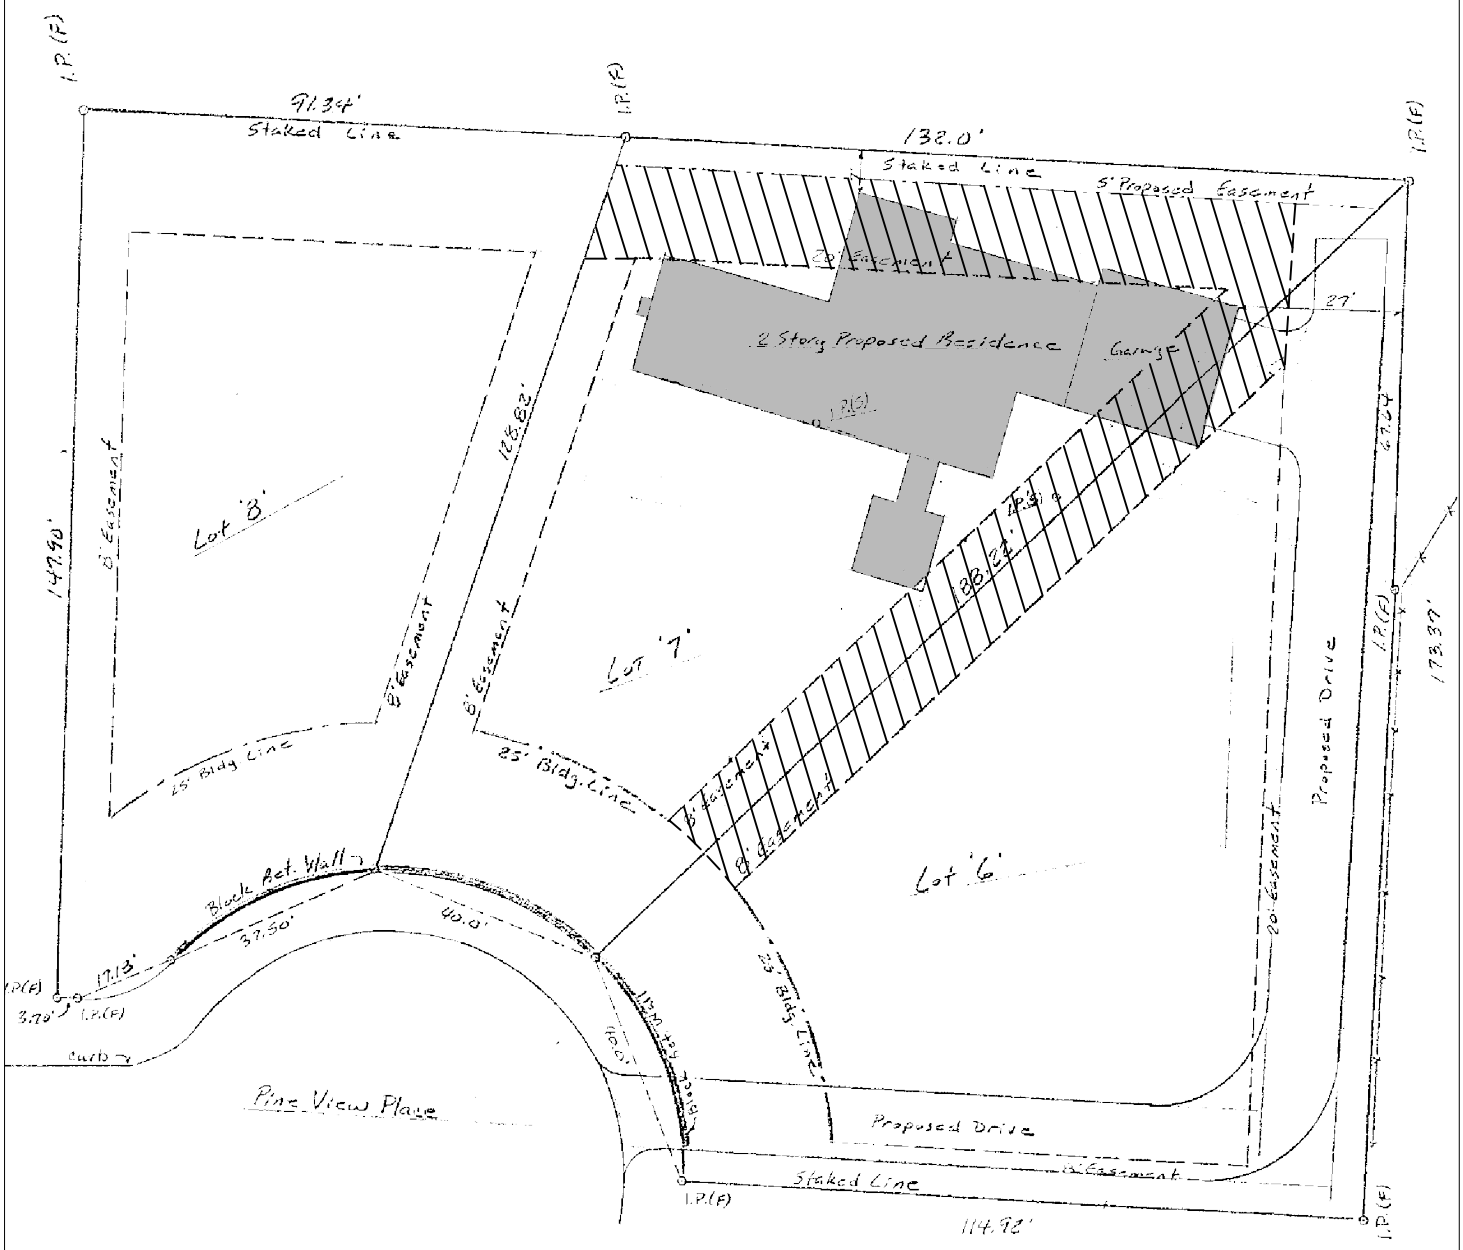

G-24-044 ● 10 PINEVIEW PLACE ● VARIANCE