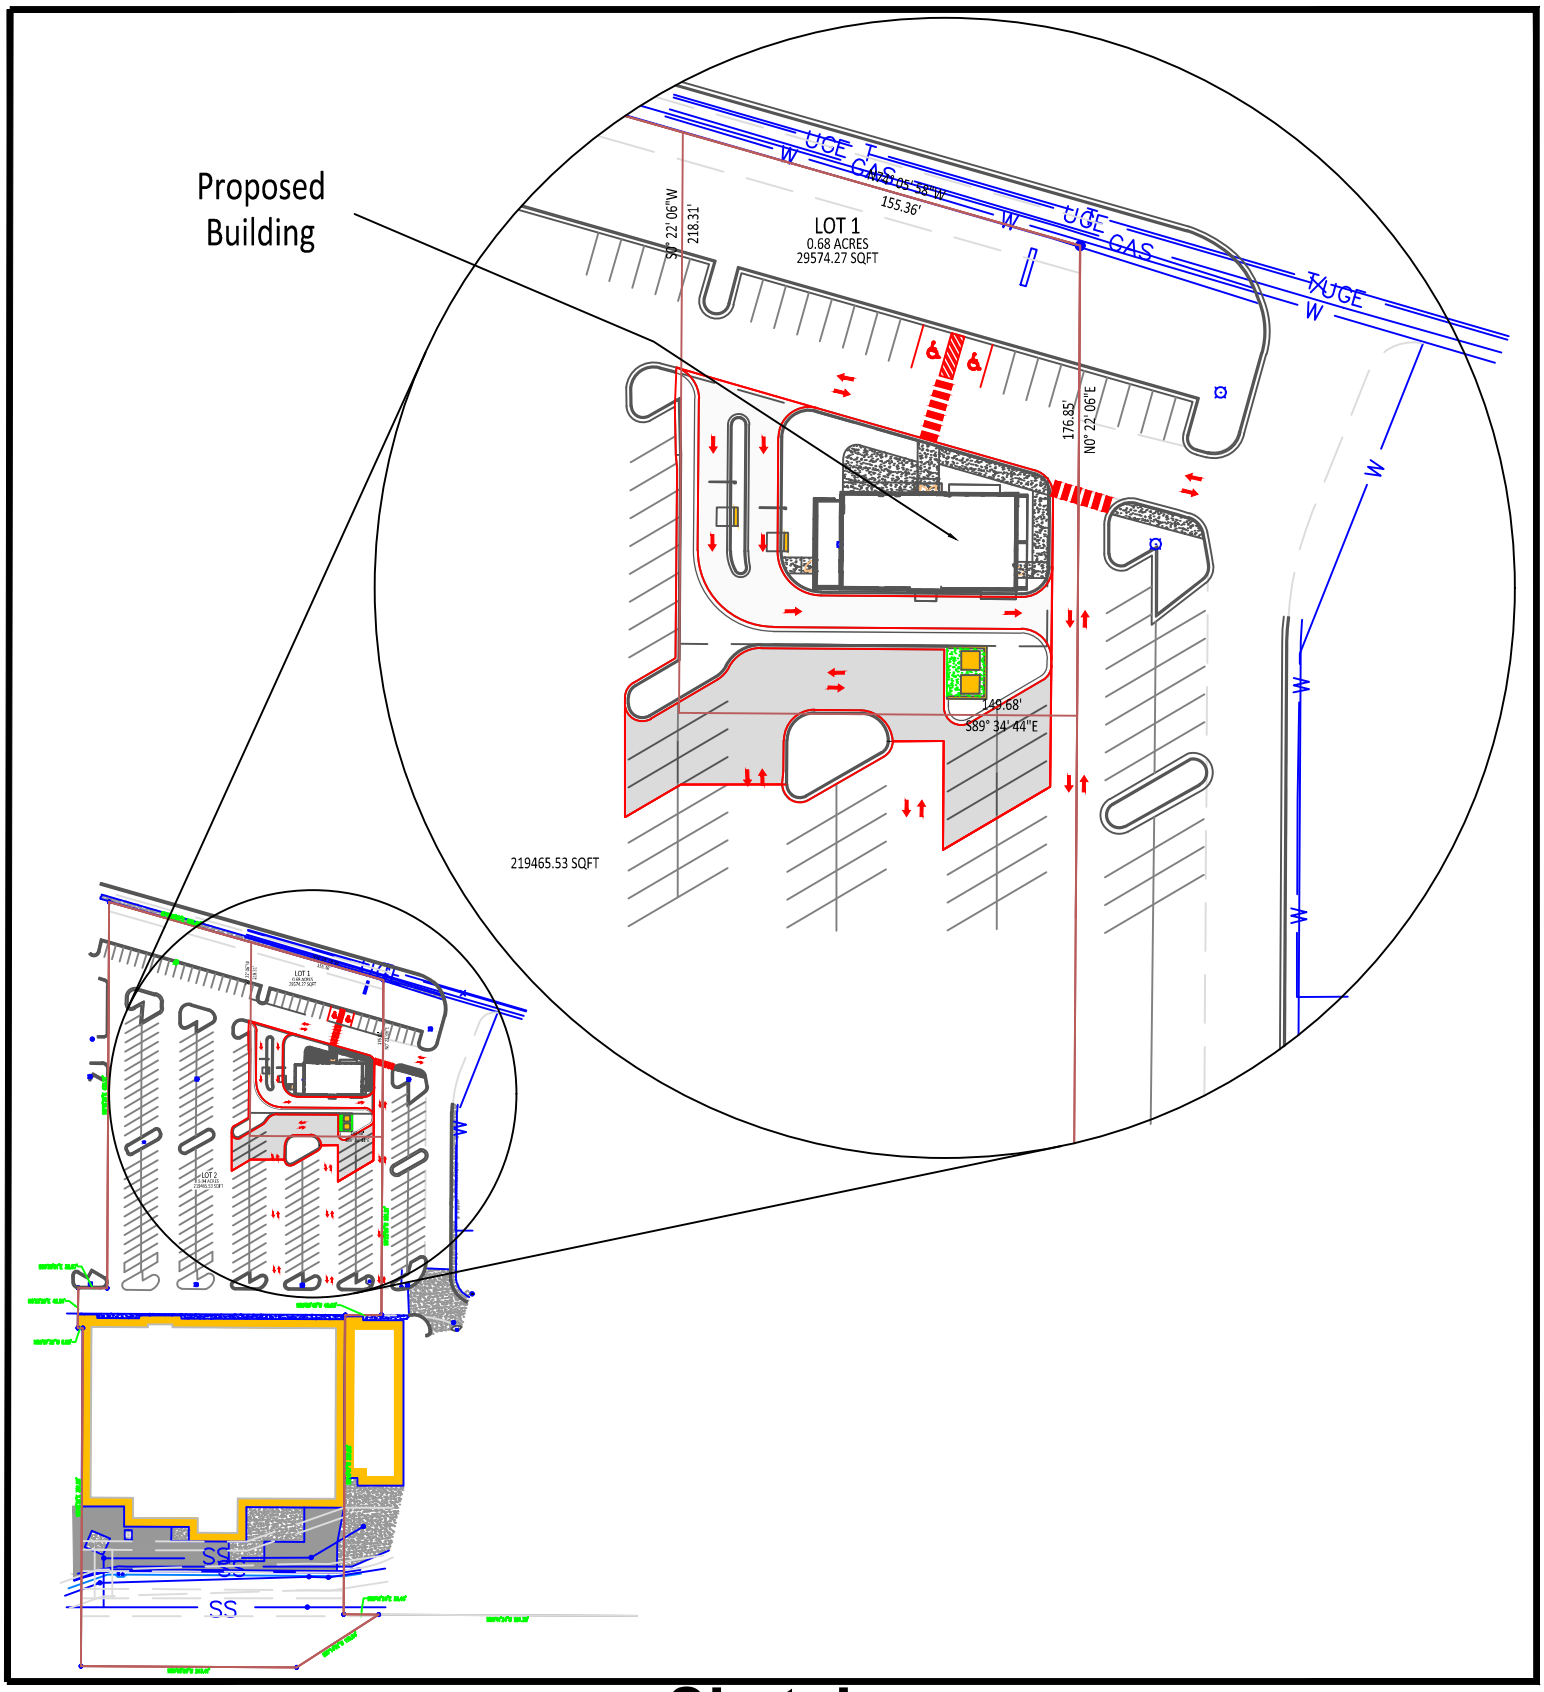

Sketch

City of Little Rock Planning & Development

Case No: Z-6318-F

Name: Chenal Market

Location: 16105 Chenal Parkway

Title: Revised Long-form PCD

N