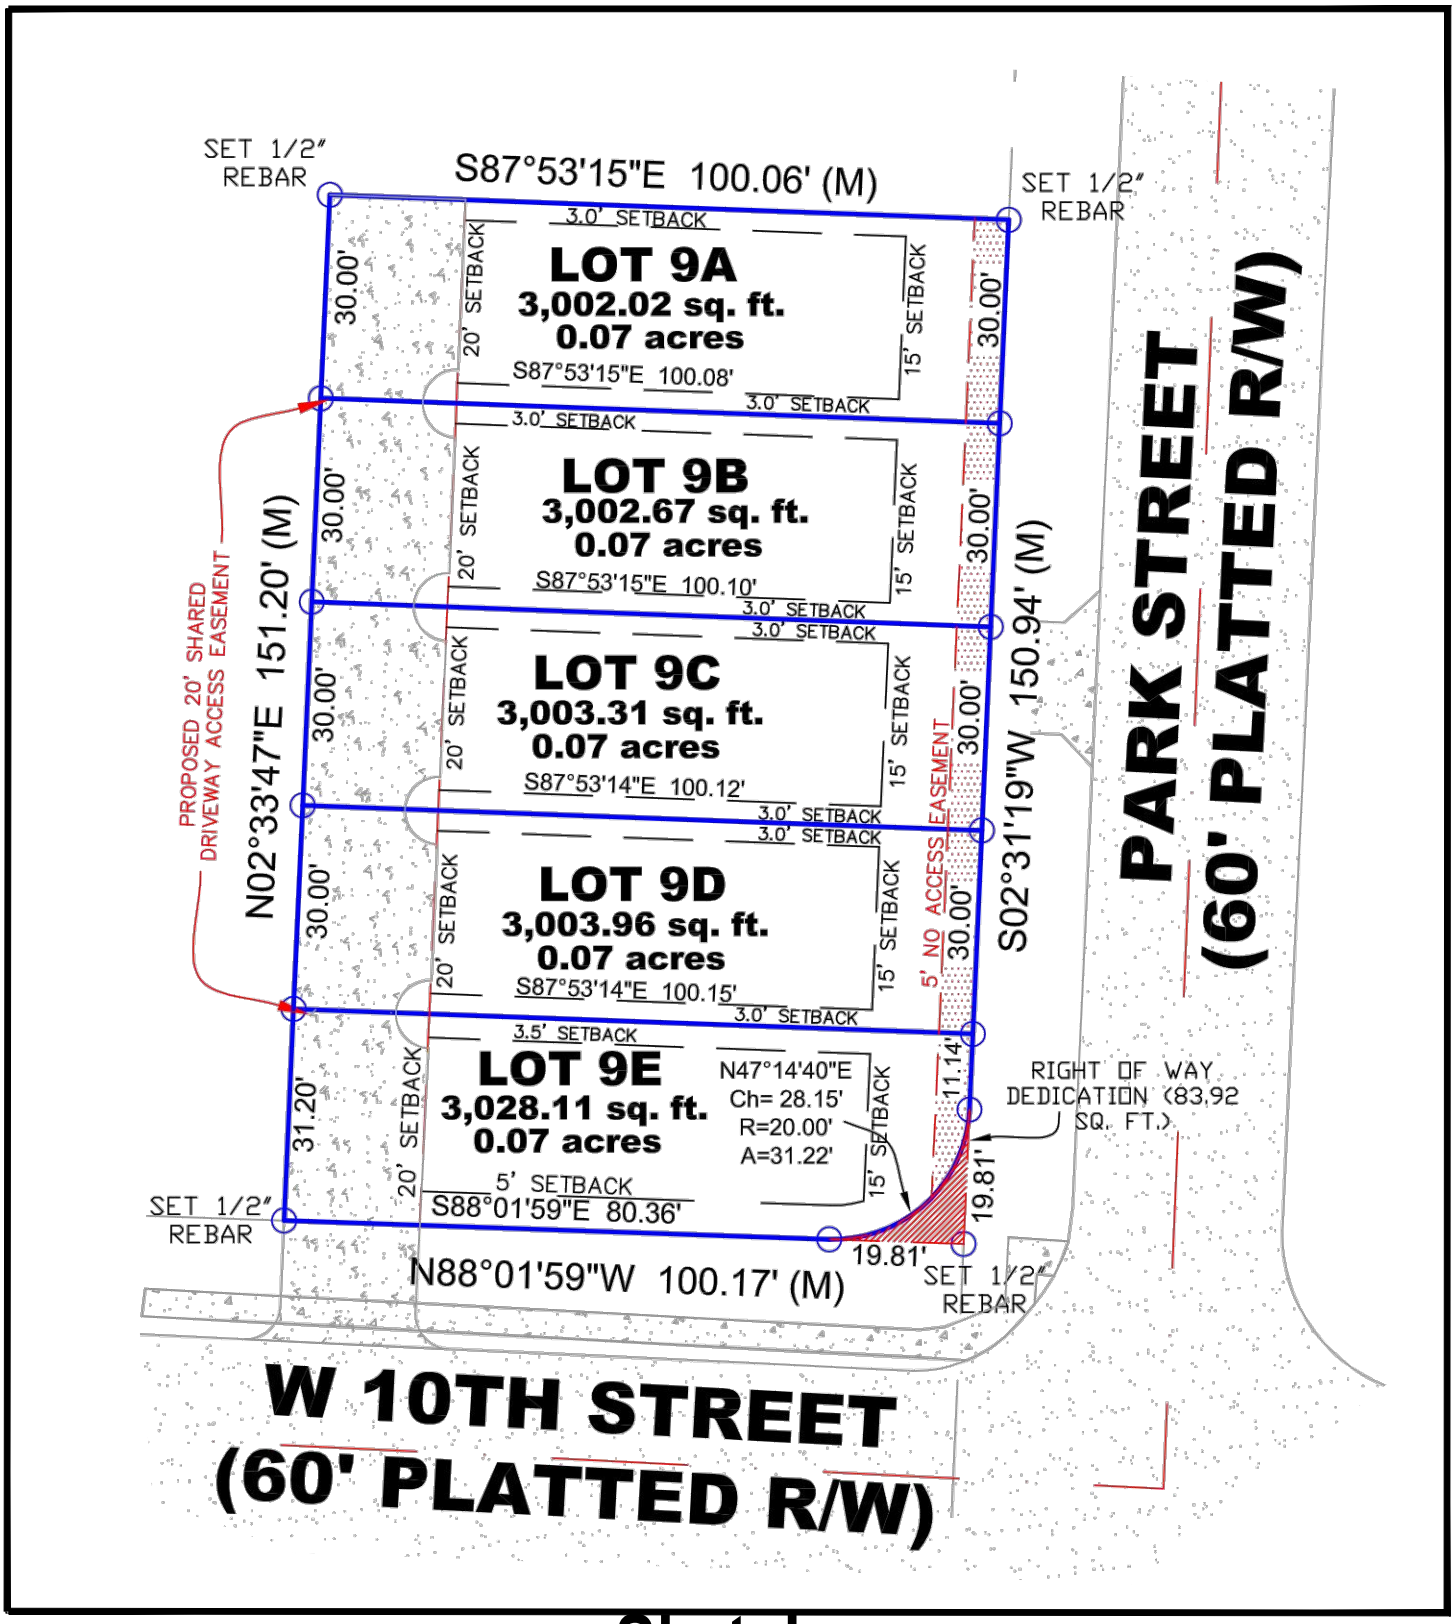

Sketch

City of Little Rock Planning & Development

Case No: Z-9551

Name: Arium Development, LLC

Location: 2204 West 10th Street

Title: PRD

N