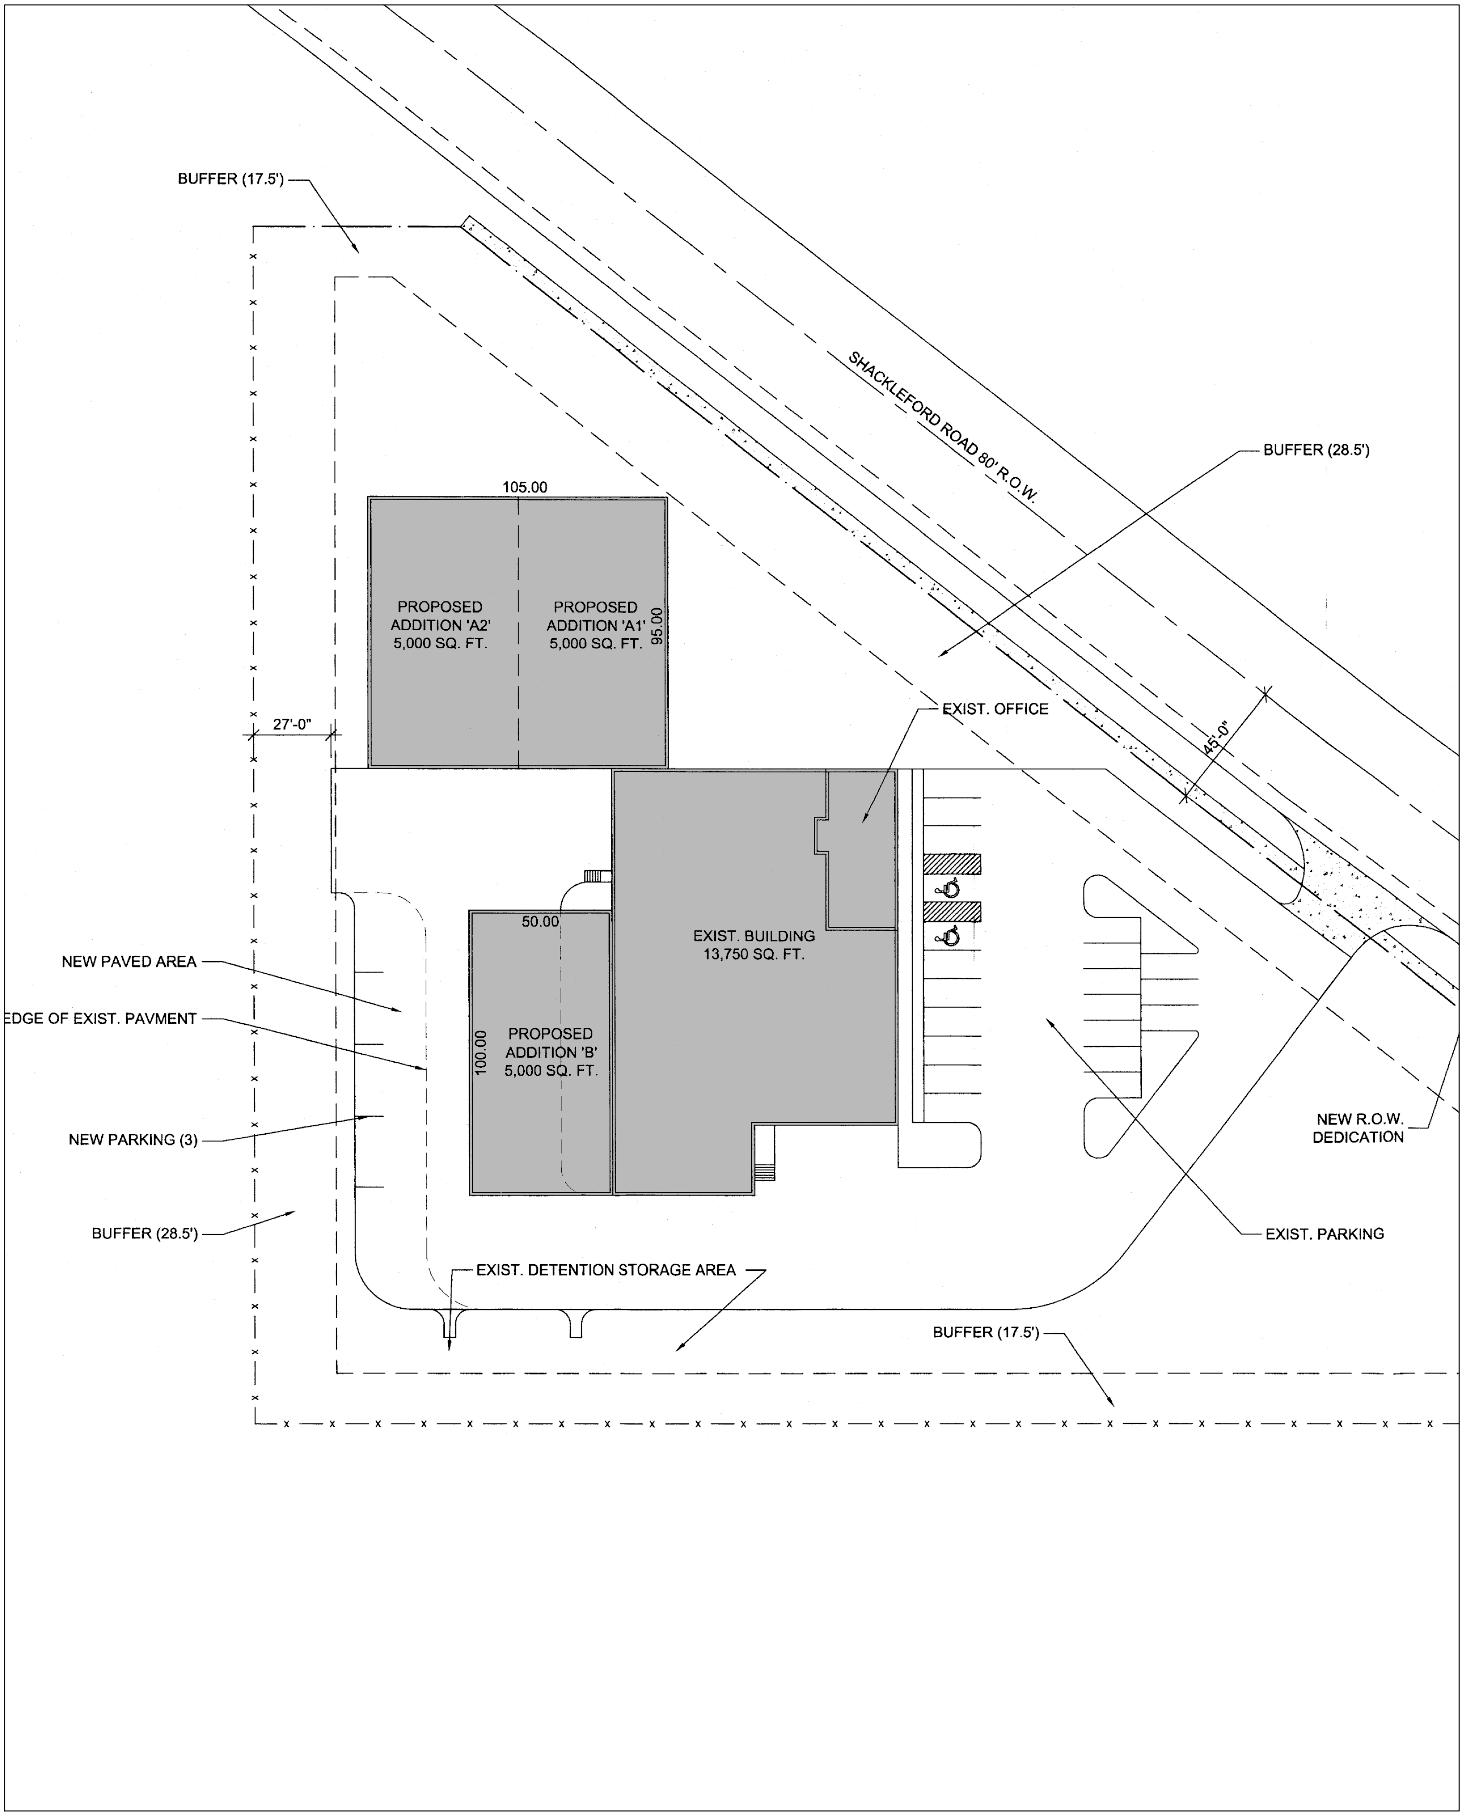

Z-6998-A ● 6000 SOUTH SHACKLEFORD ROAD ● PD-C

NORTH