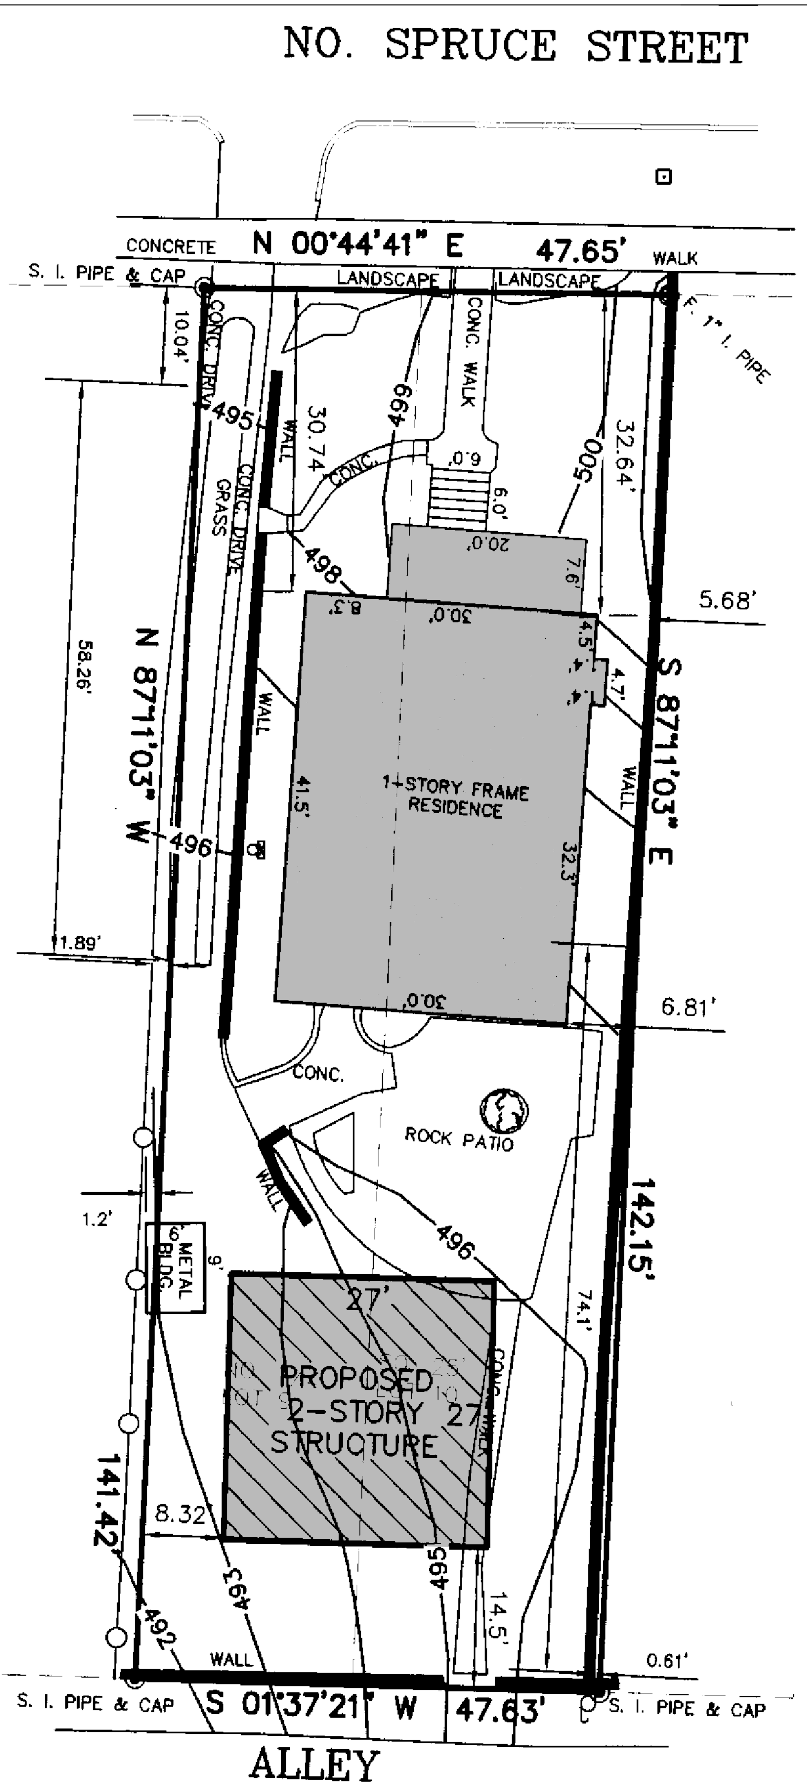

Z-8926 ● 905 NORTH SPRUCE STREET ● PD-R