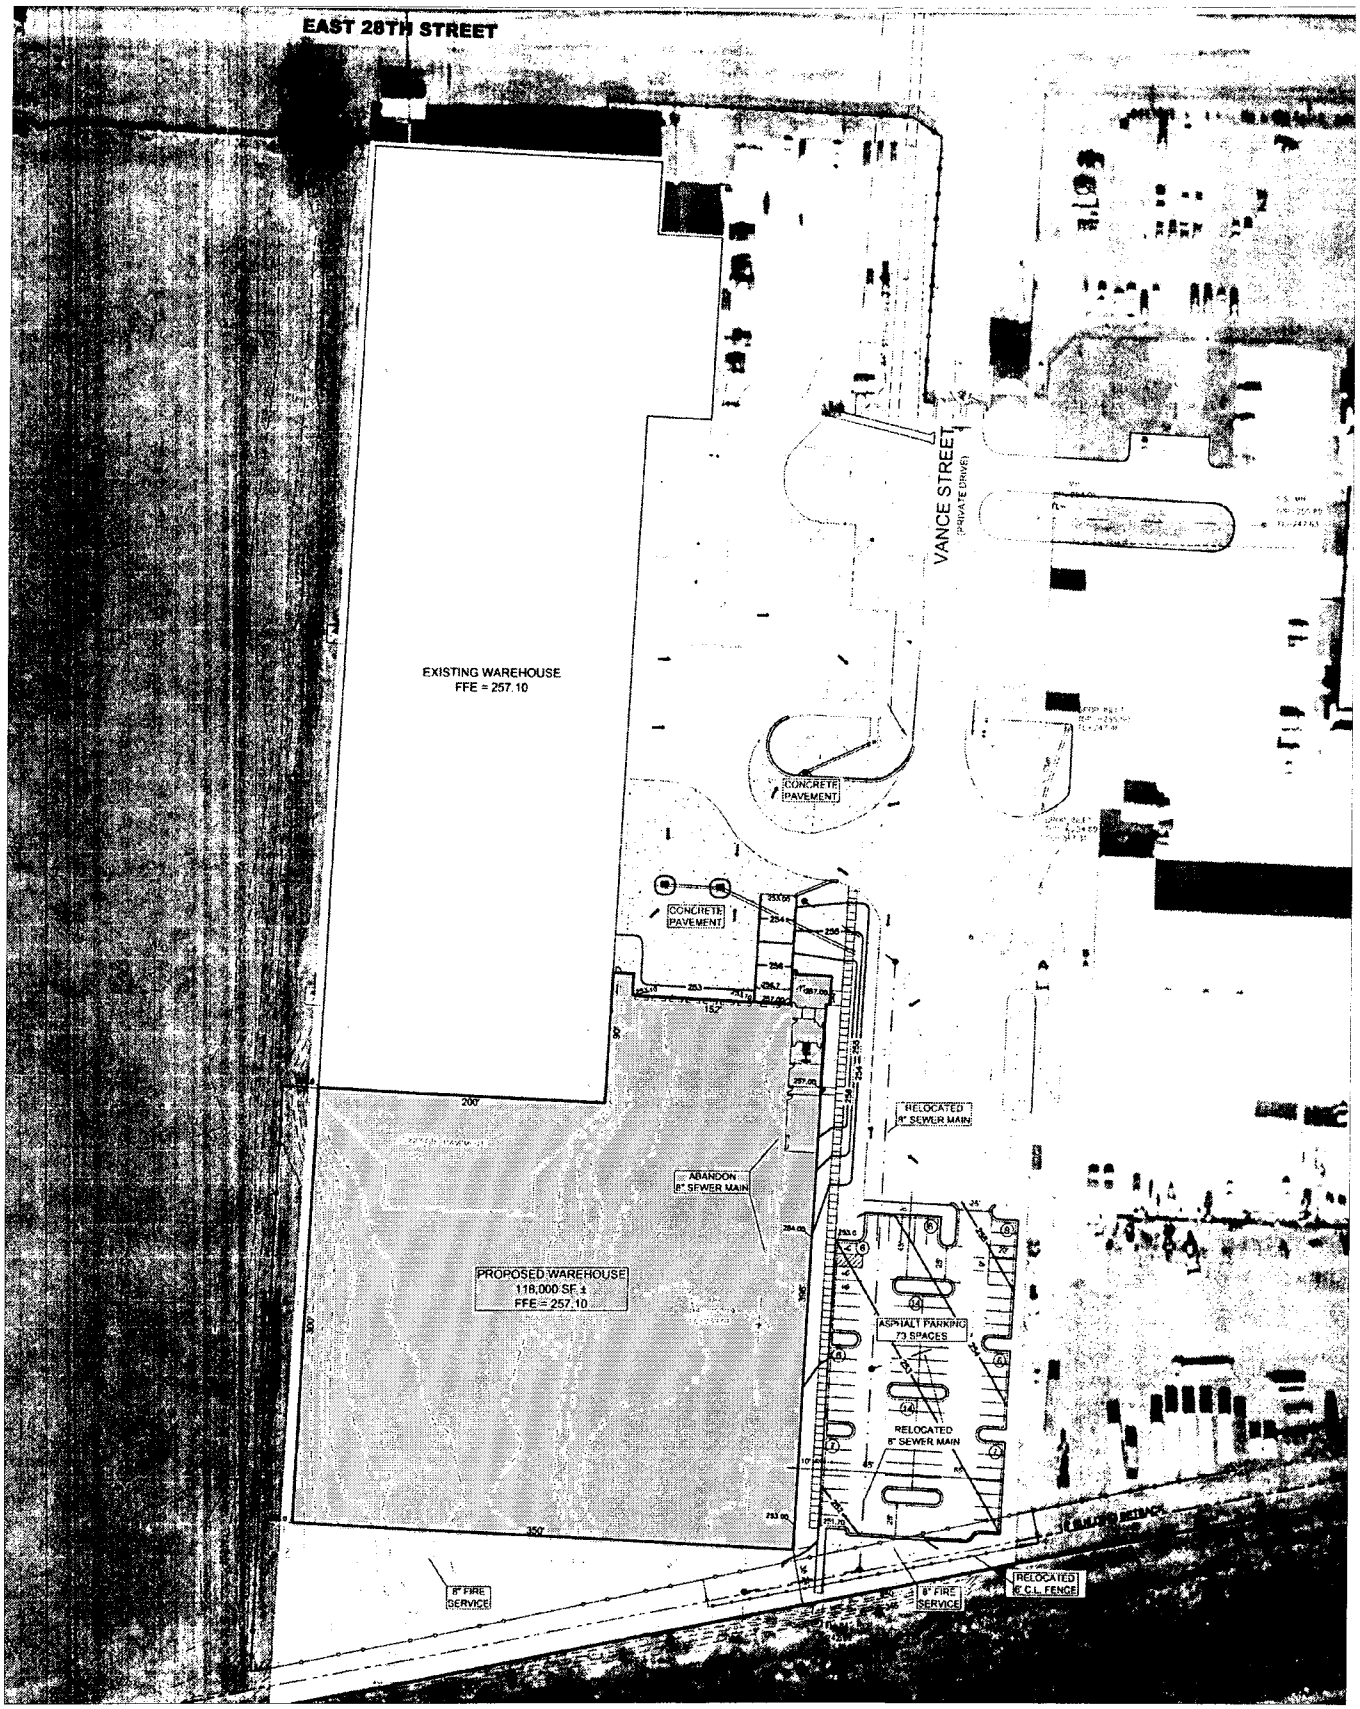

● 2800 VANCE STREET ● SITE PLAN REVIEW