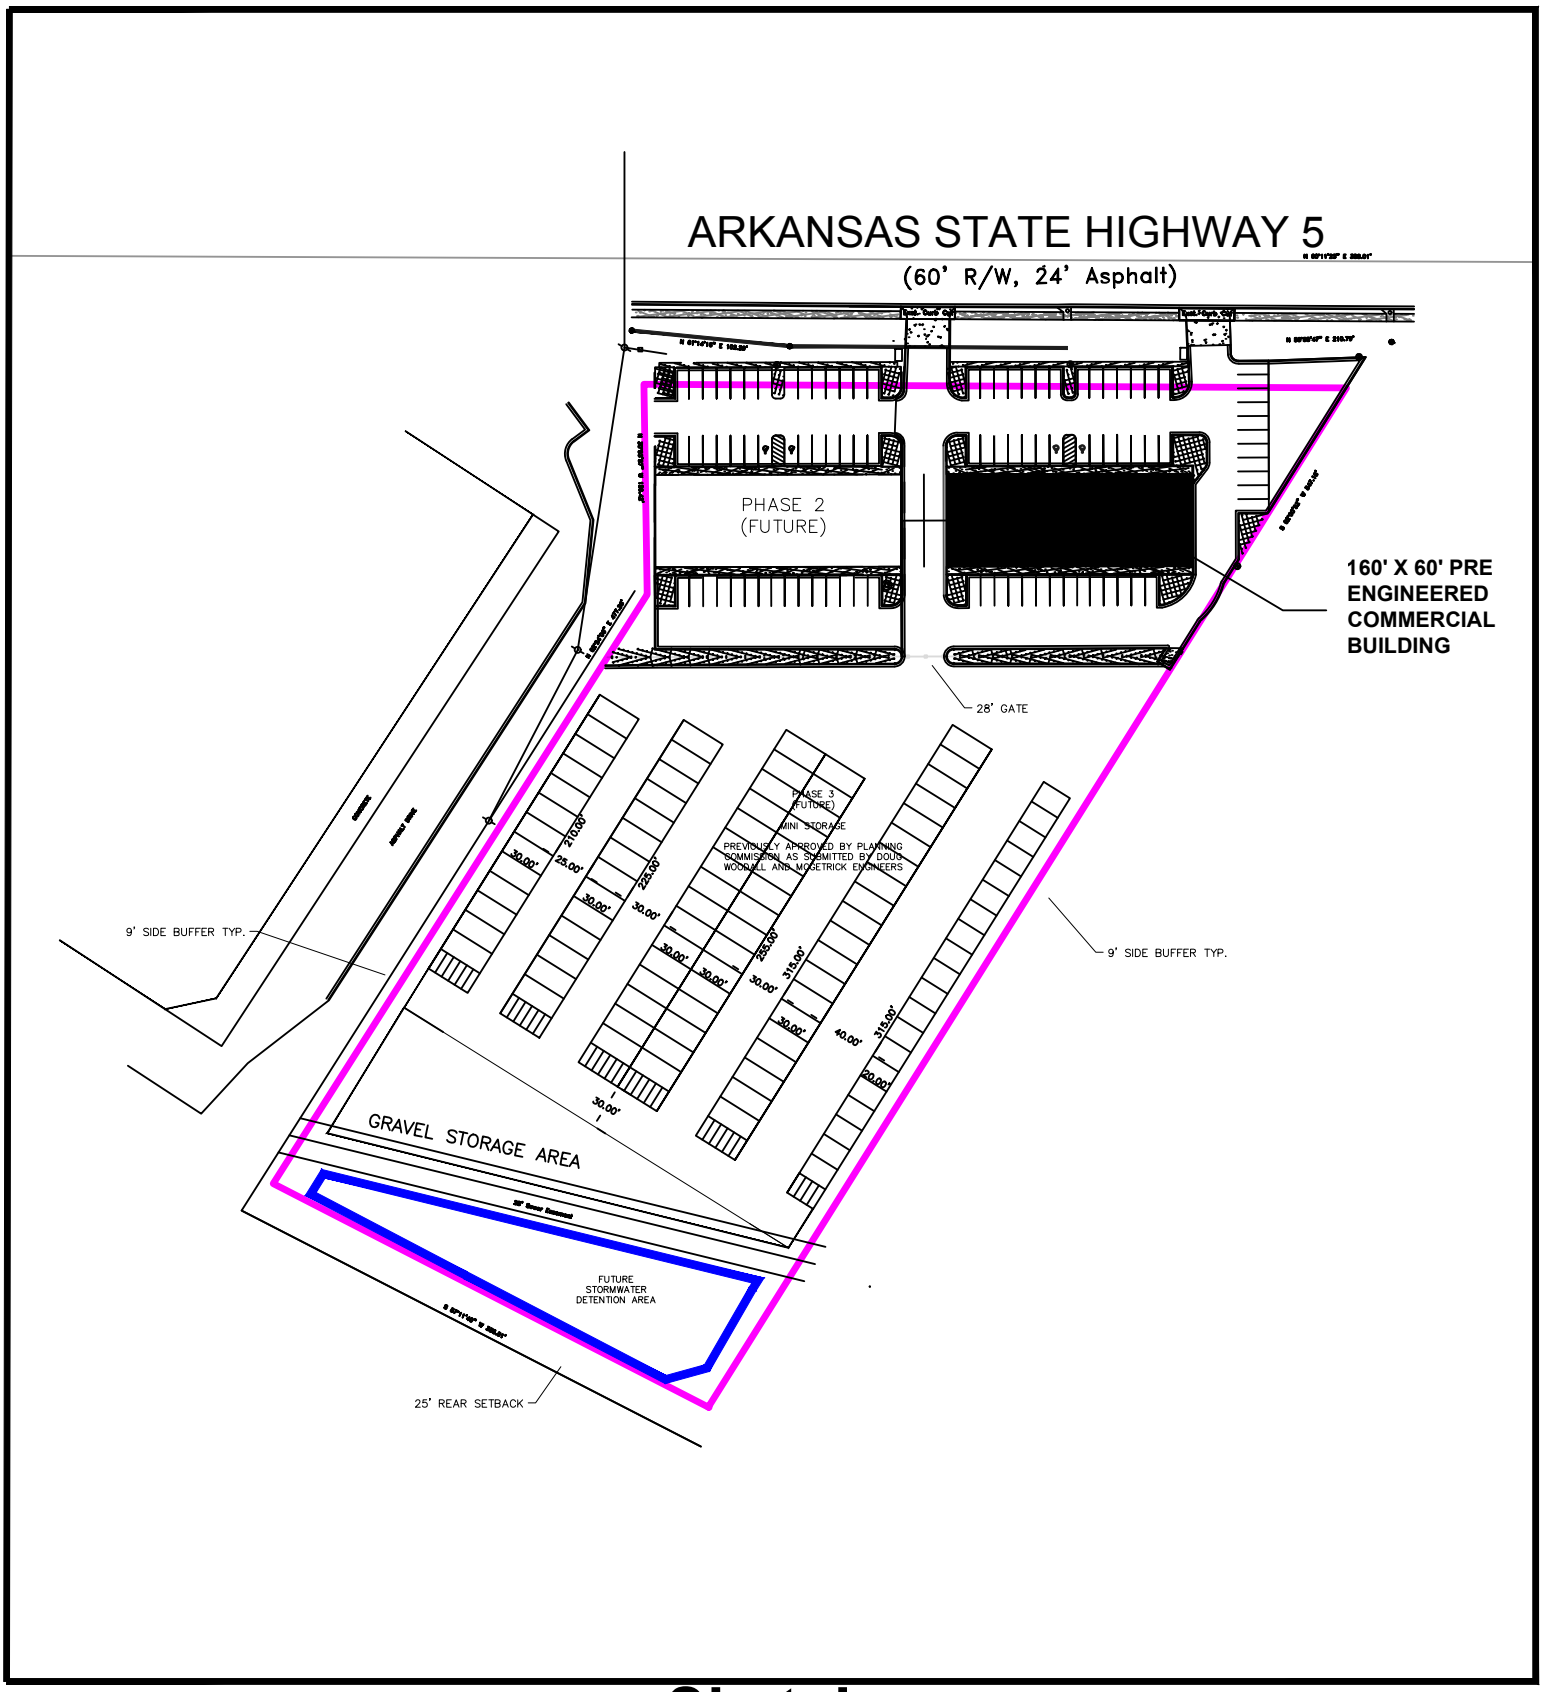

Sketch

City of Little Rock Planning & Development

Case No: Z-4324-A

Name: Ace General Contractors

Location: 11201 Stagecoach Road

Title: Long-form PID

N