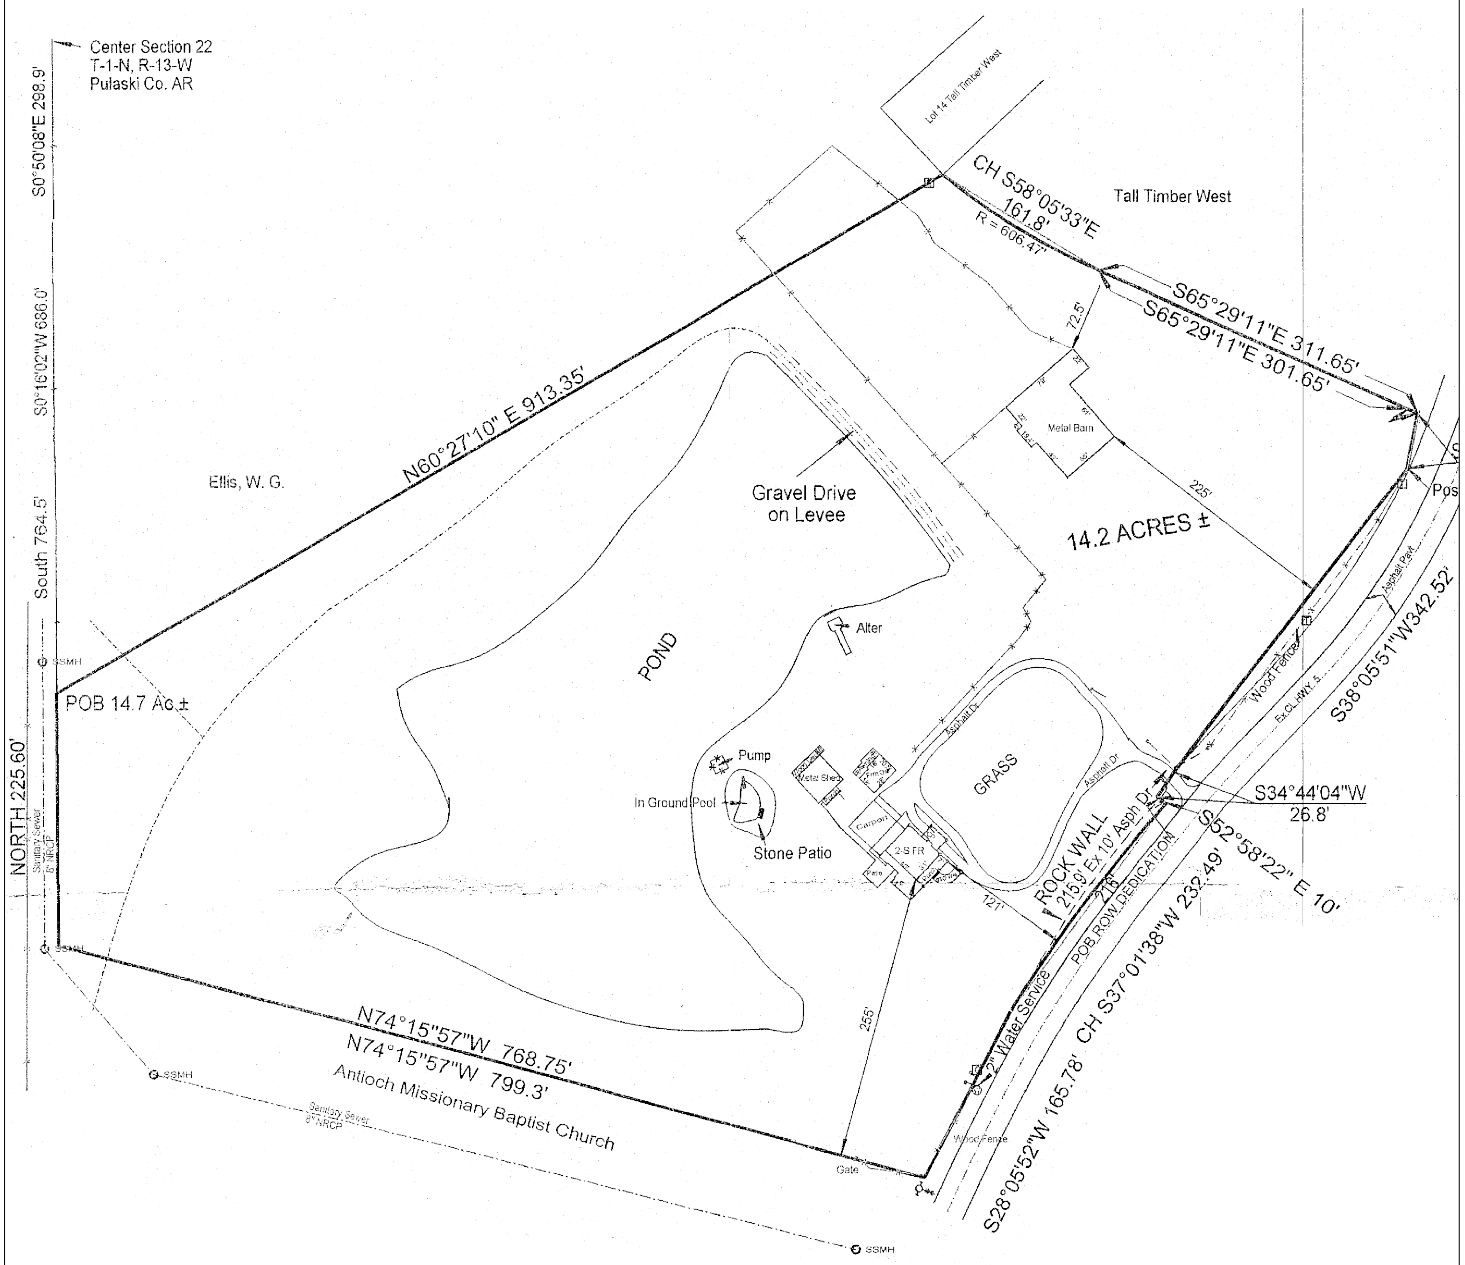

Z-8835-B ● 5110 STAGECOACH ROAD ● PD-C

NORTH