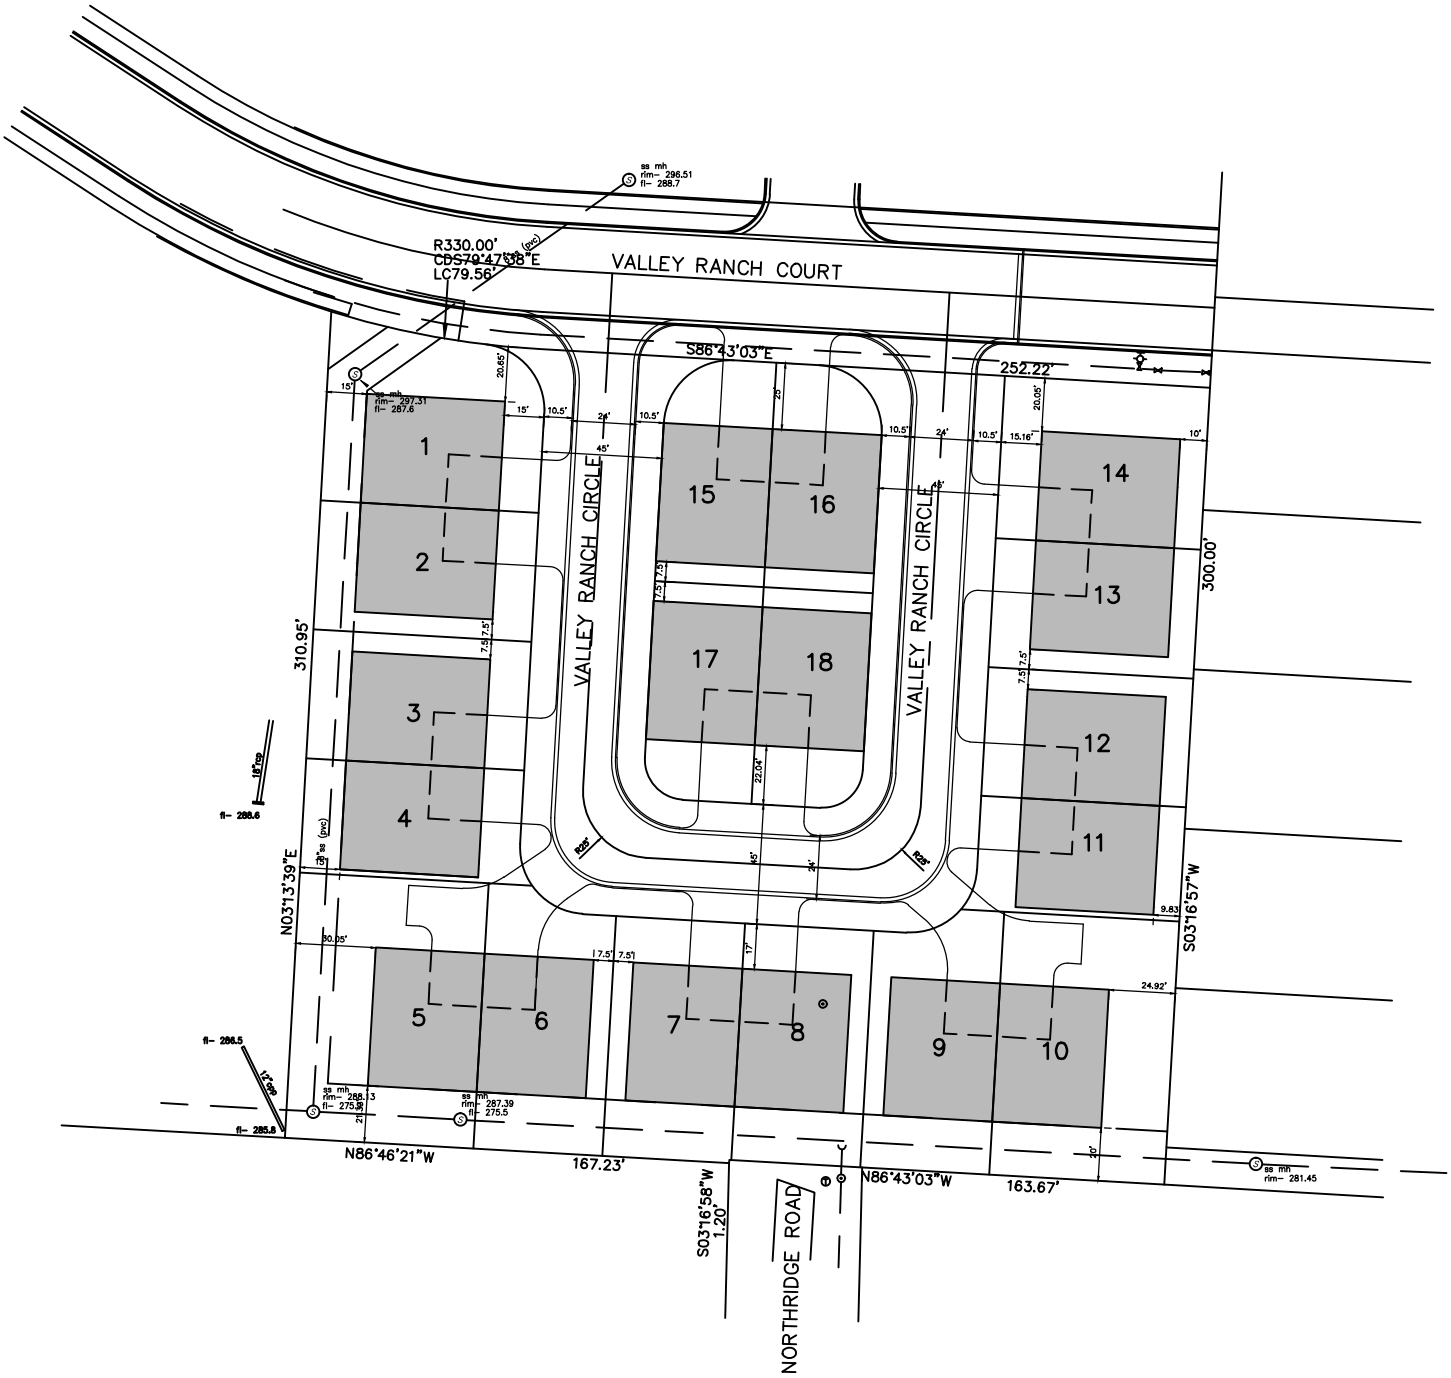

Z-9043 ● S. SIDE OF VALLEY RANCH CT ● PD-R