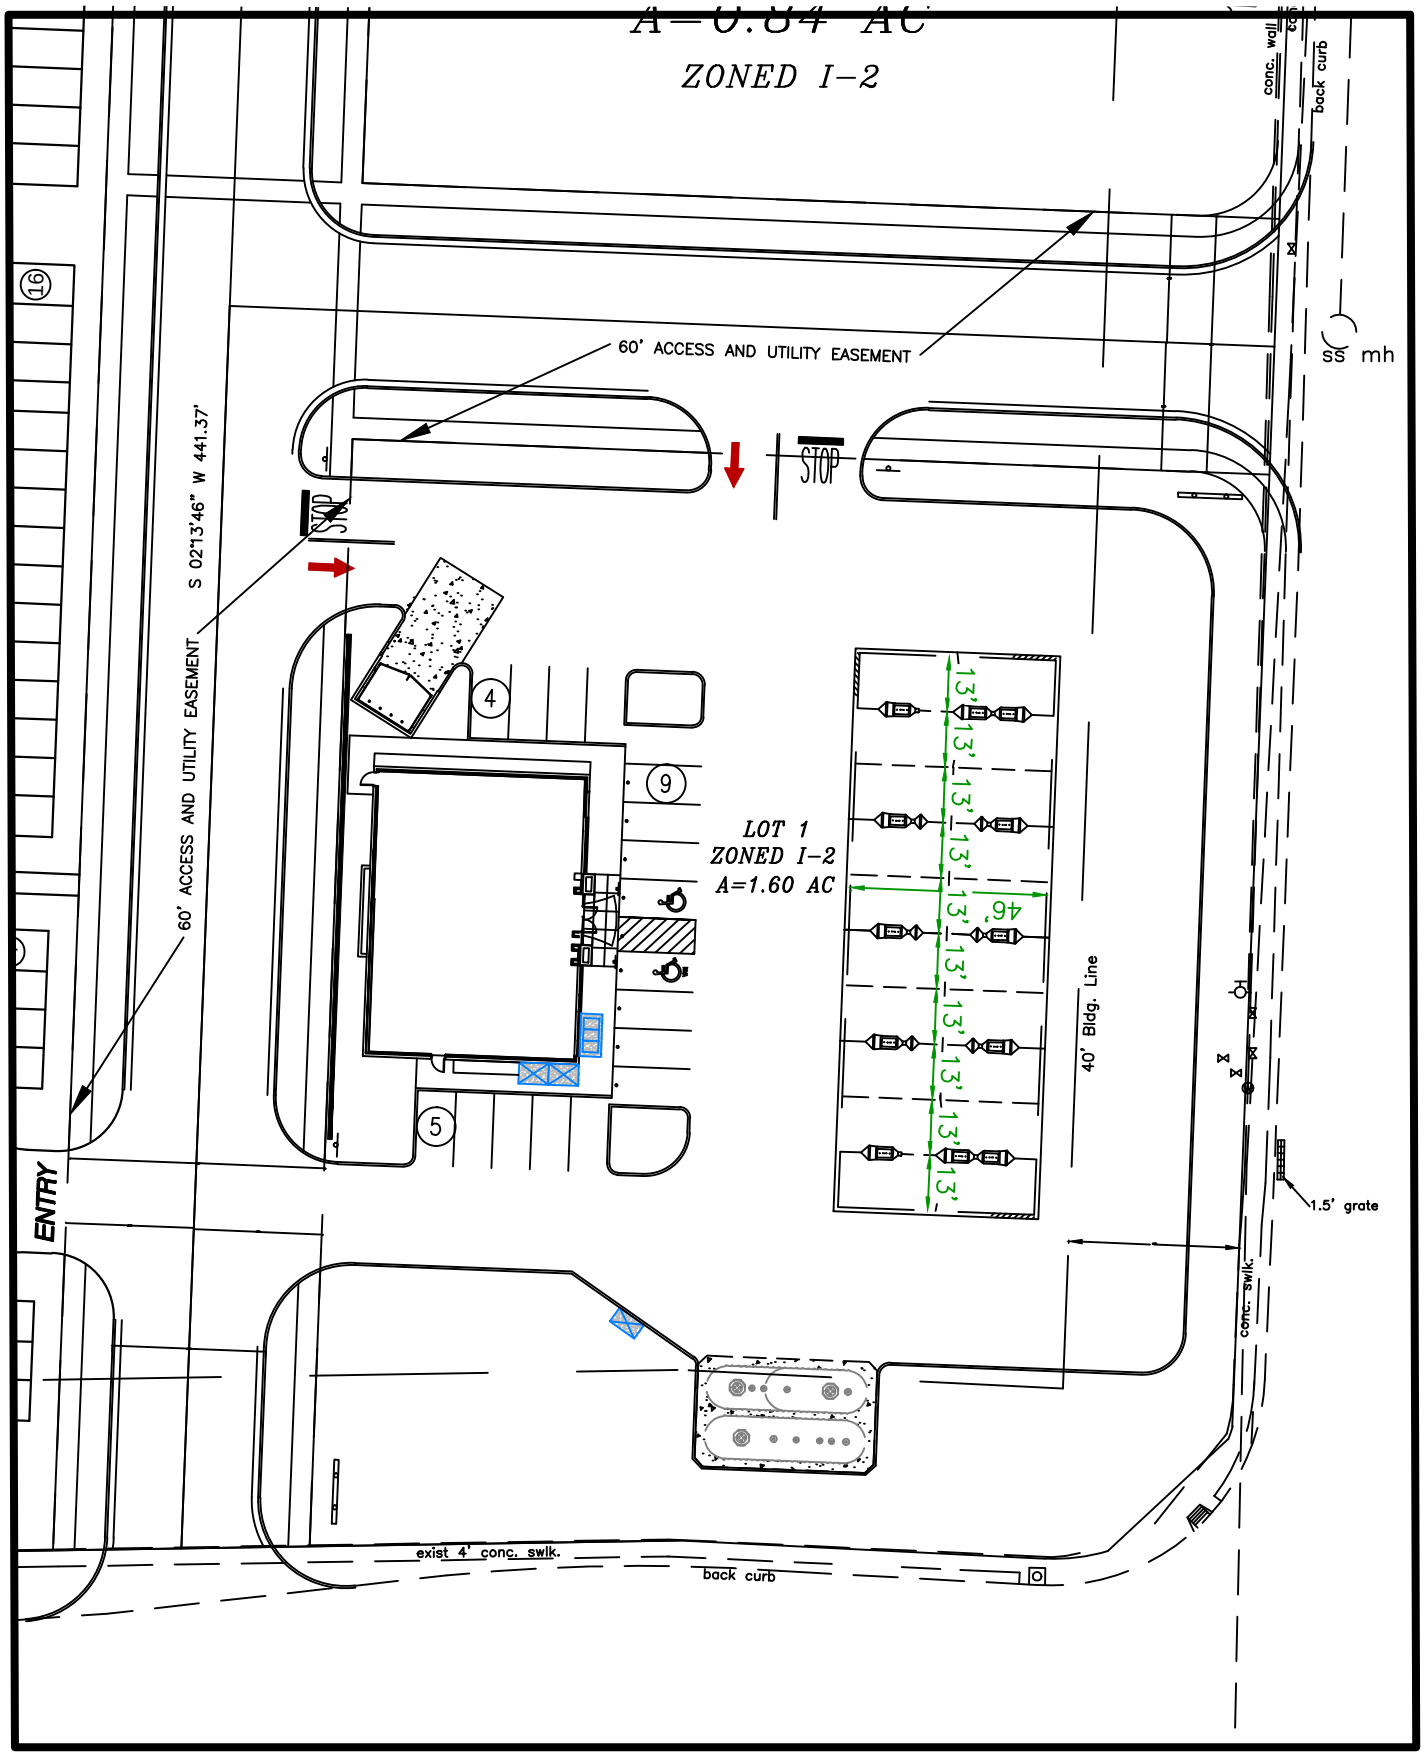

Z-1500-B ● NWC OF W. 12TH ST & UNIVERSITY AVE ● PD-C