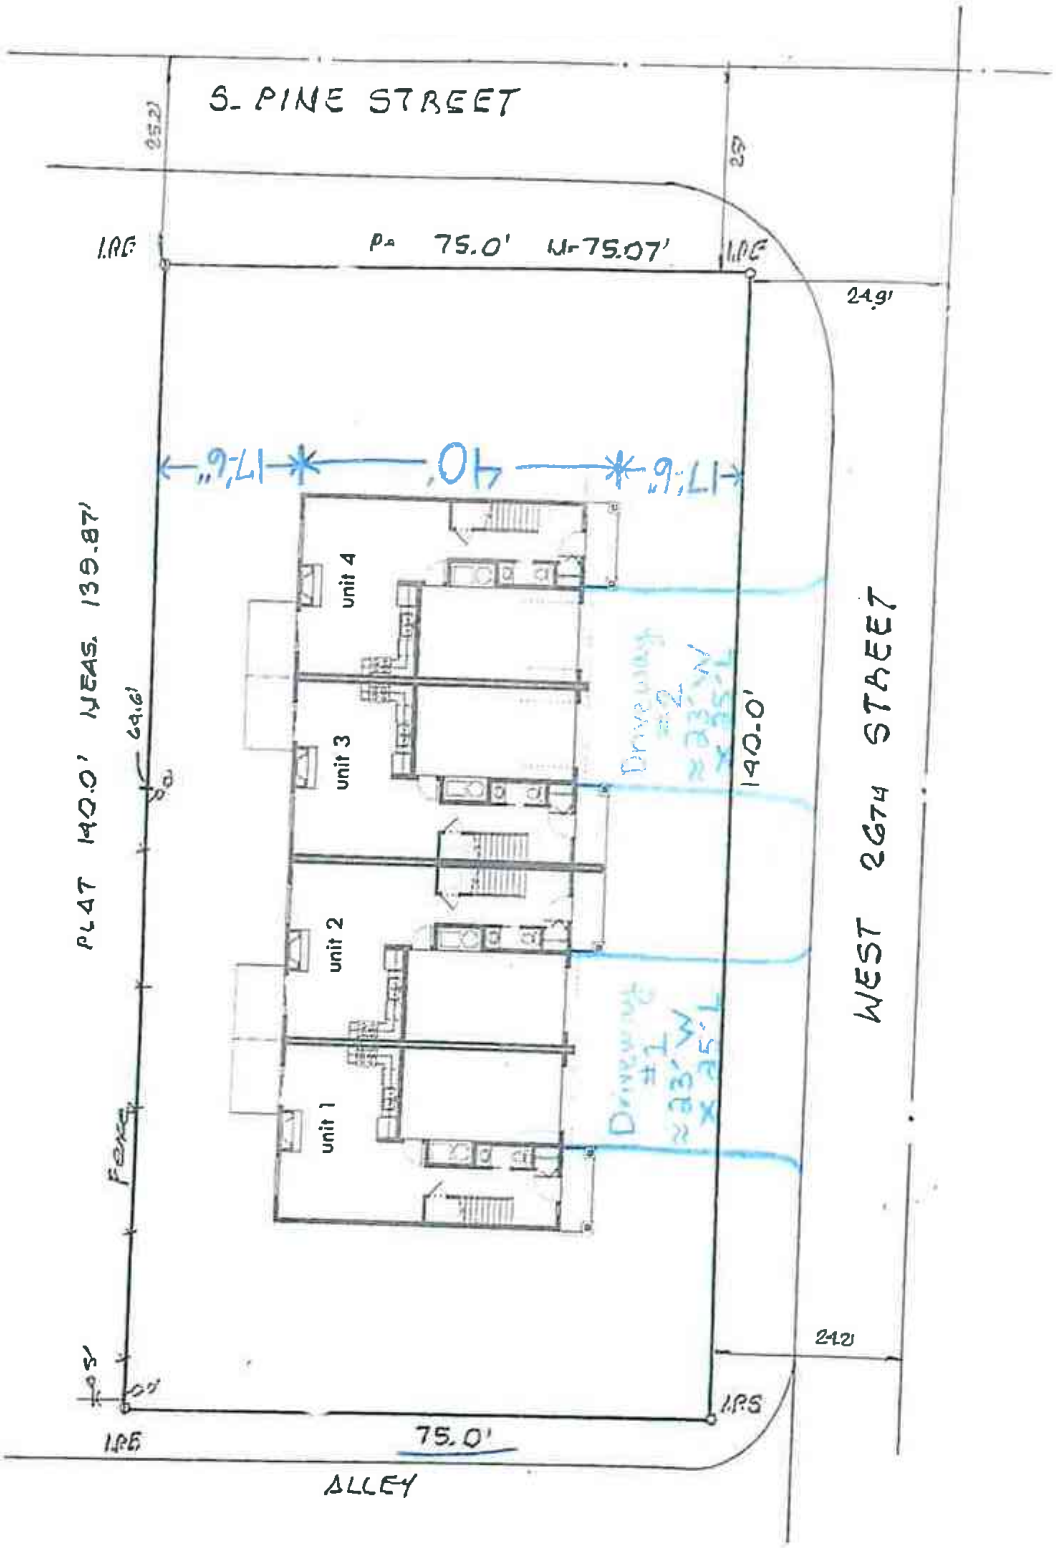

Sketch Map
City of Little Rock Planning & Development

Case No: Z-10136 Sketch 2 of 2

Name: Mays

Location: 2524 S. Pine St.

Title: PD-R

N