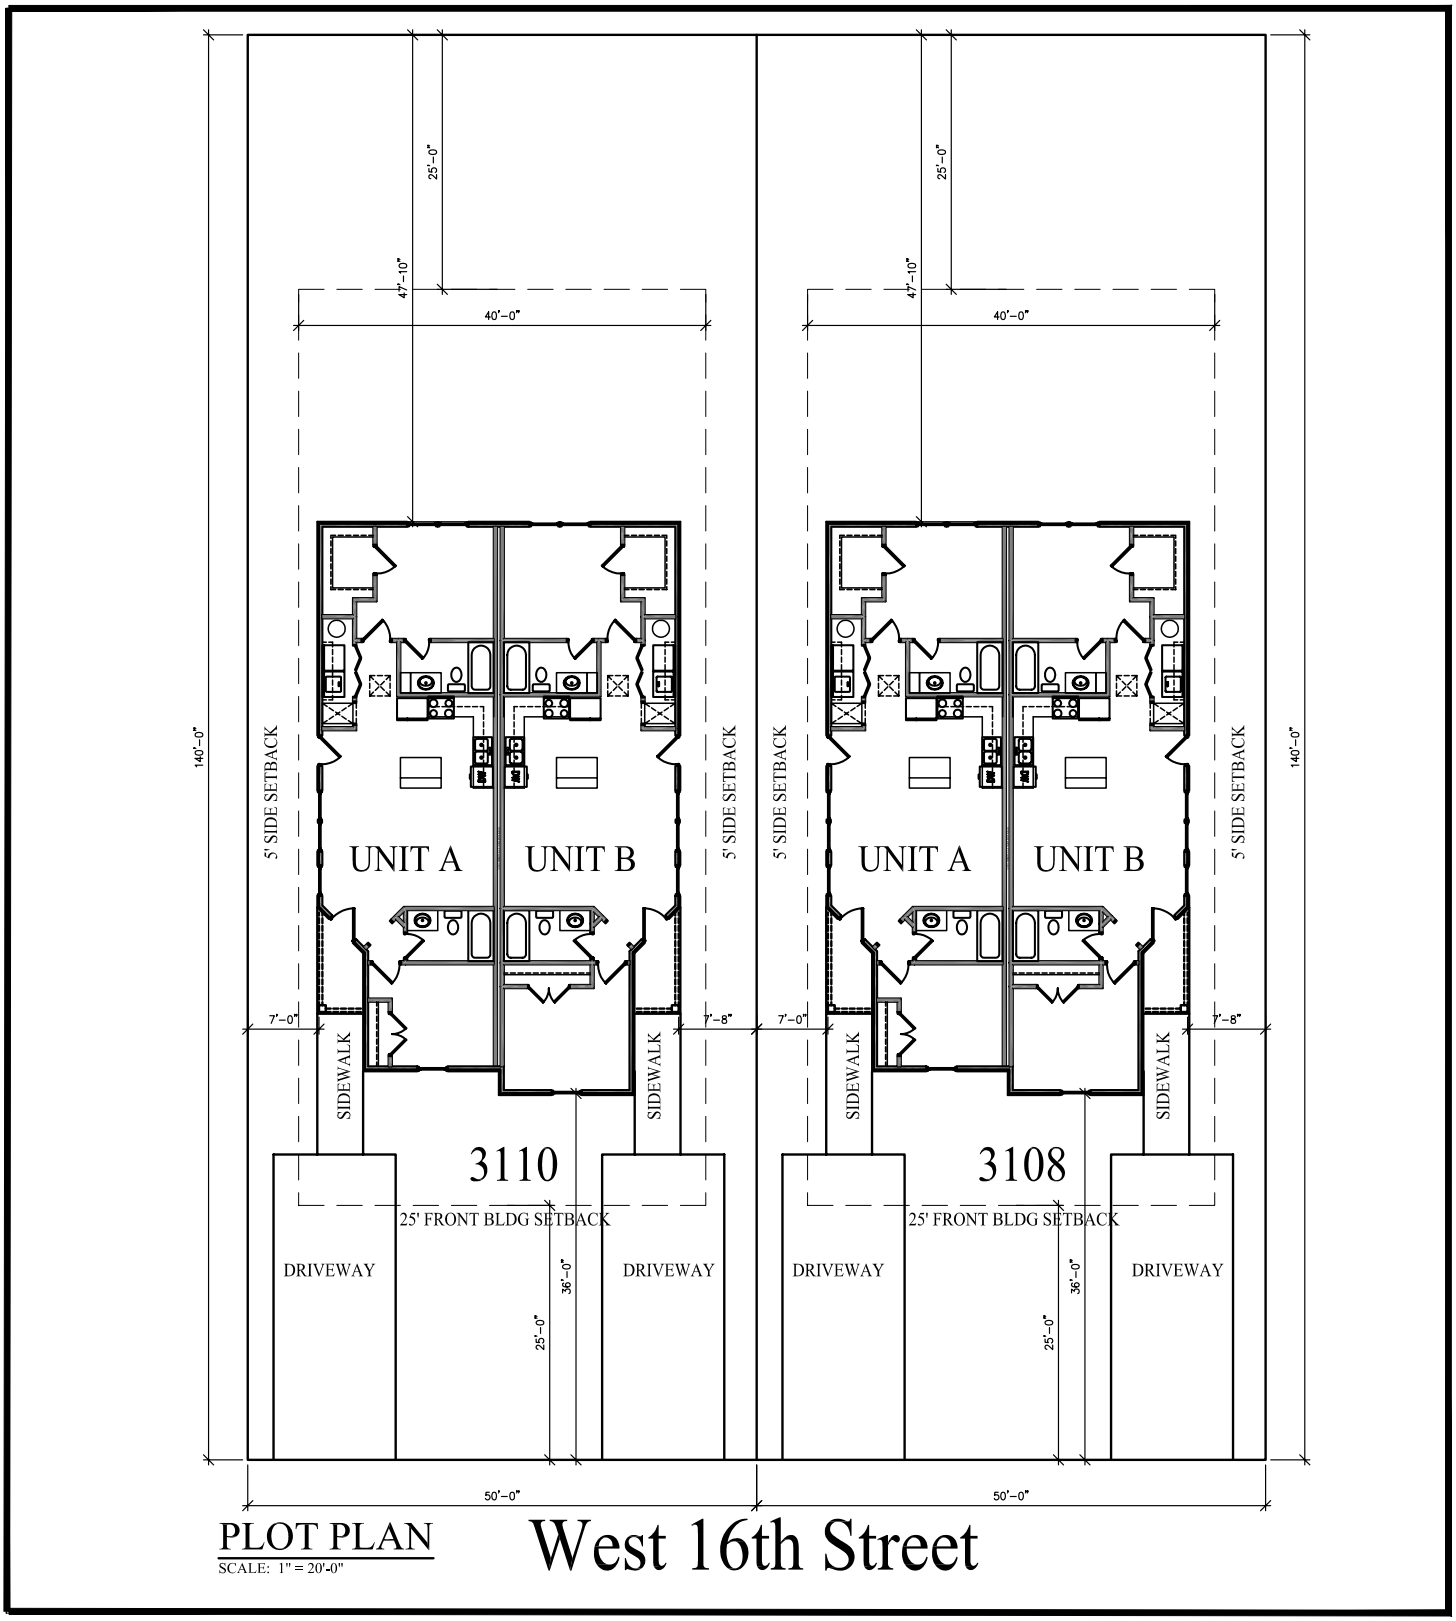

Sketch

City of Little Rock Planning & Development

Case No: Z-9657 2 of 2

Name: Davis Duplexes

Location: 3110 West 16th Street

Title: CUP

N